

DAVIS PRESERVE PHASE 1

NICK DAVIS ROAD

LIMESTONE COUNTY, AL

PREPARED FOR

TWO OAKS DEVELOPMENT

3801 MARY TAYLOR ROAD

BIRMINGHAM, AL 35235

PREPARED BY:



Decatur, AL Ph. 256-353-3937

DATE PREPARED:

DECEMBER 2022

OWNER/DEVELOPER:

TWO OAKS DEVELOPMENT

3801 MARY TAYLOR ROAD


BIRMINGHAM, AL 35235

ENGINEER:

PUGH WRIGHT MCANALLY, INC.

310 8TH AVENUE NE

DECATUR, AL 35602

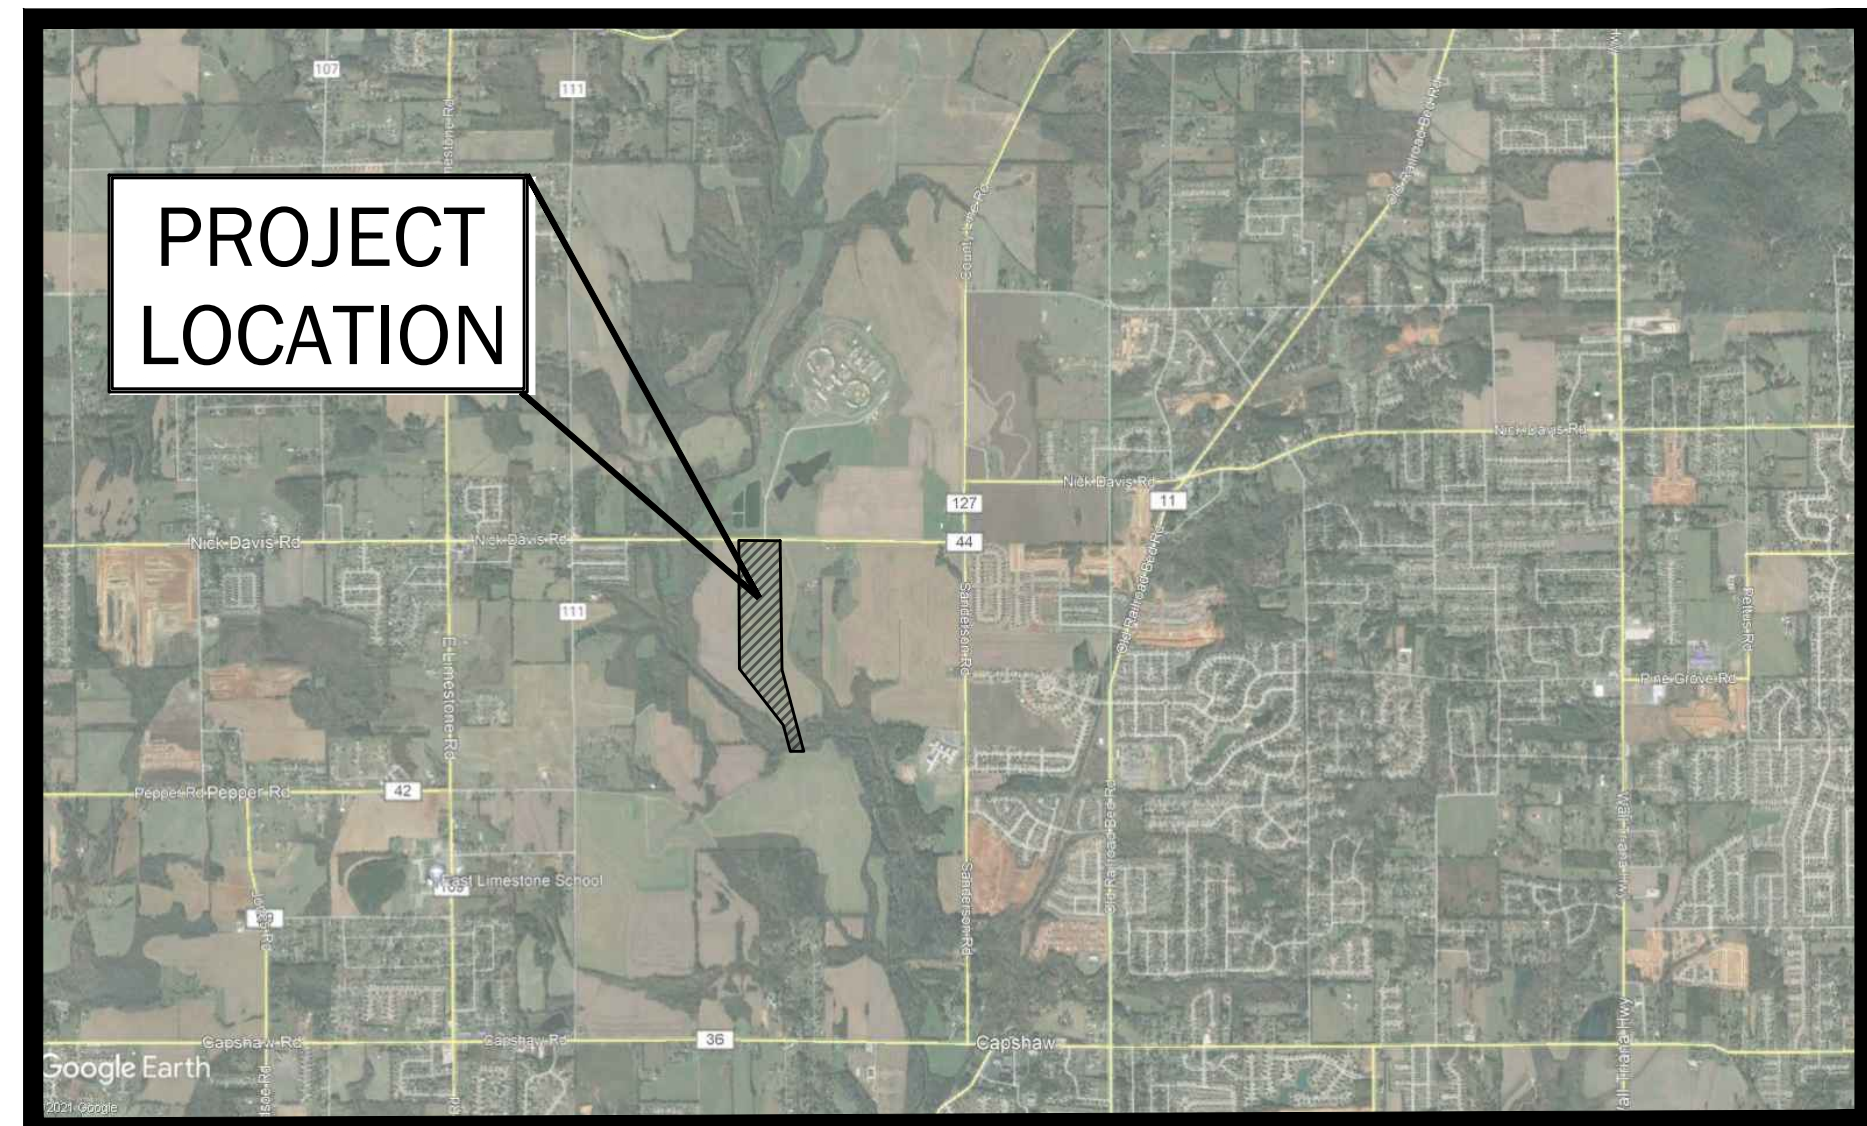

VICINITY MAP

NOT TO SCALE

SHEET INDEX	
G1.0	COVER SHEET
G2.0	GENERAL NOTES
C1.0	EXISTING CONDITIONS
C1.1	EXISTING CONDITIONS
C1.2	PRELIMINARY PLAT
C1.3	PRELIMINARY PLAT
C2.0	GEOMETRY AND LAYOUT PLAN
C2.1	GEOMETRY AND LAYOUT PLAN
C3.0	GRADING PLAN
C3.1	GRADING PLAN
C3.2	GRADING PLAN
C3.3	STORM WATER DRAINAGE PLAN
C3.4	STORM WATER DRAINAGE PLAN
C3.5	DEVELOPED DRAINAGE BASINS
C3.6	DEVELOPED DRAINAGE BASINS
C4.0	SANITARY SEWER PLAN
C4.1	SANITARY SEWER PLAN
C4.2	SANITARY SEWER PLAN
C4.3	SANITARY SEWER PLAN
C4.4	SANITARY SEWER PROFILES
C4.5	SANITARY SEWER PROFILES
C4.6	SANITARY SEWER PROFILES
C5.0	PADBURY LANE PROFILE
C5.1	PADBURY LANE PROFILE
C5.2	COLT DRIVE PROFILE
C6.0	WATER DISTRIBUTION PLAN
C6.1	WATER DISTRIBUTION PLAN
C7.0	EROSION CONTROL PLAN
C7.1	EROSION CONTROL PLAN
C7.2	EROSION CONTROL PLAN
C7.3	EROSION CONTROL DETAILS
C8.0	CONSTRUCTION DETAILS
C8.1	CONSTRUCTION DETAILS
C8.2	CONSTRUCTION DETAILS
C8.3	CONSTRUCTION DETAILS
C8.4	CONSTRUCTION DETAILS
C8.5	CONSTRUCTION DETAILS

CERTIFICATE OF APPROVAL BY THE COUNTY ENGINEER

THE UNDERSIGNED, AS COUNTY ENGINEER OF THE COUNTY OF LIMESTONE, ALABAMA, HEREBY CERTIFIES APPROVAL OF THIS PLAT FOR THE RECORDING OF SAME IN THE PROBATE OFFICE OF LIMESTONE COUNTY, ALABAMA, THIS ____ DAY OF _____, 20____.

COUNTY ENGINEER
COUNTY OF LIMESTONE, ALABAMA

LIMESTONE COUNTY WATER & SEWER AUTHORITY (LCWSA)
LCWSA HAS REVIEWED THE REQUIRED SUBMISSION MATERIAL FOR THE PROPOSED SUBDIVISION IN SUFFICIENT DETAIL TO DETERMINE THAT SERVICE CAN BE MADE AVAILABLE. WHEN IMPROVEMENTS ARE COMPLETED, RECORD/FINAL DRAWINGS WILL BE SUBMITTED TO LCWSA.

NAME/TITLE _____ DATE _____
LIMESTONE COUNTY WATER AND SEWER AUTHORITY ENGINEER OR AUTHORIZED REPRESENTATIVE

CERTIFICATE OF ENGINEERING DESIGN BY A PROFESSIONAL ENGINEER
I, NATHAN TOMBERLIN, A PROFESSIONAL ENGINEER LICENSED IN THE STATE OF ALABAMA, LICENSE NUMBER 30456, DO HEREBY CERTIFY THAT THE STREETS AND DRAINAGE SYSTEM FOR DAVIS PRESERVE SUBDIVISION HAVE BEEN DESIGNED UNDER MY SUPERVISION.

I FURTHER CERTIFY THAT THE DRAINAGE SYSTEM HAS BEEN DESIGNED TO MEET THE 25 YEAR STORM CRITERIA. THIS DESIGN WILL ENSURE THAT ALL DRAINAGE WATERS OCCURRING DURING A STORM OF LESS THAN 25 YEAR STORM MAGNITUDE WILL FLOW WITHIN THE RIGHTS-OF-WAY OR DRAINAGE EASEMENTS INDICATED AS SUCH ON THE OFFICIAL PLAT FOR THIS SUBDIVISION.

I FURTHER CERTIFY THAT THE STREETS ARE DESIGNED FOR A DESIGN SPEED OF 25 MPH TO MEET APPLICABLE DESIGN CRITERIA FOR SAFETY, GEOMETRY, PROFILE, AND TYPICAL SECTIONS ACCORDING TO THE ALABAMA DEPARTMENT OF TRANSPORTATION'S "COUNTY ROAD DESIGN POLICY"

NAME NATHAN TOMBERLIN
P.E.# 30456
TITLE PROJECT ENGINEER
FIRM PUGH WRIGHT MCANALLY
DATE DECEMBER 23, 2022




310 8th AVENUE NE -- PO BOX 2419 -- DECATUR, AL -- (256) 353-3937
www.pughwrightmcanally.com

REVISIONS		Date
5	..	..
4	..	..
3	..	..
2	..	..
1	..	..
Rev#	Description	

TWO OAKS DEVELOPMENT
DAVIS PRESERVE - PHASE 1
LIMESTONE COUNTY
SECTION 11, TOWNSHIP 3 SOUTH, RANGE 3 WEST
LIMESTONE COUNTY, ALABAMA

COVER AND INDEX SHEET

Date: 12/23/2022
Drawn By: GGL
Approved By: NLT
Scale: N.T.S.

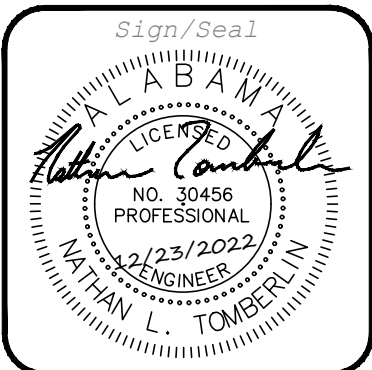

Job Number:

678-22

Sheet Number:

G1.0

GENERAL NOTES

1.

THE CONTRACTOR IS ADVISED OF OTHER EXISTING UTILITIES, BOTH ABOVE AND BELOW GROUND, IN THE PROJECT AREA. THE CONTRACTOR IS RESPONSIBLE FOR DETERMINING THE PRESENCE AND LOCATION OF ALL UNDERGROUND UTILITIES PRIOR TO BIDDING AND CONSTRUCTION. THE CONTRACTOR SHALL COORDINATE ALL WORK WITH OTHER EXISTING UTILITIES. THE CONTRACTOR SHALL REPAIR ANY DAMAGES TO OTHER UTILITIES AT NO ADDITIONAL COST TO THE OWNER.
2.

EXISTING UTILITY LOCATIONS AS INDICATED IN THE DRAWINGS ARE BASED ON INFORMATION COMPILED FROM FIELD SURVEYS PERFORMED IN LATE 2021. PRESENCE AND LOCATIONS OF UTILITIES ARE BASED ON BEST AVAILABLE INFORMATION AND SHALL BE CONSIDERED ONLY AS APPROXIMATE. THE CONTRACTOR SHALL BE SOLELY RESPONSIBLE FOR DETERMINING THE PRESENCE AND LOCATION OF UTILITIES AND STRUCTURES BEFORE UNDERTAKING ANY EXCAVATION OR DISTURBANCE.
3.

THE CONTRACTOR'S SCOPE OF WORK SHALL INCLUDE COSTS FOR INSTALLATION AND MAINTENANCE OF ALL REQUIRED EROSION CONTROL MEASURES; FOR CLEAN-UP; AND FOR GRASSING AND SEEDING. NO SEPARATE PAY ITEMS ARE INCLUDED FOR THOSE WORK ITEMS.
4.

RIGHT-OF-WAY AND EASEMENT LINES SHOWN IN THE DRAWINGS ARE BASED ON FIELD-LOCATED MONUMENT MARKERS. WHERE MONUMENT MARKERS COULD NOT BE LOCATED, RIGHT-OF-WAY AND EASEMENT LOCATIONS AS SHOWN ARE ESTIMATED FROM AVAILABLE PROPERTY INFORMATION.
5.

THE CONTRACTOR IS RESPONSIBLE FOR REPLACING OR REPAIRING ANY DAMAGED PUBLIC OR PRIVATE PROPERTY OR FACILITIES TO THE SAME OR BETTER CONDITION AS EXISTED PRIOR TO CONSTRUCTION. THE CONTRACTOR SHALL COORDINATE ANY REPLACEMENT AND/OR REPAIR WITH THE ENGINEER, AND SHALL COMPLETE SUCH WORK TO THE SATISFACTION OF THE ENGINEER.
6.

PIPE LENGTHS INDICATED ARE FROM CENTER TO CENTER OF ADJACENT MANHOLES.
7.

HORIZONTAL AND VERTICAL INFORMATION ON THE DRAWINGS ARE ON THE ALABAMA WEST STATE COORDINATE SYSTEM NAD83 AND NAVD88 .
8.

ALL SANITARY SEWER AND WATER PIPING IS REQUIRED TO MEET THE MINIMUM REQUIREMENTS OF LIMESTONE COUNTY WATER AND SEWER AUTHORITY.
9.

PIPE DESIGNATED ON THE DRAWINGS AS DUCTILE IRON PIPE SHALL BE CLASS 350 PSI UNLESS SPECIFICALLY NOTED OTHERWISE.
10.

ALL PIPE IN CASING SHALL HAVE A LOCKING TYPE JOINT TO ALLOW FOR PIPE REMOVAL.
11.

CONTRACTOR IS REQUIRED TO CONTACT THE COUNTY ENGINEERING DEPT TWO WEEKS IN ADVANCE OF ANTICIPATED ROAD CLOSURES OR DISRUPTIONS. CONTRACTOR SHALL COORDINATE CLOSURE AND BARRICADE LOCATIONS WITH THE CITY ENGINEERING DEPT (256) 341-4875
12.

CONSTRUCTION MATERIALS, EQUIPMENT AND PROCEDURES SHALL BE IN GENERAL ACCORD WITH ALABAMA DEPARTMENT OF TRANSPORTATION (ALDOT) STANDARD SPECIFICATIONS FOR HIGHWAY CONSTRUCTION, LATEST EDITION.
13.

COORDINATION AND COOPERATION WILL BE EFFECTED BETWEEN THE CONTRACTOR, OWNER AND THE UTILITIES DEPARTMENTS FOR RELOCATIONS, AND/OR ADJUSTMENTS.
14.

THE OWNER RESERVES THE RIGHT TO DIRECT THE PRIORITY OF THE WORK, TO COORDINATE SCHEDULE REQUIREMENTS AND PREVENT UNNECESSARY DISRUPTION OF TRAFFIC AND OTHER ACTIVITIES WITHIN THE PROJECT AREA.
15.

CONTRACTOR WILL CONFORM TO ALL LOCAL ORDINANCES, CODES AND REQUIREMENTS. ANY SPECIAL PERMITS OR REQUIREMENTS WILL BE COMPLETELY ENFORCED. ALL COST FOR PERMITS SHALL BE PAID BY CONTRACTOR.
16.

NO SEPARATE ITEM OR SPECIFICATION WAS ESTABLISHED FOR FINAL CLEANUP. HOWEVER, THE CONTRACTOR IS ADVISED THAT GRADING ADJACENT TO ALL FACILITIES SHALL BE COMPLETE, SMOOTH AND PLEASING. POSITIVE DRAINAGE WILL BE PROVIDED THROUGHOUT THE ENTIRE PROJECT AREA DURING CONSTRUCTION AS WELL AS AFTER FINAL CLEANUP.
17.

HORIZONTAL AND VERTICAL SURVEY CONTROL REFERENCES WILL BE PROVIDED BY THE OWNER. ALL OTHER CONSTRUCTION LAYOUT SHALL BE PROVIDED BY THE CONTRACTOR WITHOUT EXPENSE TO THE OWNER.
18.

DENSITY TESTS FOR EARTHWORK AND BASE MATERIAL SHALL BE PERFORMED ON EACH LAYER OR LIFT FOR EACH 800 SQUARE YARDS SURFACE AREA. THREE CONCRETE TEST CYLINDERS SHALL BE PREPARED, CURED AND TESTED FOR EACH DAY'S POUR, OR EACH 50 C.Y. OR INCREMENT THEREOF, WHICHEVER IS THE GREATER REQUIREMENT.
19.

MATERIALS TESTING SHALL BE PROVIDED BY THE CONTRACTOR WITHOUT EXPENSE

GENERAL NOTES

- TO THE OWNER.
20.

CLEARING AND GRUBBING SHALL INCLUDE REMOVAL OF ALL EXISTING TREES AND BRUSH, STRUCTURES, PIPES, CURBS, CABLES, SLABS, PAVEMENT, DEBRIS, AND ALL OTHER ITEMS TO BE REMOVED. ALL DEBRIS AND FLAMMABLE MATERIAL NOT BURNED WILL BE REMOVED FROM THE SITE AND DISPOSED AT THE CONTRACTOR'S EXPENSE. DEBRIS MAY NOT BE BURNED WITHOUT PRIOR PERMISSION AND PROPER PERMIT FROM THE LOCAL AUTHORITY HAVING JURISDICTION.
21.

CLEARING, GRUBBING, STRIPPING AND UNSUITABLE MATERIAL EXCAVATION SHALL BE ACCOMPLISHED TO THE SATISFACTION OF THE OWNER'S REPRESENTATIVE PRIOR TO PERFORMING THE EARTHWORK. THE SURFACE SHALL THEN BE SCARIFIED, COMPACTED, PROOFROLLED AND APPROVED PRIOR TO PLACING THE FILL MATERIAL.
22.

NO ROCK IS ANTICIPATED TO BE ENCOUNTERED WITHIN THE PROJECT SITE. HOWEVER, THE CONTRACTOR SHOULD EXAMINE THE SITE TO HIS OWN SATISFACTION PRIOR TO SUBMITTING HIS BID. NO EXTRA COMPENSATION WILL BE PAID SHOULD ROCK BE ENCOUNTERED.
23.

CONTROLLED EARTHFILL MATERIAL FOR BUILDING PADS, ACCESS DRIVES AND PARKING AREA SHALL BE ASTM UNIFIED SOIL CLASSIFICATION SYSTEM TYPE CL OR SC, HAVING A LIQUID LIMIT LESS THAN 50, PLASTICITY INDEX LESS THAN 30, AND STANDARD PROCTOR DRY DENSITY NOT LESS THAN 100 POUNDS PER CUBIC FOOT. EARTHFILL MATERIAL SHALL BE SUBJECT TO APPROVAL BY THE OWNER'S REPRESENTATIVE. MATERIALS WITH ROCK FRAGMENTS GREATER THAN 3 INCHES IN DIAMETER SHALL NOT BE USED.
24.

THE EMBANKMENTS FOR BUILDING PADS, ACCESS DRIVES, PARKING AND TRUCK PARKING AREA SHALL BE COMPACTED TO NOT LESS THAN 100% STANDARD PROCTOR DENSITY AS ESTABLISHED BY AASHTO T-99 SPECIFICATIONS. EARTHFILL SHALL BE PLACED IN LAYERS NOT TO EXCEED 6 INCHES COMPACTED THICKNESS. SUBGRADE AND EMBANKMENT SHALL BE PLACED AT OPTIMUM MOISTURE CONTENT, NOT TO EXCEED 2% DEVIATION BELOW OR 3% DEVIATION ABOVE OPTIMUM.
25.

ALL TRENCHES UNDER PAVED AREAS, SHOULDERS AND DRIVEWAYS SHALL BE FILLED TO SUBGRADE WITH CRUSHED AGGREGATE BASE COURSE, TYPE "B", PLANT MIXED, PLACED IN 6" LAYERS AND COMPACTED TO 100% PROCTOR DENSITY OR 85% SOLID VOLUME AT OPTIMUM MOISTURE (+/-2%). FLOWABLE BACKFILL MAY BE USED AS AN ALTERNATE. NO SEPARATE PAYMENT SHALL BE MADE FOR FLOWABLE OR AGGREGATE BACKFILL.
26.

THE CONTRACTOR SHALL NOT LEAVE OPEN EXCAVATIONS AND SHALL BACKFILL ALL OPEN EXCAVATIONS BEFORE THE END OF EACH DAY UNLESS APPROVED BY THE OWNER'S REPRESENTATIVE. NO SEPARATE PAYMENT WILL BE MADE FOR THIS REQUIREMENT, BUT SHALL BE INCLUDED IN THE UNIT PRICE BID FOR THE ITEMS OF WORK.
27.

PAVEMENT REPAIR SHALL NOT BE A SEPARATE PAY ITEM BUT SHALL BE INCLUDED IN THE UNIT PRICES BID FOR OTHER WORK ITEMS. SAW THE ENDS OF THE EXISTING PAVEMENT TO PROVIDE STRAIGHT END SECTIONS FOR PAVING REPAIR.
28.

CONCRETE FOR THE RETAINING WALLS, HEADWALLS AND SLOPE PAVING SHALL BE 3,000 PSI MINIMUM COMPRESSIVE STRENGTH AT 28 DAYS UNLESS SPECIFIED OTHERWISE.
29.

ALL SCARRED AREAS NOT LANDSCAPED SHALL BE SEEDED AND MULCHED.
30.

GRASS SEED SHALL MEET REQUIREMENTS FOR SPECIAL URBAN SEED MIX AND SHALL BE APPROVED BY THE OWNER'S REPRESENTATIVE.
31.

THE OWNER WILL ACQUIRE THE SEPARATE STORMWATER PERMIT FROM THE ALABAMA DEPARTMENT OF ENVIRONMENTAL MANAGEMENT (ADEM). THE CONTRACTOR SHALL BE RESPONSIBLE TO PROVIDE BEST MANAGEMENT PRACTICES DURING CONSTRUCTION TO ATTENUATE ENVIRONMENTAL EFFECTS OF SILTATION AND/OR EROSION. CONTRACTOR SHALL PROVIDE A RAIN GAGE ON SITE AND SHALL RECORD DAILY RAINFALL TOTALS.
32.

THE SITE SHALL BE SHAPED IN ACCORD WITH THE FINISHED GRADE CONTOURS AND GRADED TO DRAIN.
33.

DUST CONTROL BY WATERING OR OTHER METHOD APPROVED BY THE OWNER'S REPRESENTATIVE WILL BE MAINTAINED BY THE CONTRACTOR THROUGHOUT THE DURATION OF THIS CONTRACT. THIS IS NOT A SEPARATE PAY ITEM BUT WILL BE INCLUDED IN THE PRICE BID FOR OTHER COMPONENTS AND ITEMS OF WORK.
34.

ALL TRAFFIC CONTROL DEVICES SHALL BE ERECTED AND MAINTAINED IN CONFORMANCE WITH THE MANUAL ON UNIFORM TRAFFIC-CONTROL DEVICES AND ANY REVISIONS THEREOF.

GENERAL NOTES

35.

ALL DRAINAGE DITCHES ARE TO BE CENTERED ON PROPERTY LINES UNLESS OTHERWISE SHOWN.
36.

ALL UTILITIES SHALL BE UNDERGROUND.
37.

ALL LOTS SHALL BE GRADED SO THAT RUN-OFF WILL BE DIRECTED TO THE STREET OR TO DRAINAGE WAYS IN A DEDICATED EASEMENT.
38.

PROPOSED USE OF DEVELOPMENT IS RESIDENTIAL

EROSION CONTROL NOTES

1.

THIS ECP PLAN IS INTENDED FOR THE PURPOSE OF PREVENTING SOIL FROM LEAVING THE SITE. THIS PLAN IS A MINIMUM THAT MUST BE IN PLACE BEFORE ANY CONSTRUCTION BEGINS.
2.

FULL IMPLEMENTATION AND CONTINUED MAINTENANCE OF EFFECTIVE STRUCTURAL AND NON-STRUCTURAL COMPONENTS ARE REQUIRED TO BE DONE ON A WEEKLY BASIS BY THE CONTRACTOR. CONTRACTOR SHALL PROVIDE A RAIN GAGE ON SITE AND SHALL RECORD DAILY RAINFALL TOTALS.
3.

ALABAMA DEPARTMENT OF ENVIRONMENTAL MANAGEMENT (ADEM) MAY DIRECT THE CONTRACTOR AT ANY TIME TO ADD OR TAKE AWAY FROM THIS DESIGNED ECP. THIS SHALL BE DONE AT NO ADDITIONAL COST TO THE OWNER.
4.

ANY CONSTRUCTION IN PROXIMITY OF ANY STATE WATERS, (STREAMS, CREEKS, RIVERS OR LAKES) REQUIRE PRECONSTRUCTION WATER SAMPLES TO ENSURE TURBIDITY OF THOSE WATERS DURING CONSTRUCTION ARE NOT ELEVATED MORE THAN A 50 NTU CHANGE ABOVE BACKGROUND (UPSTREAM TO DOWNSTREAM) OR CANNOT CAUSE A TURBIDITY CHANGE WHICH RESULTS IN "SUBSTANTIAL VISIBLE CONTRAST" WITH BACKGROUND CONDITIONS, OR CANNOT IMPACT BENEFICIAL USE OF STATE WATERS.
5.

CONSTRUCTION IS DEFINED AS ANY LAND DISTURBANCE OR DISCHARGE OF POLLUTANTS ASSOCIATED WITH, OR THE RESULTS OF BUILDING, EXCAVATION, LAND CLEARING, GRUBBING, PLACEMENT OR FILL, GRADING, BLASTING, RECLAMATION, AREAS IN WHICH CONSTRUCTION MATERIALS ARE STORED IN ASSOCIATION WITH A LAND DISTURBANCE OR HANDLED ABOVE GROUND, AND OTHER ASSOCIATED AREAS INCLUDING, BUT NOT LIMITED TO CONSTRUCTION SITE VEHICLE PARKING, EQUIPMENT OR SUPPLY AREAS, MATERIAL STOCKPILES, TEMPORARY OFFICE AREAS AND ACCESS ROADS.
6.

ANY UPSET CONDITIONS OF A NON-STRUCTURAL COMPONENT OF THE ECP SHALL BE REPAIRED WITHIN 7 CALENDAR DAYS OF VERBAL NOTIFICATION TO THE CONTRACTOR. ANY UPSET CONDITION OF A STRUCTURAL COMPONENT SHALL BE REPAIRED WITHIN 15 CALENDAR DAYS OF VERBAL NOTIFICATION TO THE CONTRACTOR. ALL VERBAL NOTIFICATIONS WILL BE PROVIDED IN WRITING WITHIN 5 BUSINESS DAYS TO THE CONTRACTOR.
7.

AT ANY POINT DURING CONSTRUCTION OF THIS PROJECT STOCKPILES, BORROW AREAS, CUT SLOPES OR FILL AREAS ARE NOT ACTIVE FOR 13 DAYS, THESE AREAS SHALL BE SEEDED OR COVERED BY THE CONTRACTOR TO ENSURE NO EROSION OF THESE AREAS OCCUR.
8.

ANY NONCOMPLIANCE WITH ADEM, QCP (QUALIFIED CREDENTIALLED PROFESSIONAL), QCI (QUALIFIED CREDENTIALLED INSPECTOR), OR ANY OTHER STATE, FEDERAL, COUNTY OR CITY MUNICIPALITIES MAY CAUSE A STOP WORK SITUATION.
9.

ANY COST REQUIRED FOR FINES OR ACTIONS NECESSITATED BY NOTICES OR VIOLATION OF THE NPDES PERMIT SHALL BE THE RESPONSIBILITY OF THE CONTRACTOR.
10.

THE ALABAMA HANDBOOK FOR EROSION CONTROL, SEDIMENT CONTROL AND STORMWATER MANAGEMENT ON CONSTRUCTION SITES AND URBAN AREAS, VOL. 1 AND 2, LATEST EDITION AND ANY REVISION THEREOF, ARE HEREBY MADE A PART OF THESE PLANS.



REVISIONS					Date
5	..	..	..	..	..
4	..	..	..	..	..
3	..	..	..	..	..
2	..	..	..	..	..
1	..	..	..	..	..
Rev#	Description				

TWO OAKS DEVELOPMENT
DAVIS PRESERVE - PHASE 1
LIMESTONE COUNTY
SECTION 11, TOWNSHIP 3 SOUTH, RANGE 3 WEST
LIMESTONE COUNTY, ALABAMA


GENERAL NOTES

Date: 12/23/2022
Drawn By: GGL
Approved By: NLT
Scale: N.T.S.



Job Number:
678-22

Sheet Number:
G2.0

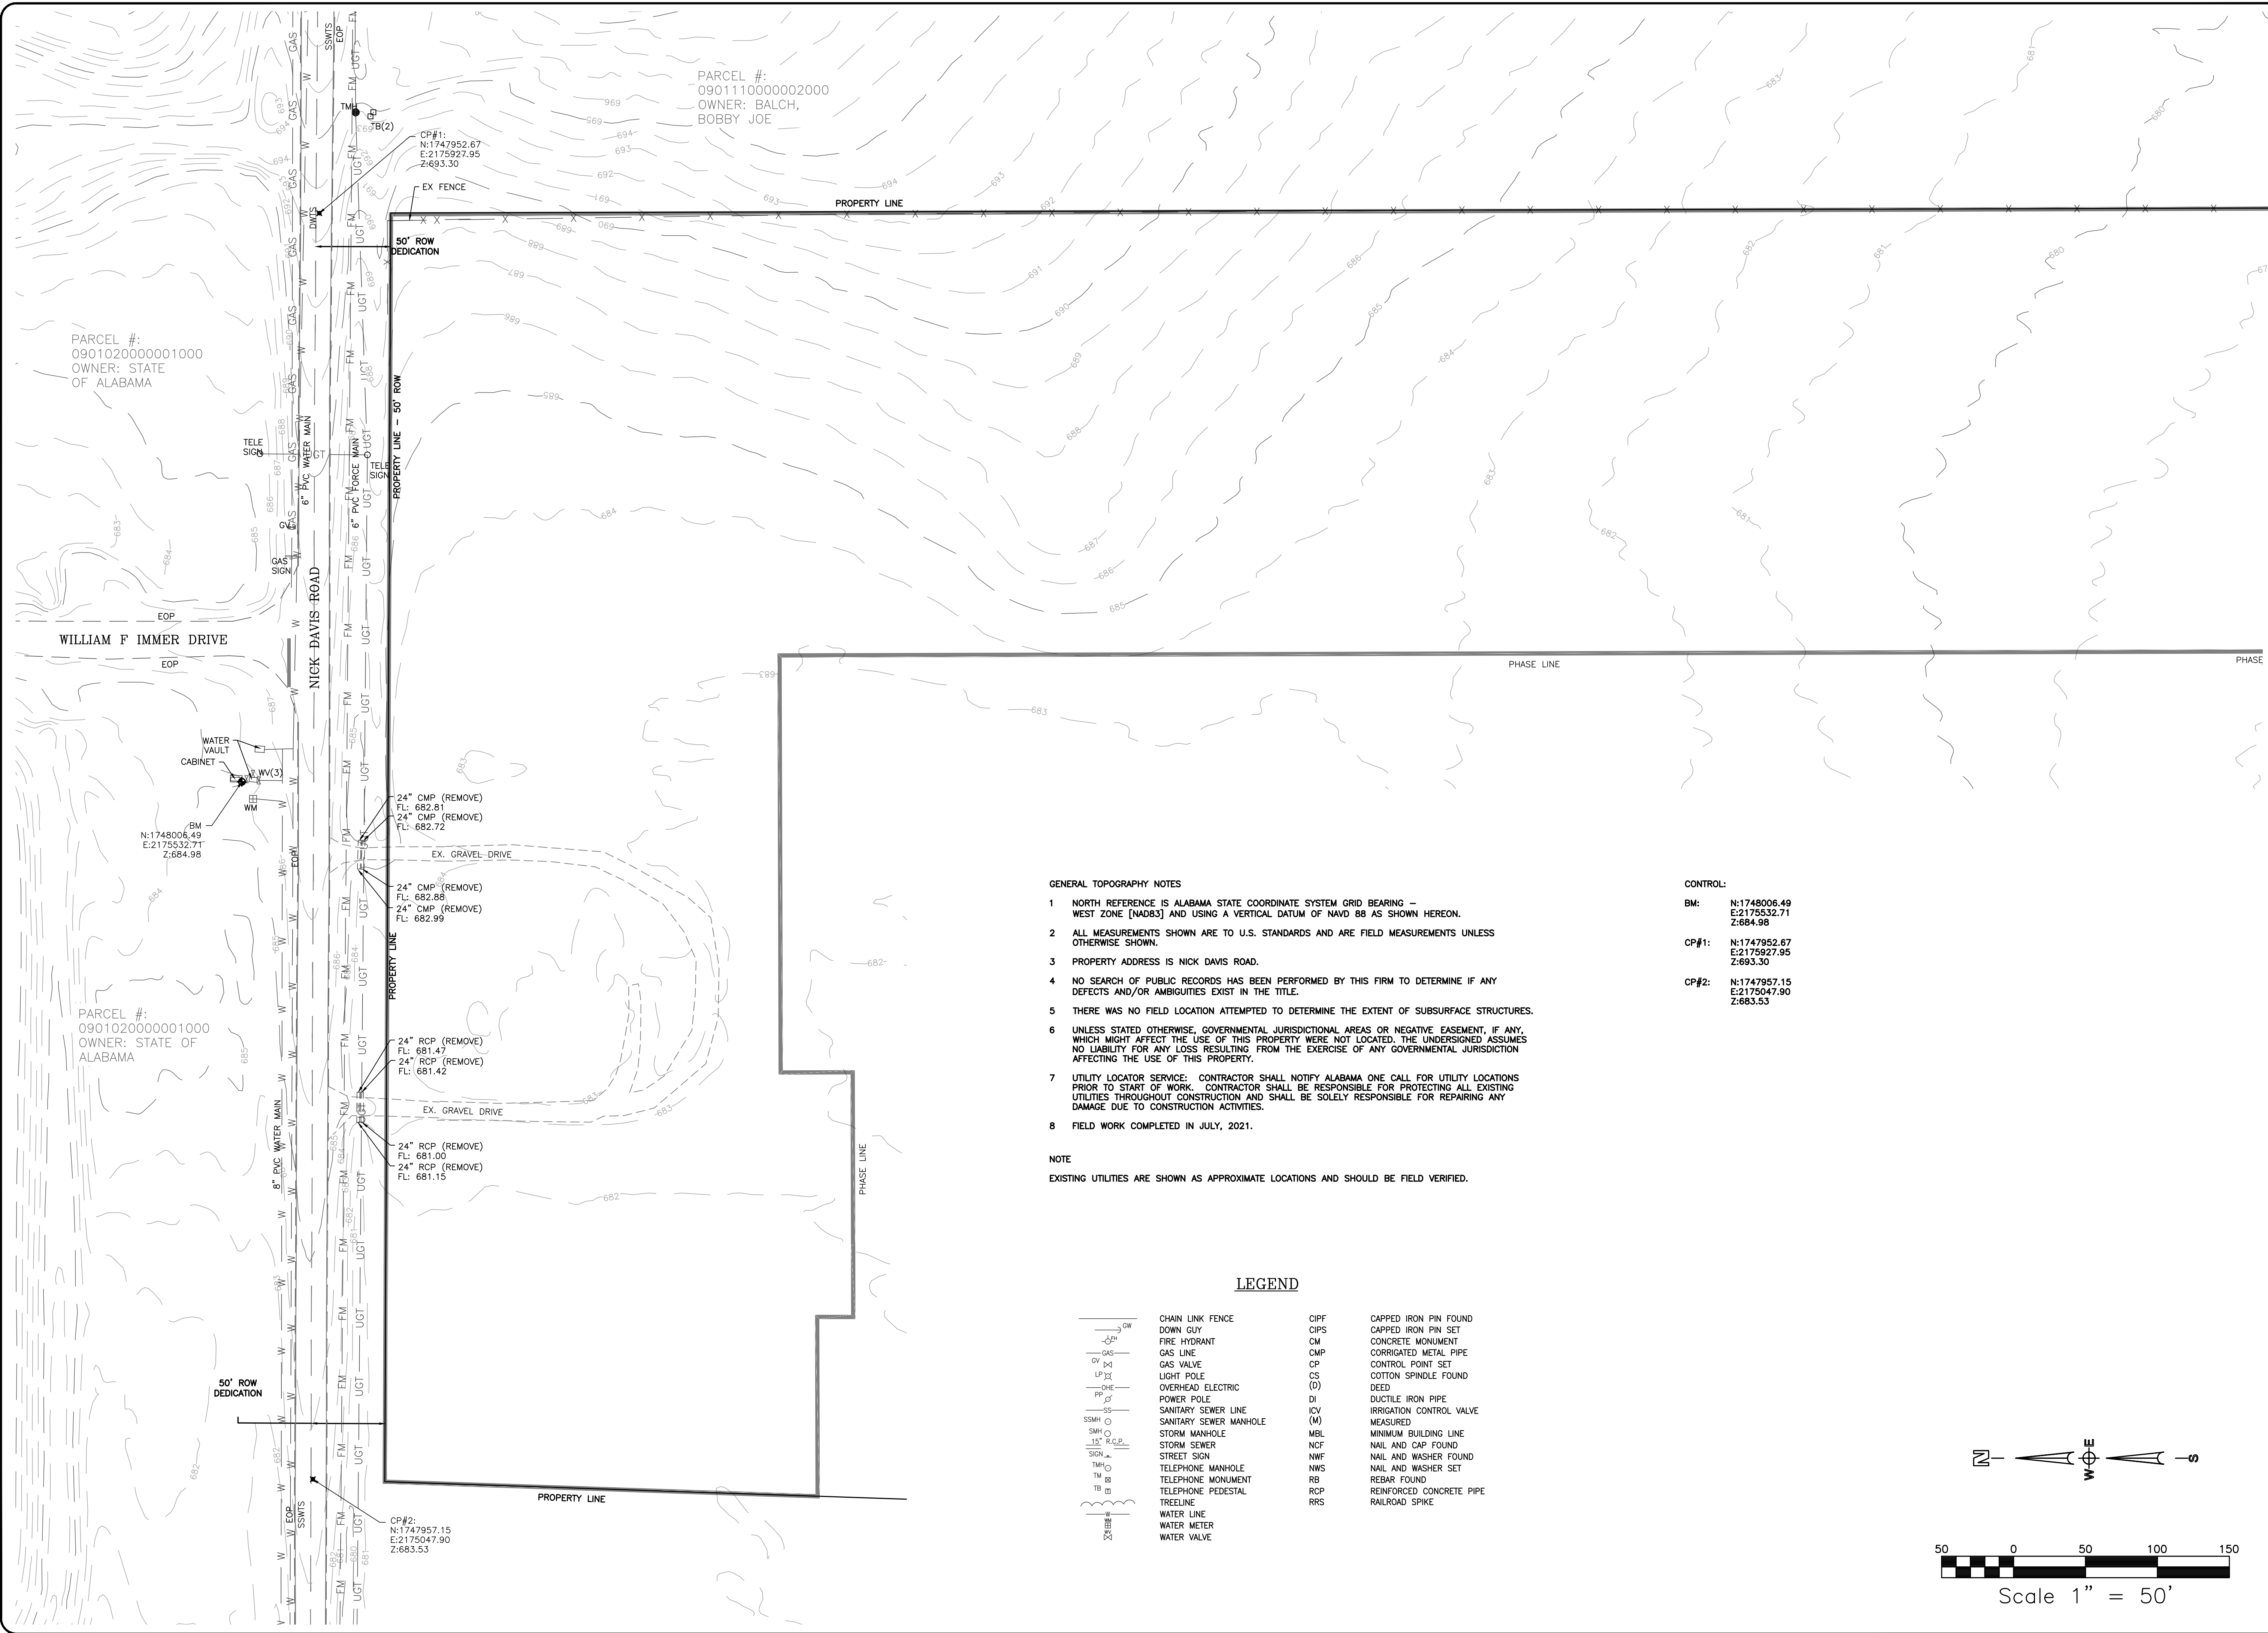


REVISIONS		Date
5	..	..
4	..	..
3	..	..
2	..	..
1	..	..
Rev#	Description	

TWO OAKS DEVELOPMENT
DAVIS PRESERVE - PHASE 1
LIMESTONE COUNTY
SECTION 11, TOWNSHIP 3 SOUTH, RANGE 3 WEST
LIMESTONE COUNTY, ALABAMA


EXISTING CONDITIONS


Date: 12/23/2022
Drawn By: GGL
Approved By: NLT
Scale: 1"=50'

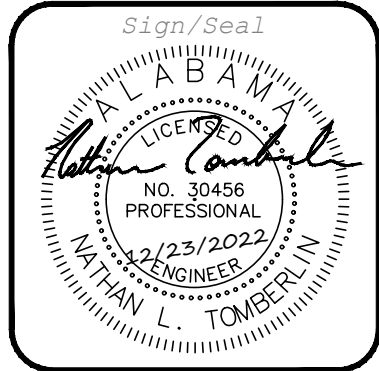

Job Number:
678-22

Sheet Number:
C1.0

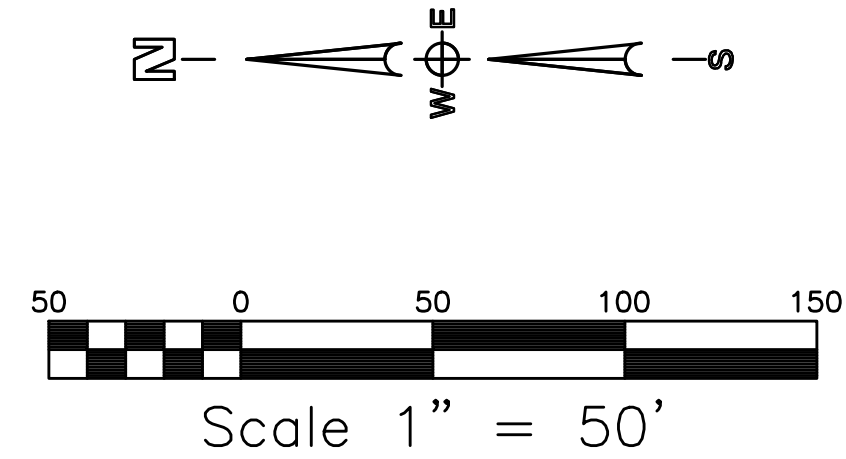

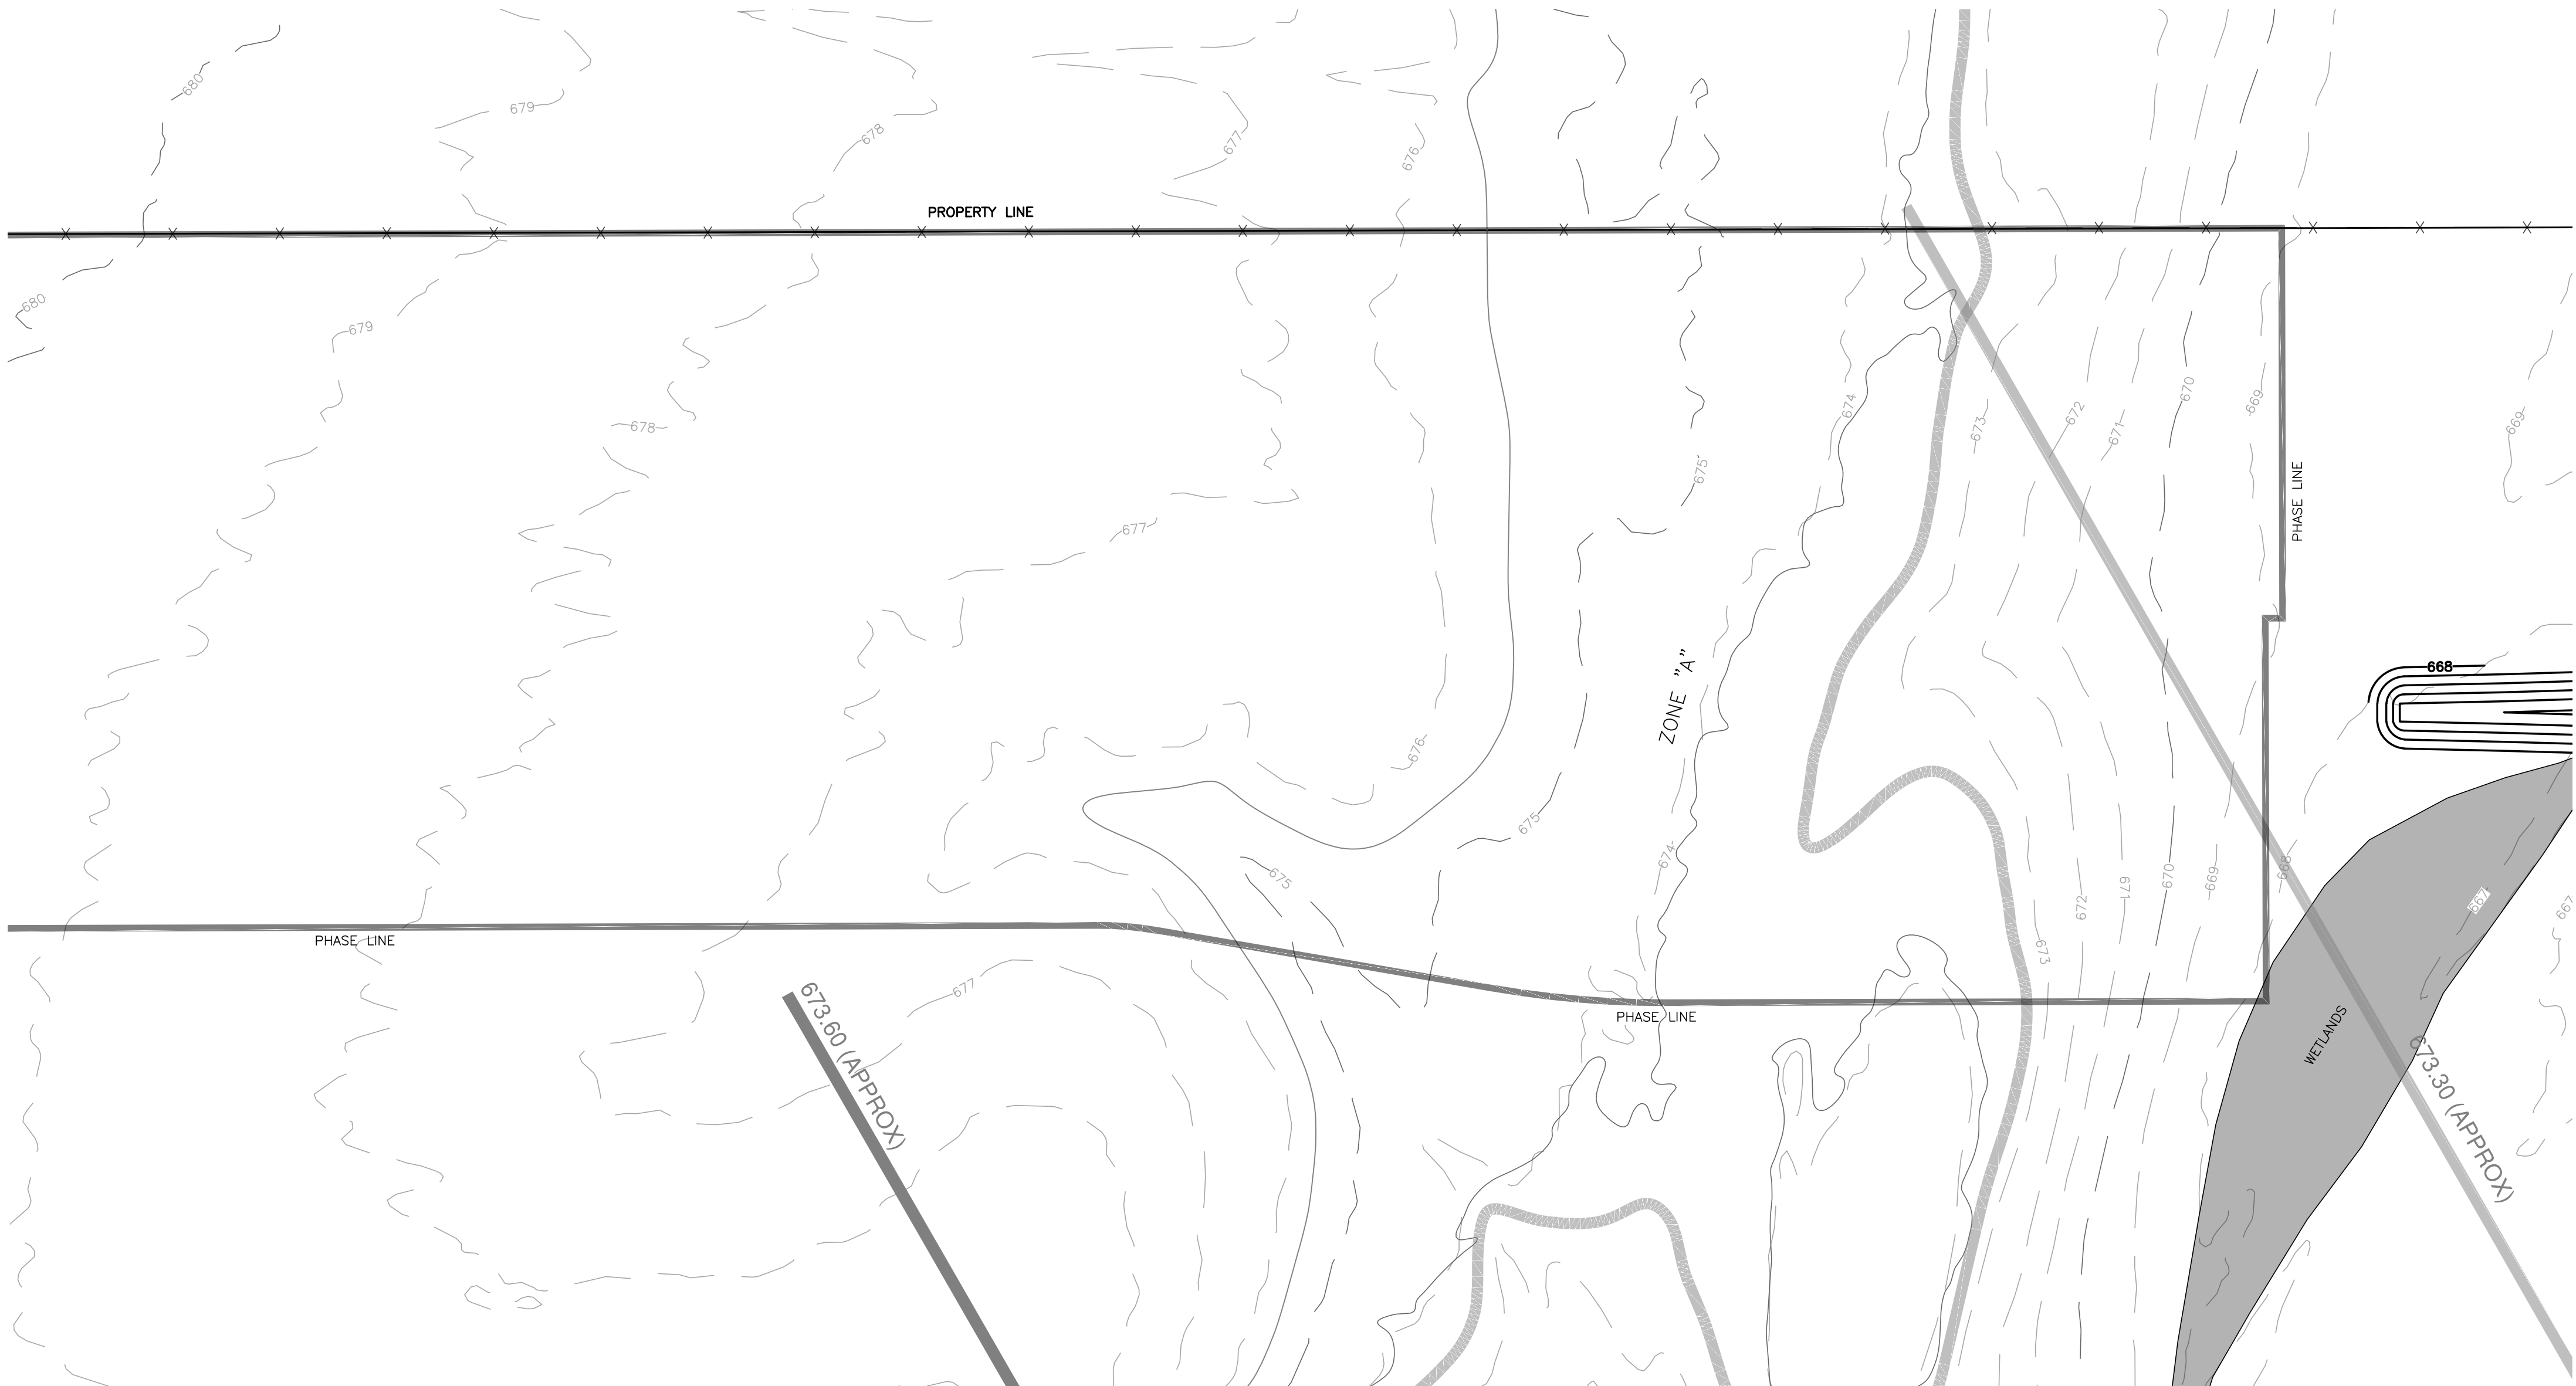

GENERAL TOPOGRAPHY NOTES

- 1 NORTH REFERENCE IS ALABAMA STATE COORDINATE SYSTEM GRID BEARING -- WEST ZONE [NAD83] AND USING A VERTICAL DATUM OF NAVD 88 AS SHOWN HEREON.
- 2 ALL MEASUREMENTS SHOWN ARE TO U.S. STANDARDS AND ARE FIELD MEASUREMENTS UNLESS OTHERWISE SHOWN.
- 3 PROPERTY ADDRESS IS NICK DAVIS ROAD.
- 4 NO SEARCH OF PUBLIC RECORDS HAS BEEN PERFORMED BY THIS FIRM TO DETERMINE IF ANY DEFECTS AND/OR AMBIGUITIES EXIST IN THE TITLE.
- 5 THERE WAS NO FIELD LOCATION ATTEMPTED TO DETERMINE THE EXTENT OF SUBSURFACE STRUCTURES.
- 6 UNLESS STATED OTHERWISE, GOVERNMENTAL JURISDICTIONAL AREAS OR NEGATIVE EASEMENT, IF ANY, WHICH MIGHT AFFECT THE USE OF THIS PROPERTY WERE NOT LOCATED. THE UNDERSIGNED ASSUMES NO LIABILITY FOR ANY LOSS RESULTING FROM THE EXERCISE OF ANY GOVERNMENTAL JURISDICTION AFFECTING THE USE OF THIS PROPERTY.
- 7 UTILITY LOCATOR SERVICE: CONTRACTOR SHALL NOTIFY ALABAMA ONE CALL FOR UTILITY LOCATIONS PRIOR TO START OF WORK. CONTRACTOR SHALL BE RESPONSIBLE FOR PROTECTING ALL EXISTING UTILITIES THROUGHOUT CONSTRUCTION AND SHALL BE SOLELY RESPONSIBLE FOR REPAIRING ANY DAMAGE DUE TO CONSTRUCTION ACTIVITIES.
- 8 FIELD WORK COMPLETED IN JULY, 2021.

NOTE

EXISTING UTILITIES ARE SHOWN AS APPROXIMATE LOCATIONS AND SHOULD BE FIELD VERIFIED.

LEGEND


	CHAIN LINK FENCE		CIPF		CAPPED IRON PIN FOUND
	DOWN GUY		CIPS		CAPPED IRON PIN SET
	FIRE HYDRANT		CM		CONCRETE MONUMENT
	GAS LINE		CMP		CORRUGATED METAL PIPE
	GAS VALVE		CP		CONTROL POINT SET
	LIGHT POLE		CS		COTTON SPINDLE FOUND
	OVERHEAD ELECTRIC		(D)		DEED
	POWER POLE		DI		DUCTILE IRON PIPE
	SANITARY SEWER LINE		ICV		IRRIGATION CONTROL VALVE
	SANITARY SEWER MANHOLE		(M)		MEASURED
	STORM MANHOLE		MBL		MINIMUM BUILDING LINE
	STORM SEWER		NCF		NAIL AND CAP FOUND
	STREET SIGN		NWF		NAIL AND WASHER FOUND
	TELEPHONE MANHOLE		NWS		NAIL AND WASHER SET
	TELEPHONE MONUMENT		RB		REBAR FOUND
	TELEPHONE PEDESTAL		RCP		REINFORCED CONCRETE PIPE
	TIE LINE		RRS		RAILROAD SPIKE
	WATER LINE				
	WATER METER				
	WATER VALVE				

CONTROL:

BM: N:1748006.49
E:2175532.71
Z:684.98

CP#1: N:1747952.67
E:2175927.95
Z:693.30


CP#2: N:1747957.15
E:2175047.90
Z:683.53

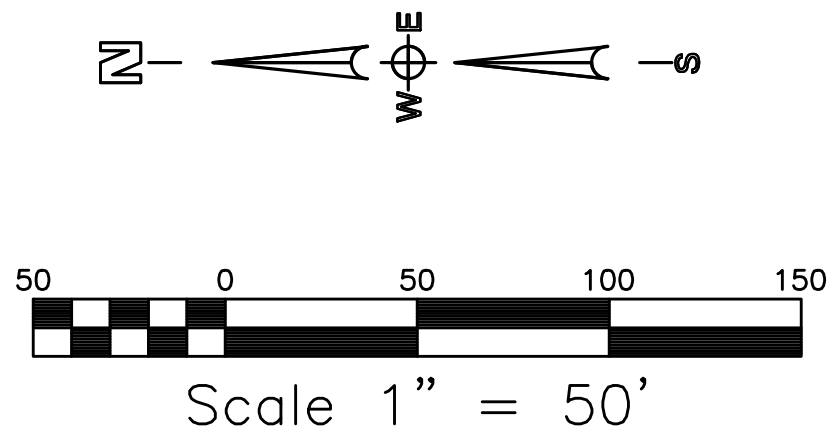

TWO OAKS DEVELOPMENT
DAVIS PRESERVE - PHASE 1
LIMESTONE COUNTY
SECTION 11, TOWNSHIP 3 SOUTH, RANGE 3 WEST
LIMESTONE COUNTY, ALABAMA

EXISTING CONDITIONS

Date: 12/23/2022
Drawn By: GGL
Approved By: NLT
Scale: 1"=50'

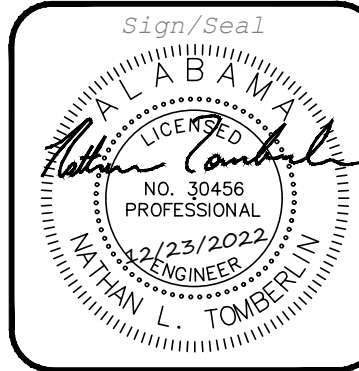

Job Number:

678-22


Sheet Number:

C1.1



REVISIONS

Rev#	Description	Date
5	..	..
4	..	..
3	..	..
2	..	..
1	..	..

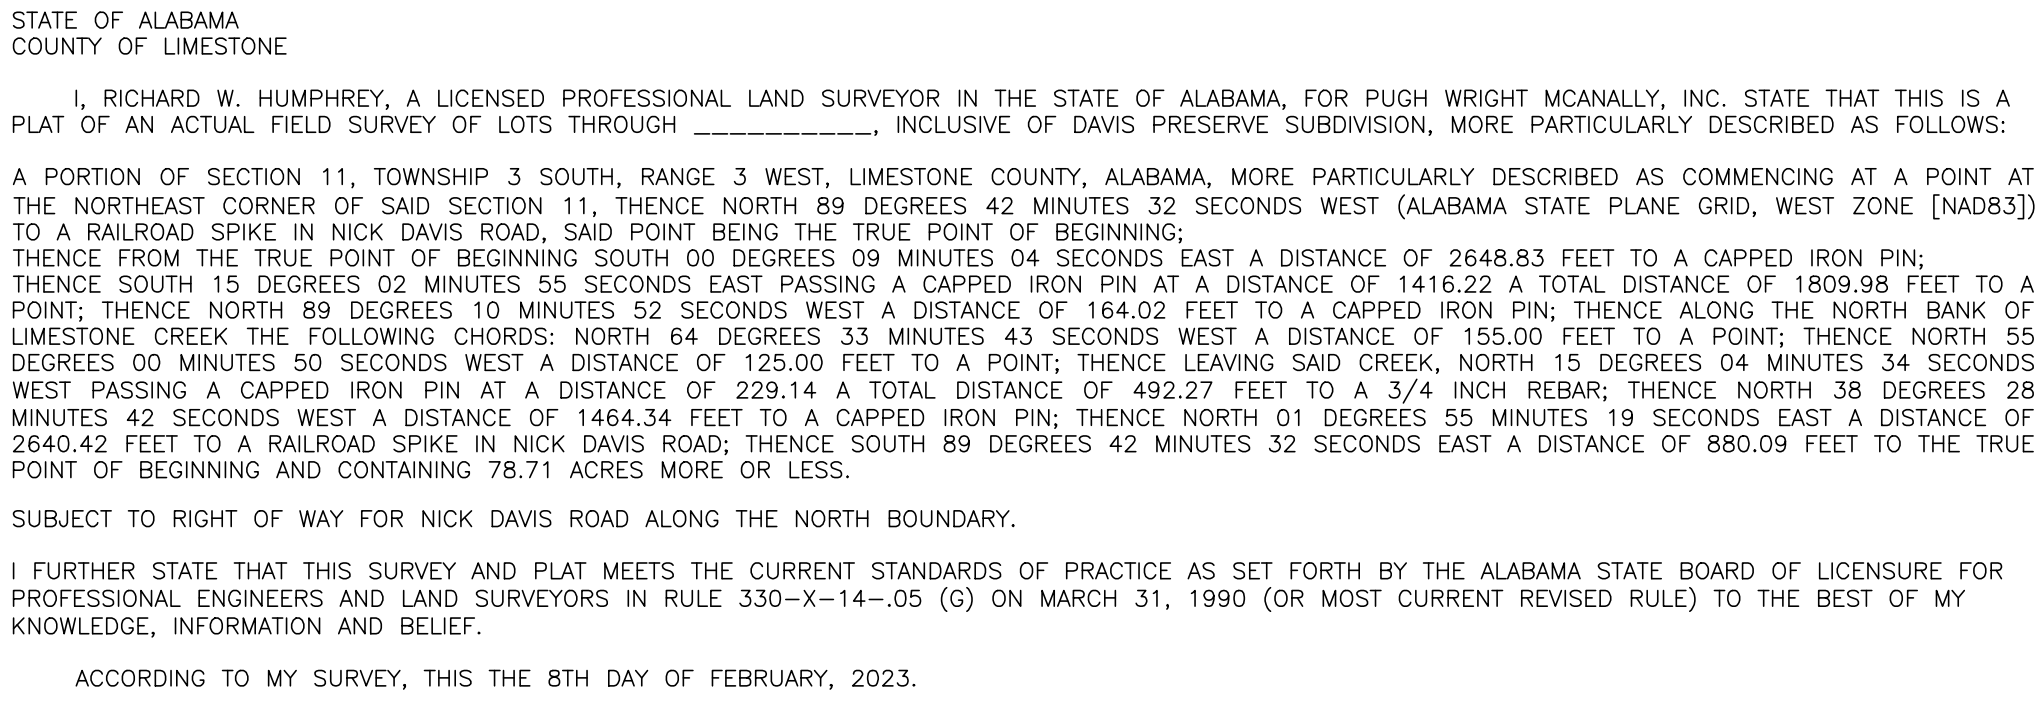


SUMMARY OF ROADWAY LINEAR FOOTAGE

PADBURY LANE - 2513.94'

BRANSBY DRIVE - 506.11'

BENDLE LANE - 123.13'

CECIL DRIVE - 145.01'

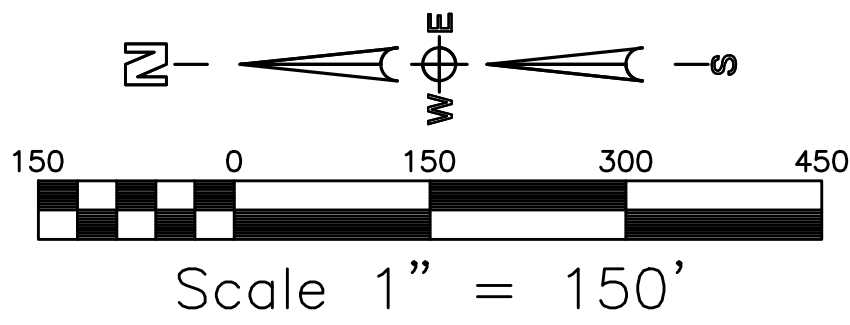

Sheet Number:
C1.2

PLAT NOTES

- 1.) 15' DU&T EASEMENT ALONG ALL FRONT LOTS UNLESS OTHERWISE NOTED
- 2.) ALL EASEMENTS, PUBLIC AREAS, AND RETENTION AREAS ARE TO BE MAINTAINED BY THE HOA.
- 3.) PHASE 1 CONTAINS 100 LOTS
- 4.) SMALLEST LOT BEING DEVELOPED IN PHASE 1, LOT 206 = 0.13 ACRE

LIMESTONE COUNTY WATER & SEWER AUTHORITY (LCWSA)

LCWSA HAS REVIEWED THE REQUIRED SUBMISSION MATERIAL FOR THE PROPOSED SUBDIVISION IN SUFFICIENT DETAIL TO DETERMINE THAT SERVICE CAN BE MADE AVAILABLE. WHEN IMPROVEMENTS ARE COMPLETED, RECORD/FINAL DRAWINGS WILL BE SUBMITTED TO LCWSA.

NAME/TITLE _____

DATE _____

LIMESTONE COUNTY WATER AND SEWER AUTHORITY ENGINEER OR AUTHORIZED REPRESENTATIVE

CERTIFICATE OF APPROVAL BY THE COUNTY ENGINEER

THE UNDERSIGNED, AS COUNTY ENGINEER OF THE COUNTY OF LIMESTONE, ALABAMA, HEREBY CERTIFIES APPROVAL OF THIS PLAT FOR THE RECORDING OF SAME IN THE PROBATE OFFICE OF LIMESTONE COUNTY, ALABAMA, THIS _____ DAY OF _____, 20____.

COUNTY ENGINEER
COUNTY OF LIMESTONE, ALABAMA

OFFICE OF THE JUDGE OF PROBATE

STATE OF ALABAMA)
LIMESTONE COUNTY)

I HEREBY CERTIFY THAT THIS PLAT OR MAP WAS FILED IN THIS OFFICE FOR RECORD THIS THE _____ DAY OF _____, 20____, AT _____ O'CLOCK _____ M., AND RECORDED IN BOOK _____ OF PLATS, PAGE _____.

JUDGE OF PROBATE _____

CERTIFICATE OF APPROVAL BY ATHENS UTILITIES

THE ELECTRIC DEPARTMENT HAS REVIEWED THE REQUIRED SUBMITTED MATERIAL FOR THE PROPOSED SUBDIVISION IN SUFFICIENT DETAIL TO DETERMINE THAT SERVICES CAN BE MADE. WHEN IMPROVEMENTS ARE COMPLETED.

NOTE:

1. THE CITY OF ATHENS ELECTRIC DEPARTMENT WILL PROVIDE SERVICE ACCORDING TO ITS STANDARD SERVICES AND REGULATIONS.
2. THE COST FOR THE RELOCATION OR MODIFICATIONS OF ANY ATHENS UTILITIES FACILITIES REQUIRED DUE TO THIS PROJECT MUST BE PAID BY THE DEVELOPER/PROPERTY OWNER.

THE UNDERSIGNED, AS AUTHORIZED BY ATHENS UTILITIES HEREBY APPROVE THE WITHIN PLAT FOR THE RECORDING OF SAME IN THE PROBATE OFFICE OF LIMESTONE COUNTY, ALABAMA.

_____ THIS THE _____ DAY OF _____, 20____.

ATHENS UTILITIES
AUTHORIZED SIGNATURE _____

DEDICATION

I, JOSEPH WINTERS, WHOSE NAME AS REPRESENTATIVE OF TWO OAKS DEVELOPMENT, LLC THE OWNER OF SAID LANDS SURVEYED BY PUGH WRIGHT MCANALLY, DO HEREBY CERTIFY THAT TITLE AND IS VESTED IN SAID OWNER(S) AND JOIN IN THE FOREGOING STATEMENT MADE BY PUGH WRIGHT MCANALLY, AND AS STATED IN CODE OF ALABAMA, § 35-2-50 ET SEQ., DO HEREBY CERTIFY THAT IT WAS AND IS OUR INTENTION TO DIVIDE SAID LANDS INTO LOTS AS SHOWN BY SAID PLAT AND DO HEREBY DEDICATE, GRANT, AND CONVEY FOR PUBLIC USE THE STREETS, ALLEYS, AND PUBLIC GROUNDS AS SHOWN ON SAID PLAT.

SIGNED AND SEALED IN THE PRESENCE OF:
TWO OAKS DEVELOPMENT

BY: _____
JOSEPH WINTERS
REPRESENTATIVE OF TWO OAKS DEVELOPMENT

ACKNOWLEDGEMENT

STATE OF ALABAMA)
COUNTY OF _____)

I, _____, NOTARY PUBLIC IN AND FOR SAID COUNTY, IN SAID STATE, HEREBY CERTIFY THAT JOSEPH WINTERS, WHOSE NAME AS REPRESENTATIVE OF TWO OAKS DEVELOPMENT, IS SIGNED TO THE FOREGOING INSTRUMENT, AND WHO IS KNOWN TO ME, ACKNOWLEDGED BEFORE ME ON THIS DAY THAT, BEING INFORMED OF THE CONTENT OF THE INSTRUMENT, HE AS SUCH OFFICER AND WITH FULL AUTHORITY, EXECUTED THE SAME VOLUNTARILY FOR AND AS THE ACT OF SAID CORPORATION.

GIVEN UNDER MY HAND AND OFFICIAL SEAL THE _____ DAY OF _____, 20____.

NOTARY PUBLIC _____

CERTIFICATE OF APPROVAL BY THE LIMESTONE COUNTY HEALTH DEPARTMENT

THE UNDERSIGNED, AS AUTHORIZED BY THE LIMESTONE COUNTY HEALTH DEPARTMENT, ALABAMA, HEREBY CERTIFIES THIS SUBDIVISION MEETS THE APPROVAL OF THE LIMESTONE COUNTY HEALTH DEPARTMENT SUBJECT TO CERTAIN CONDITIONS OF APPROVAL AND/OR LOT DELETIONS ON FILE WITH THE SAID HEALTH DEPARTMENT, WHICH CONDITIONS ARE MADE A PART OF THIS APPROVAL AS IF SET OUT HEREON. I HEREBY APPROVE THE WITHIN PLAT FOR THE RECORDING OF SAME IN THE PROBATE OFFICE OF LIMESTONE COUNTY, ALABAMA, THIS _____ DAY OF _____, 20____.

HEALTH OFFICER _____

WILLIAM F IMMER DRIVE



CERTIFICATE OF ENGINEERING DESIGN BY A PROFESSIONAL ENGINEER

I, NATHAN TOMBERLIN, A PROFESSIONAL ENGINEER LICENSED IN THE STATE OF ALABAMA, LICENSE NUMBER 30456, DO HEREBY CERTIFY THAT THE STREETS AND DRAINAGE SYSTEM FOR DAVIS PRESERVE SUBDIVISION HAVE BEEN DESIGNED UNDER MY SUPERVISION.


I FURTHER CERTIFY THAT THE DRAINAGE SYSTEM HAS BEEN DESIGNED TO MEET THE 25 YEAR STORM CRITERIA. THIS DESIGN WILL ENSURE THAT ALL DRAINAGE WATERS OCCURRING DURING A STORM OF LESS THAN 25 YEAR STORM MAGNITUDE WILL FLOW WITHIN THE RIGHTS-OF-WAY OR DRAINAGE EASEMENTS INDICATED AS SUCH ON THE OFFICIAL PLAT FOR THIS SUBDIVISION.

I FURTHER CERTIFY THAT THE STREETS ARE DESIGNED FOR A DESIGN SPEED OF 25 MPH TO MEET APPLICABLE DESIGN CRITERIA FOR SAFETY, GEOMETRY, PROFILE, AND TYPICAL SECTIONS ACCORDING TO THE ALABAMA DEPARTMENT OF TRANSPORTATION'S "COUNTY ROAD DESIGN POLICY"

NAME NATHAN TOMBERLIN
P.E.# 30456
TITLE PROJECT ENGINEER
FIRM PUGH WRIGHT MCANALLY
DATE DECEMBER 23, 2022

GENERAL SURVEY NOTES

- NORTH REFERENCE IS ALABAMA STATE COORDINATE GRID--WEST ZONE (NAD1983) AS DETERMINED BY GNSS OBSERVATIONS.
- ALL MEASUREMENTS SHOWN ARE TO U.S. STANDARDS AND ARE FIELD MEASUREMENTS UNLESS OTHERWISE SHOWN
- SOURCE OF INFORMATION USED FOR SURVEY: D.B. 2015, PG 20781, D.B. 2008, PG 62529
- NO ENCROACHMENTS WERE FOUND ABOVE GROUND EXCEPT AS SHOWN
- NO SEARCH OF PUBLIC RECORDS HAS BEEN PERFORMED BY THIS FIRM TO DETERMINE IF ANY DEFECTS AND/OR AMBIGUITIES EXIST IN THE TITLE
- THERE WAS NO FIELD LOCATION ATTEMPTED TO DETERMINE THE EXTENT OF SUBSURFACE STRUCTURES
- UNLESS STATED OTHERWISE, GOVERNMENTAL JURISDICTIONAL AREAS OR NEGATIVE EASEMENT, IF ANY, WHICH MIGHT AFFECT THE USE OF THIS PROPERTY WERE NOT LOCATED. THE UNDERSIGNED ASSUMES NO LIABILITY FOR ANY LOSS RESULTING FROM THE EXERCISE OF ANY GOVERNMENTAL JURISDICTION AFFECTING THE USE OF THIS PROPERTY.
- FIELD WORK COMPLETED ON IN NOVEMBER 2021

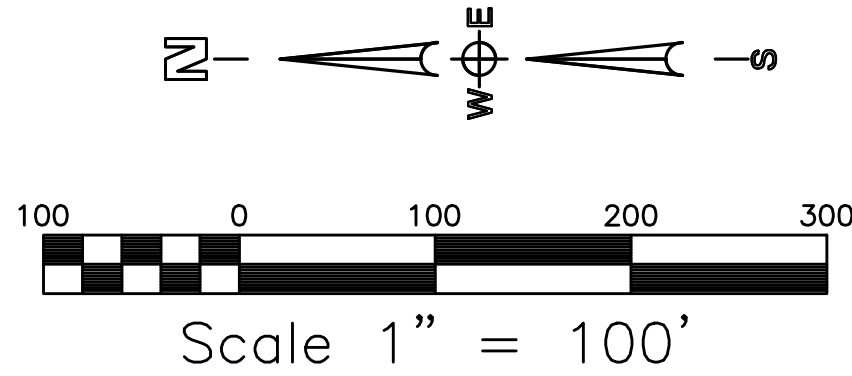

REVISIONS

Rev#	Description	Date
1		
2		
3		
4		
5		

TWO OAKS DEVELOPMENT
DAVIS PRESERVE - PHASE 1
LIMESTONE COUNTY
SECTION 11, TOWNSHIP 3 SOUTH, RANGE 3 WEST
LIMESTONE COUNTY, ALABAMA

PRELIMINARY PLAT

Date: 02/27/2023
Drawn By: GGL/MSB
Approved By: RWH
Scale: 1"=100'

Sign/Seal

Job Number:


678-22

Sheet Number:

C1.3



310 8th AVENUE NE -- PO BOX 2419 -- DECATUR, AL -- (256) 355-3837
www.pughwrightmcanally.com

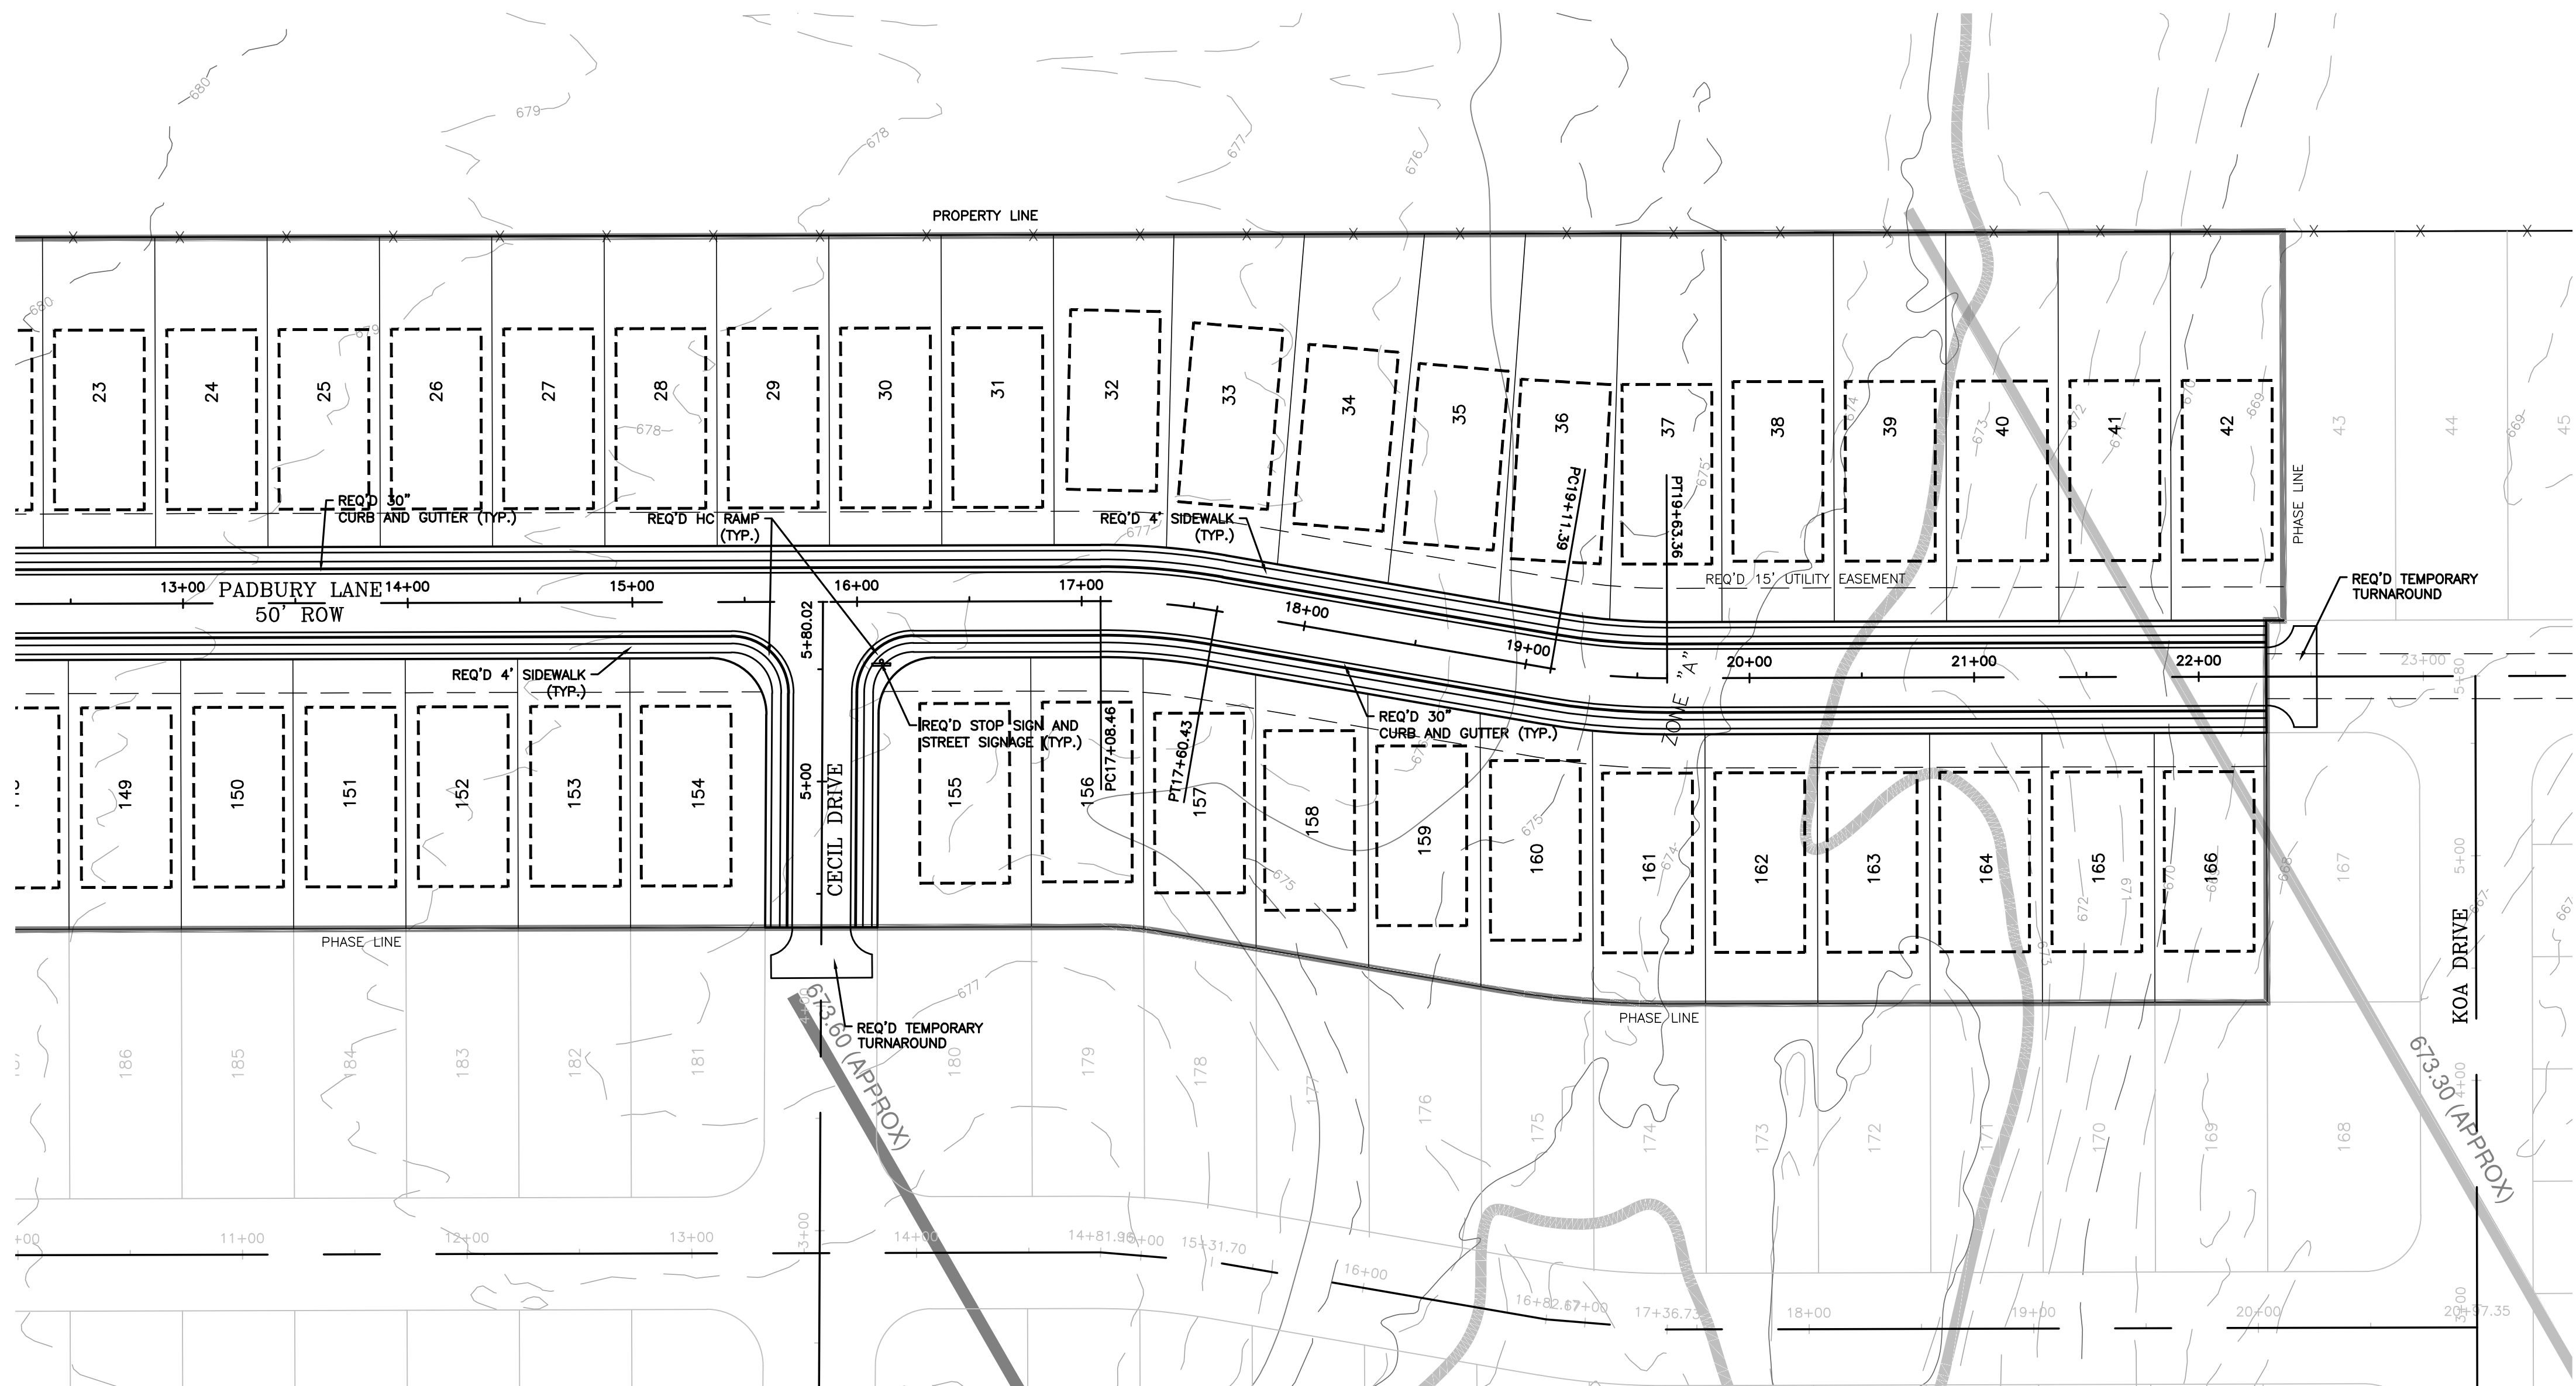


NOTE
EXISTING UTILITIES ARE SHOWN AS APPROXIMATE LOCATIONS AND SHOULD BE FIELD VERIFIED.

LEGEND

	CHAIN LINK FENCE		CIPF CAPPED IRON PIN FOUND
	DOWN GUY		CIPS CAPPED IRON PIN SET
	FIRE HYDRANT		CM CONCRETE MONUMENT
	GAS LINE		CMP CORRUGATED METAL PIPE
	GAS VALVE		CP CONTROL POINT SET
	LIGHT POLE		CS COTTON SPINDLE FOUND
	OVERHEAD ELECTRIC		(D) DEED
	POWER POLE		DI DUCTILE IRON PIPE
	SANITARY SEWER LINE		ICV IRRIGATION CONTROL VALVE
	SANITARY SEWER MANHOLE		(M) MEASURED
	STORM MANHOLE		MBL MINIMUM BUILDING LINE
	STORM SEWER		NCF NAIL AND CAP FOUND
	STREET SIGN		NWF NAIL AND WASHER FOUND
	TELEPHONE MANHOLE		NWS NAIL AND WASHER SET
	TELEPHONE MONUMENT		RB REBAR FOUND
	TELEPHONE PEDESTAL		RCP REINFORCED CONCRETE PIPE
	TREELINE		RRS RAILROAD SPIKE
	WATER LINE		
	WATER METER		
	WATER VALVE		

CONTROL:

BM: N:1748006.49
E:2175532.71
Z:684.98
CP#1: N:1747952.67
E:2175927.95
Z:683.30
CP#2: N:1747957.15
E:2175047.90
Z:683.53

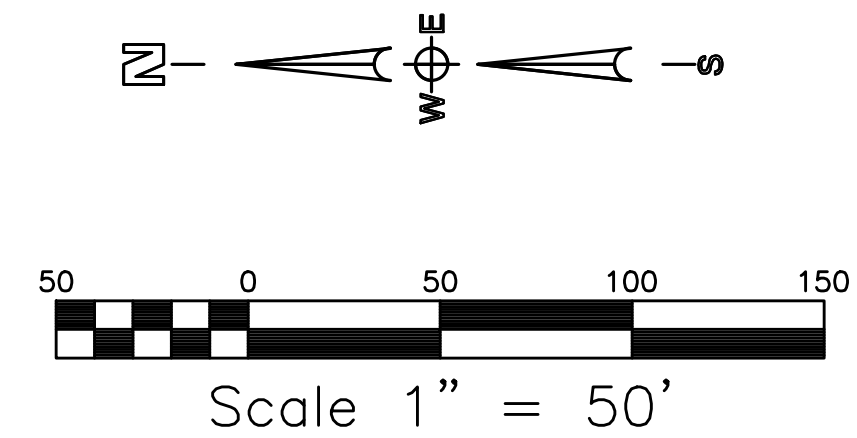


REVISIONS

Rev#	Description	Date
5	..	..
4	..	..
3	..	..
2	..	..
1	..	..


TWO OAKS DEVELOPMENT
DAVIS PRESERVE - PHASE 1
LIMESTONE COUNTY
SECTION 11, TOWNSHIP 3 SOUTH, RANGE 3 WEST
LIMESTONE COUNTY, ALABAMA
SITE GEOMETRY AND LAYOUT PLAN

Date: 12/23/2022
Drawn By: GGL
Approved By: NLT
Scale: 1"=50'

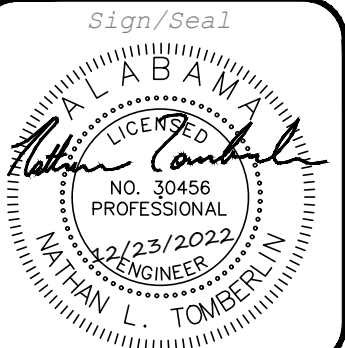

Job Number:
678-22

Sheet Number:
C2.1

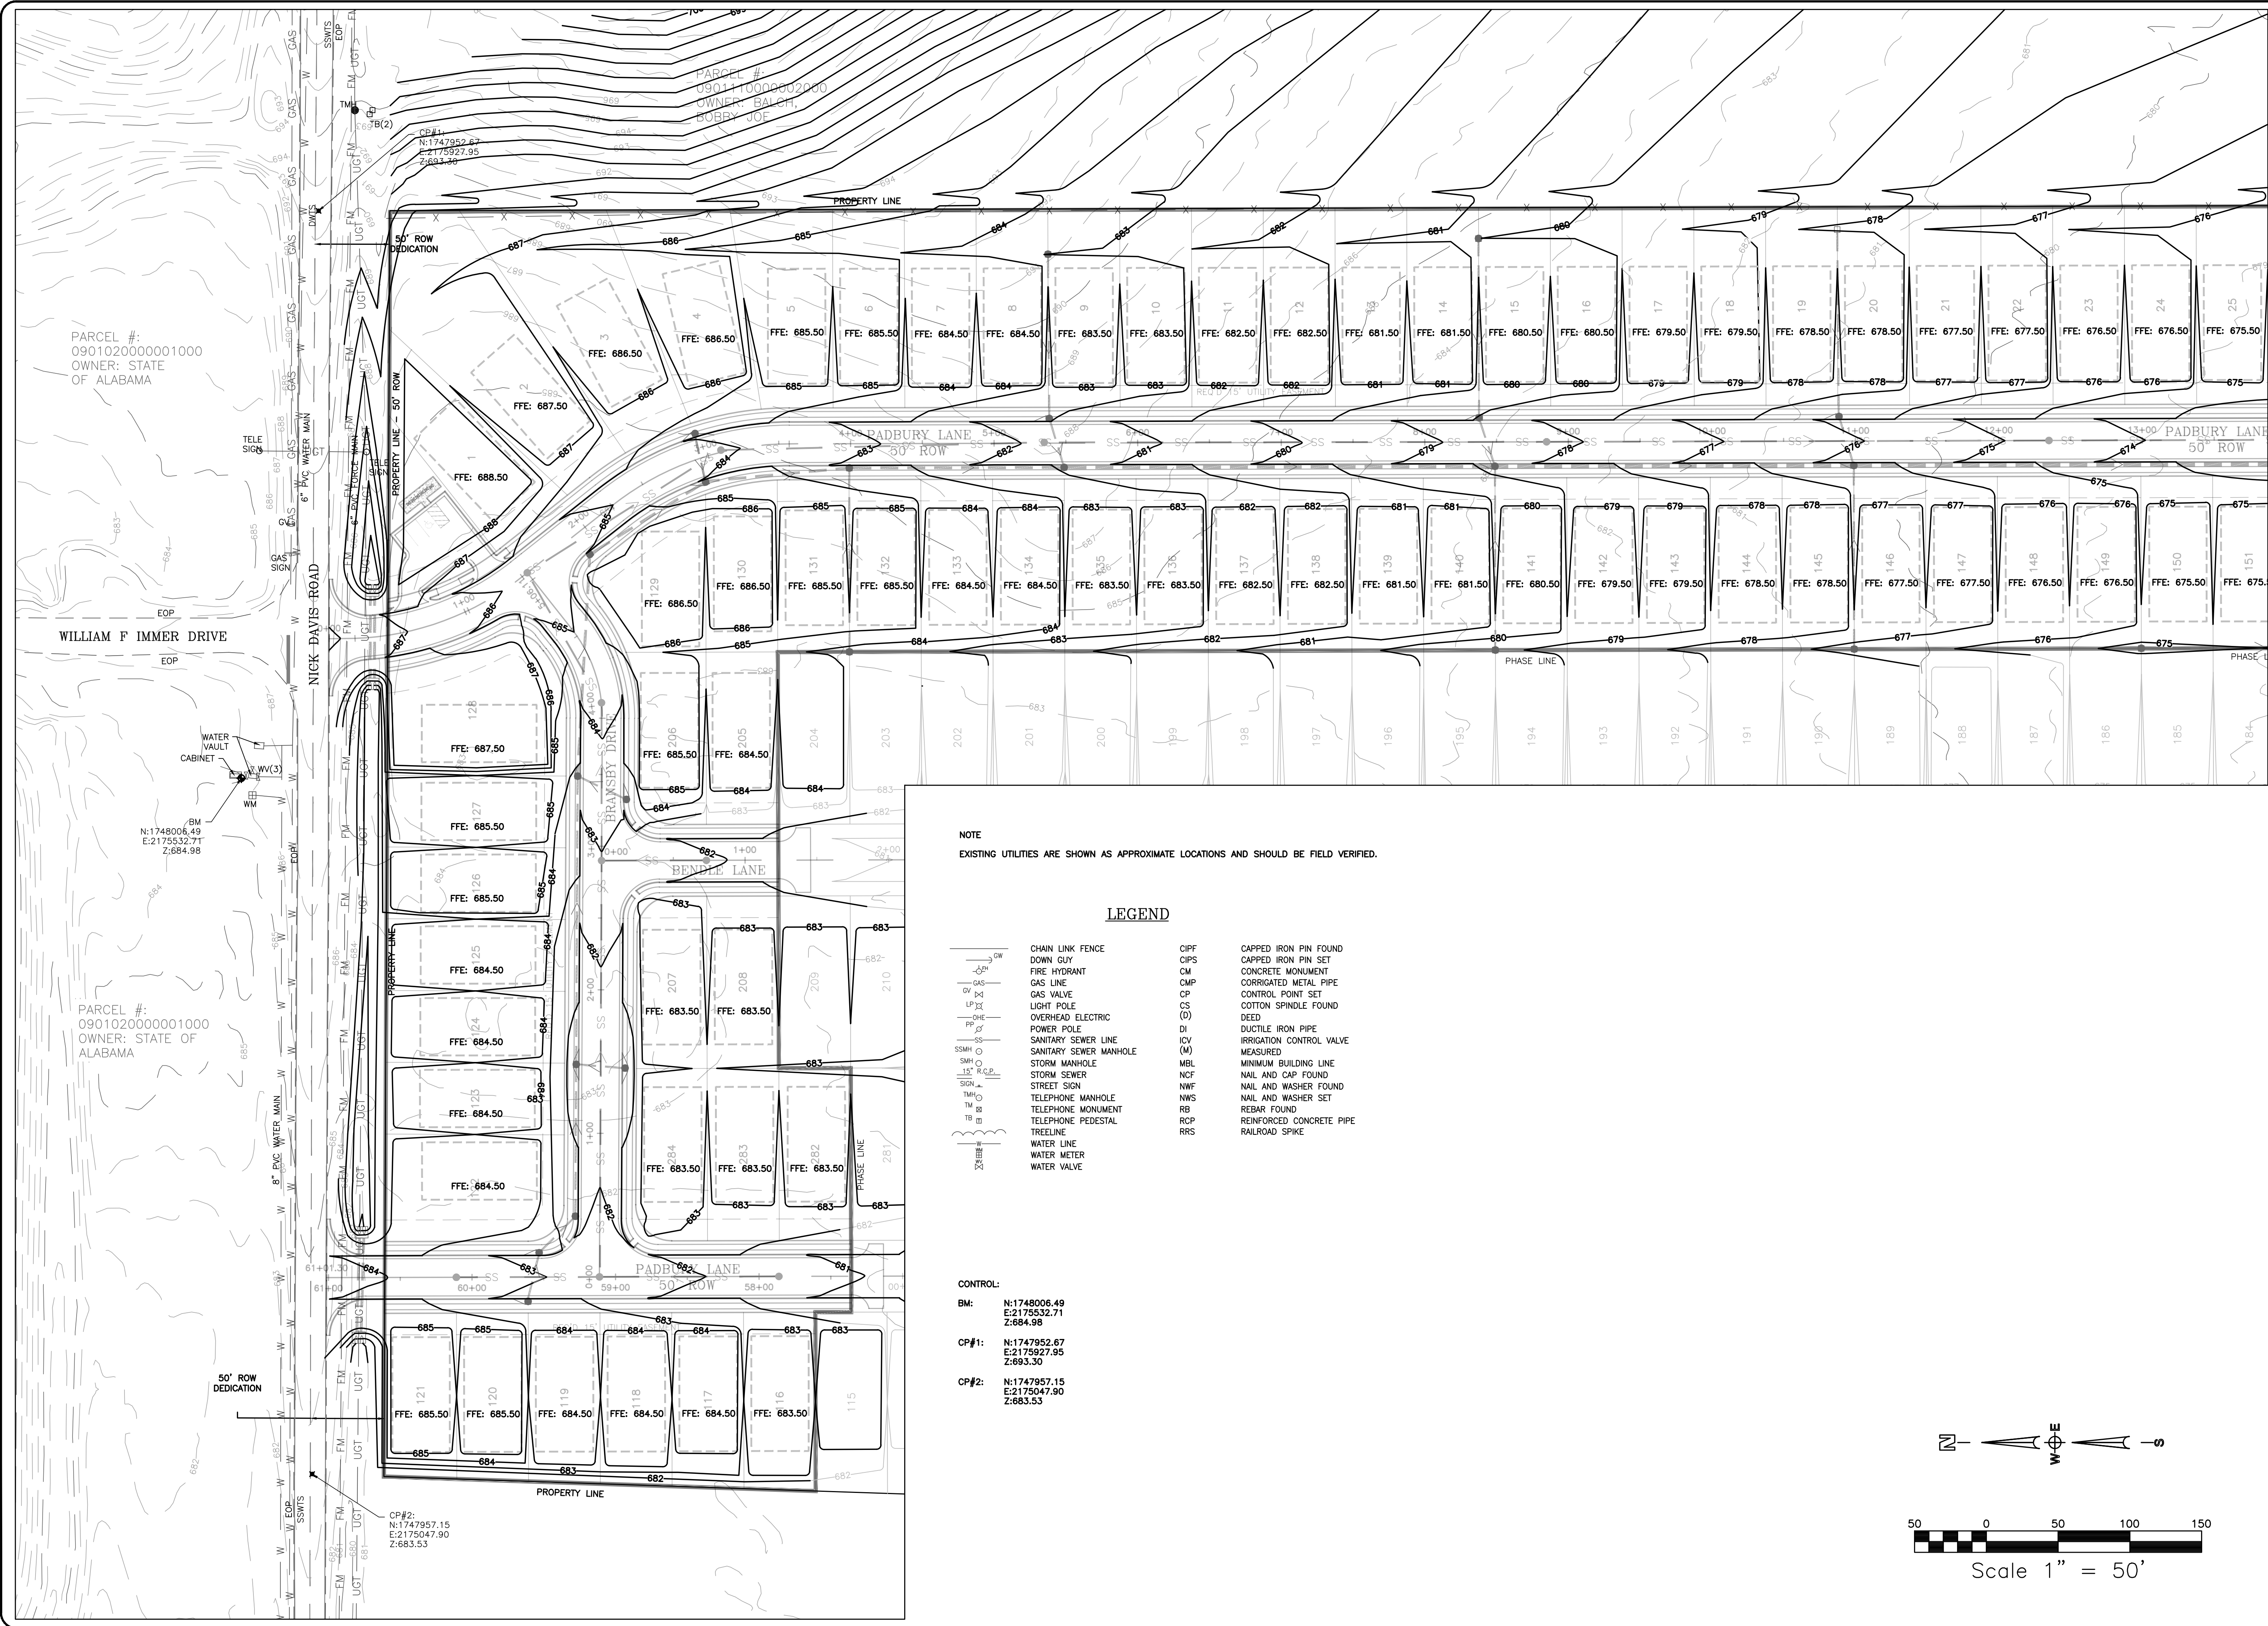


NOTE
EXISTING UTILITIES ARE SHOWN AS APPROXIMATE LOCATIONS AND SHOULD BE FIELD VERIFIED.

LEGEND

- | | | |
|------------------------|------|--------------------------|
| CHAIN LINK FENCE | CIPF | CAPPED IRON PIN FOUND |
| DOWN GUY | CIPS | CAPPED IRON PIN SET |
| FIRE HYDRANT | CM | CONCRETE MONUMENT |
| GAS LINE | CMP | CORRIGATED METAL PIPE |
| GAS VALVE | CP | CONTROL POINT SET |
| LIGHT POLE | CS | COTTON SPINDLE FOUND |
| OVERHEAD ELECTRIC | (O) | DEED |
| POWER POLE | DI | DUCTILE IRON PIPE |
| SANITARY SEWER LINE | ICV | IRRIGATION CONTROL VALVE |
| SANITARY SEWER MANHOLE | (M) | MEASURED |
| STORM MANHOLE | MBL | MINIMUM BUILDING LINE |
| STORM SEWER | NCF | NAIL AND CAP FOUND |
| STREET SIGN | NWF | NAIL AND WASHER FOUND |
| TELEPHONE MANHOLE | NWS | NAIL AND WASHER SET |
| TELEPHONE MONUMENT | RB | REBAR FOUND |
| TELEPHONE PEDESTAL | RCP | REINFORCED CONCRETE PIPE |
| TREELINE | RRS | RAILROAD SPIKE |
| WATER LINE | | |
| WATER METER | | |
| WATER VALVE | | |

CONTROL:
BM: N:1748006.49
E:2175532.71
Z:684.98
CP#1: N:1747952.67
E:2175927.95
Z:693.30
CP#2: N:1747957.15
E:2175047.90
Z:683.53

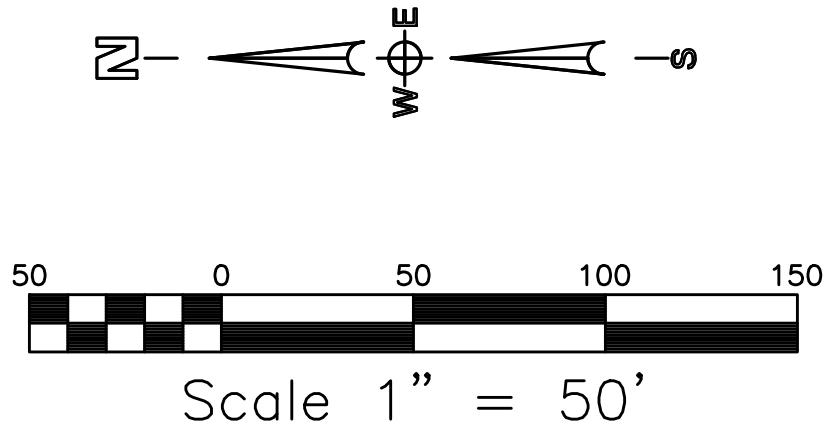


REVISIONS	Rev#	Description	Date
5	..	..	..
4	..	..	..
3	..	..	..
2	..	..	..
1	..	..	..

TWO OAKS DEVELOPMENT
DAVIS PRESERVE - PHASE 1
LIMESTONE COUNTY
SECTION 11, TOWNSHIP 3 SOUTH, RANGE 3 WEST
LIMESTONE COUNTY, ALABAMA

GRADING PLAN

Date: 12/23/2022
Drawn By: GGL
Approved By: NLT
Scale: 1"=50'

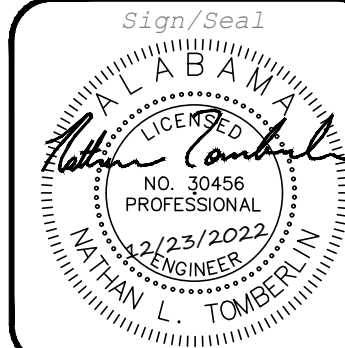


Job Number:


678-22

Sheet Number:

C3.0

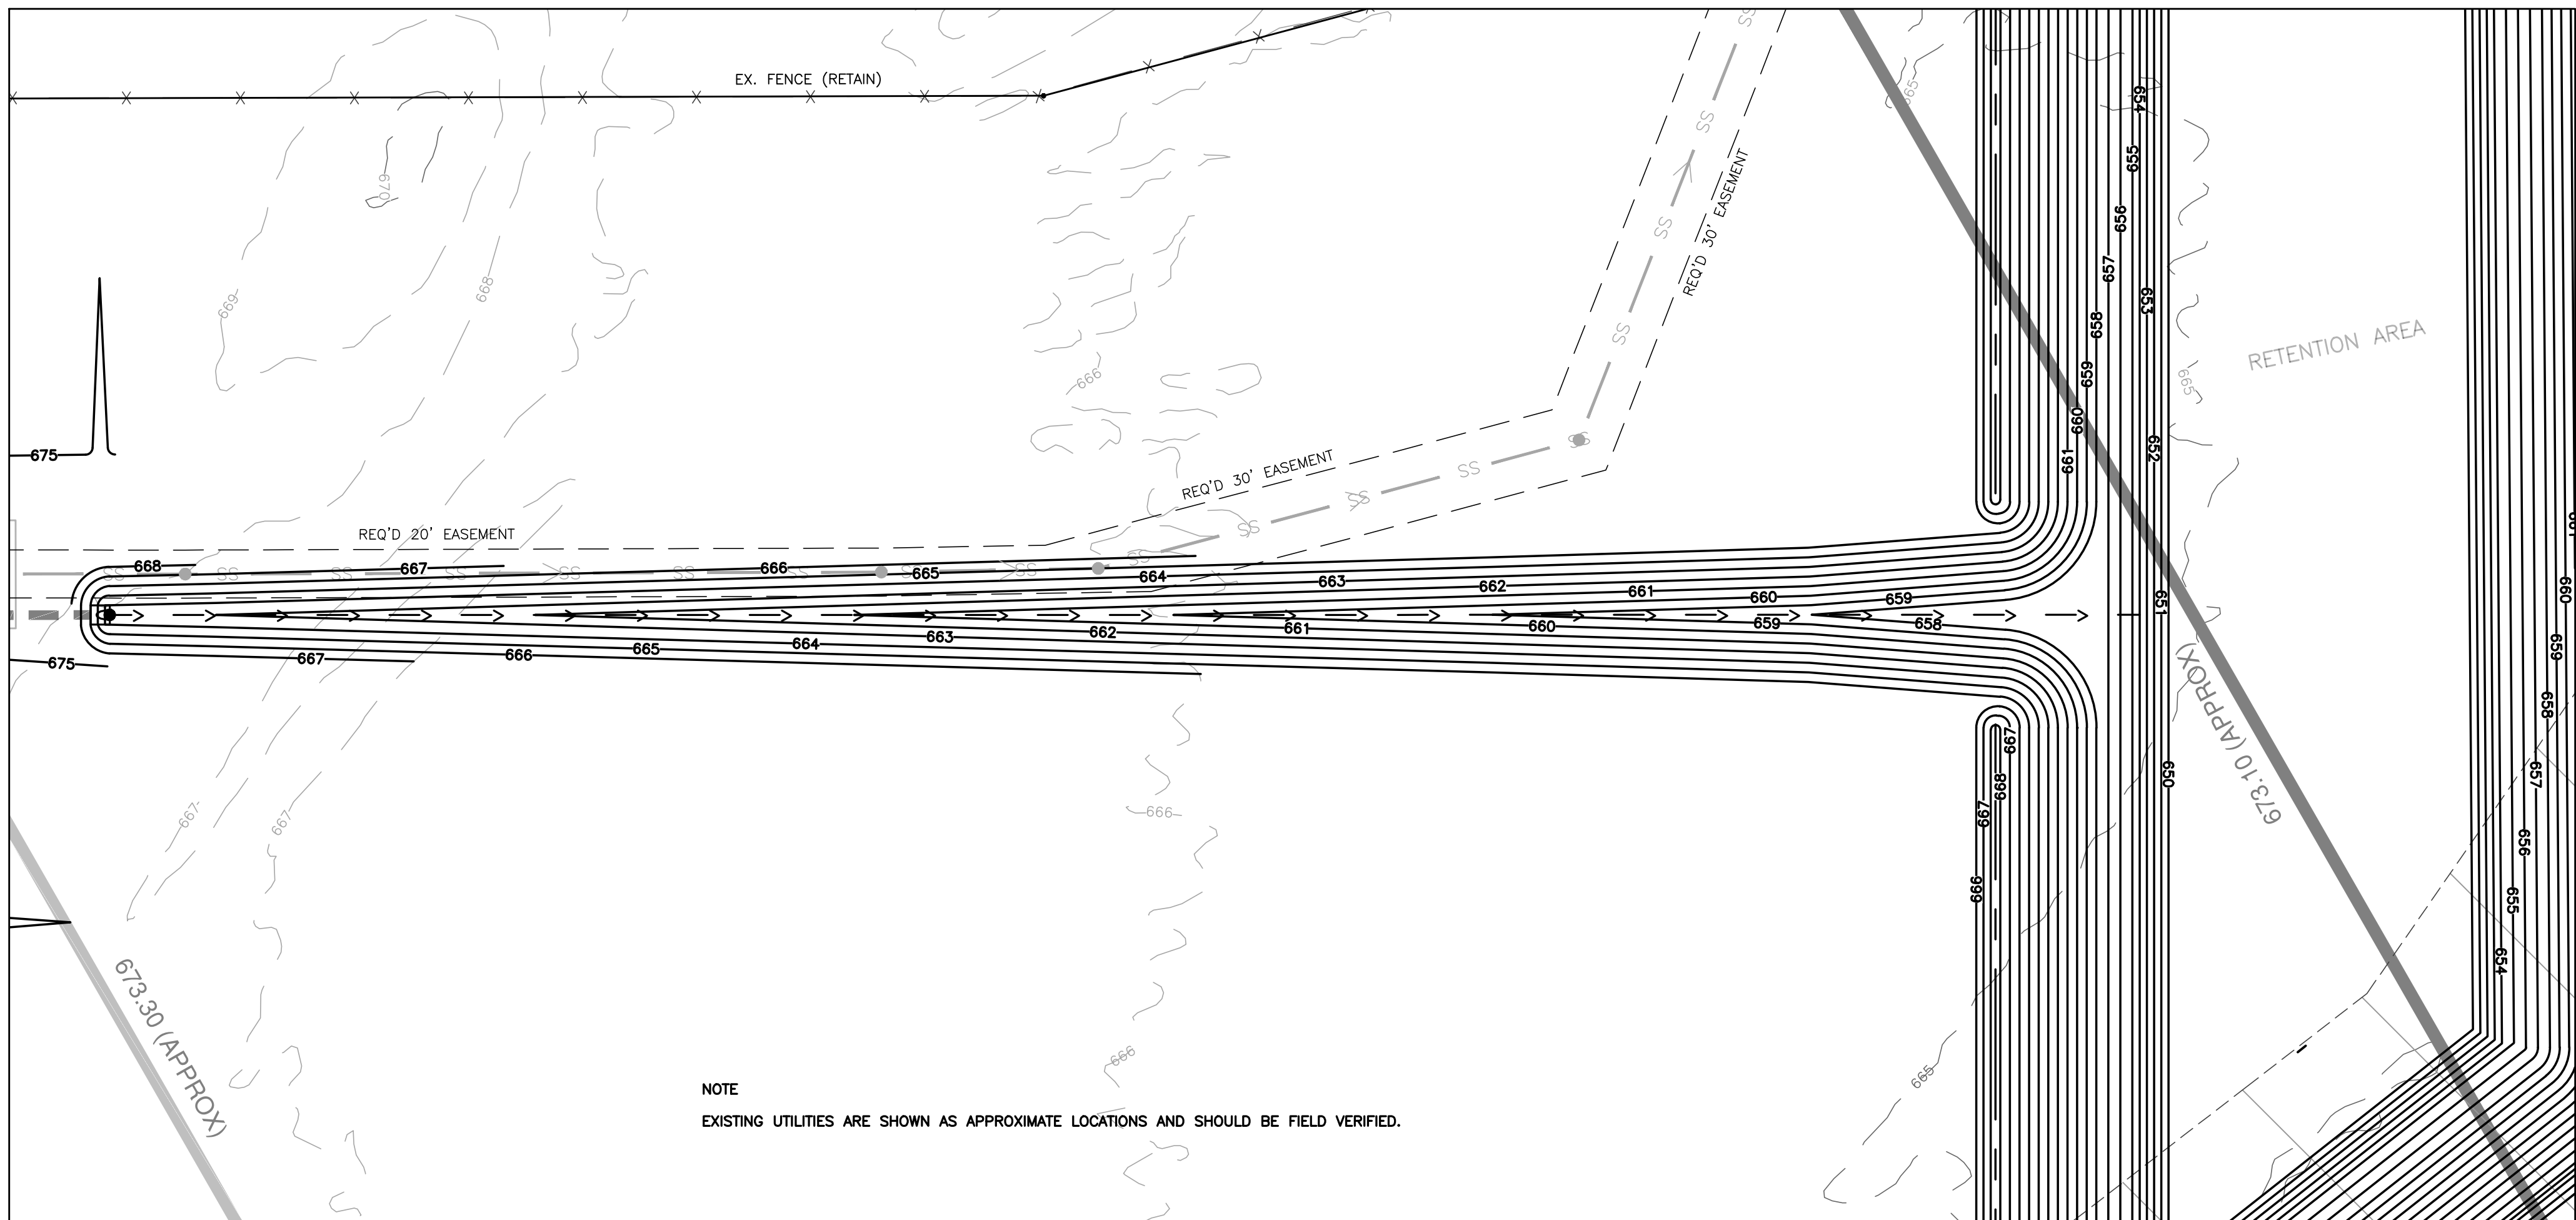

NOTE
EXISTING UTILITIES ARE SHOWN AS APPROXIMATE LOCATIONS AND SHOULD BE FIELD VERIFIED.

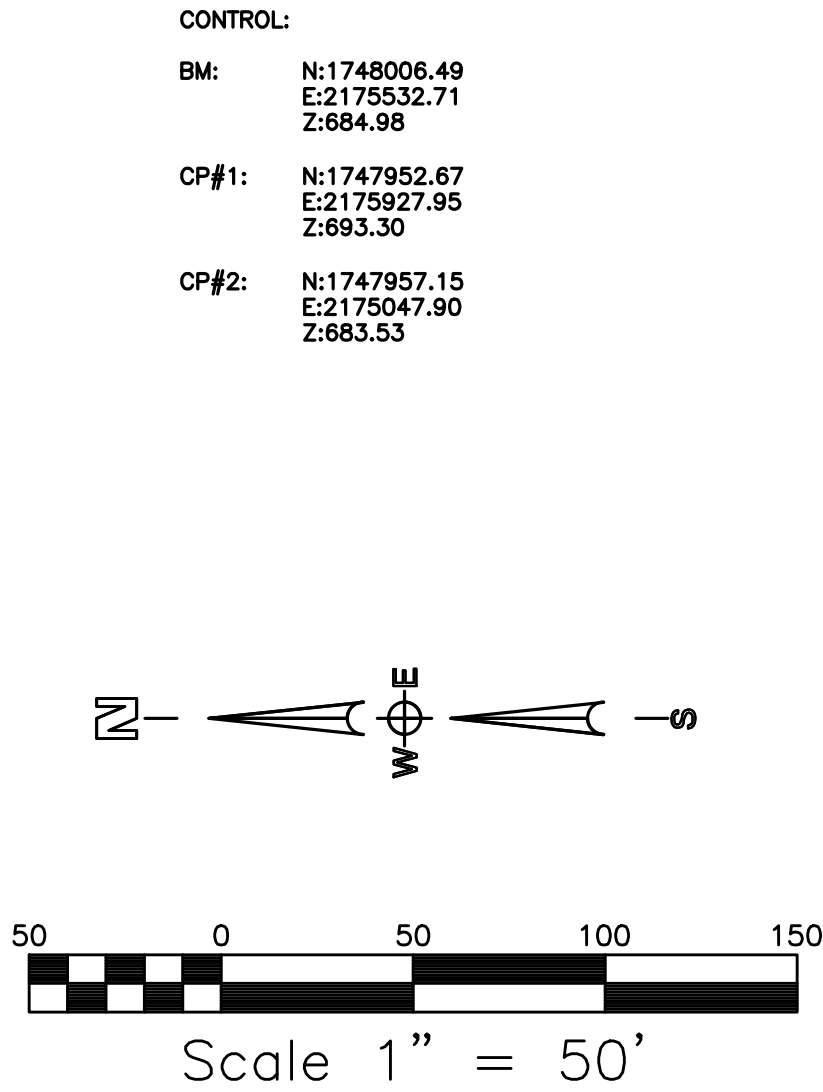


CONTROL:
BM: N:1748006.49
E:2175532.71
Z:884.98
CP#1: N:1747952.67
E:2175927.95
Z:883.30
CP#2: N:1747957.15
E:2175047.90
Z:883.53



REV#	Description	Date
5	..	..
4	..	..
3	..	..
2	..	..
1	..	..


TWO OAKS DEVELOPMENT
DAVIS PRESERVE - PHASE 1
LIMESTONE COUNTY
SECTION 11, TOWNSHIP 3 SOUTH, RANGE 3 WEST
LIMESTONE COUNTY, ALABAMA
GRADING PLAN

Date: 12/23/2022
Drawn By: GGL
Approved By: NLT
Scale: 1"=50'

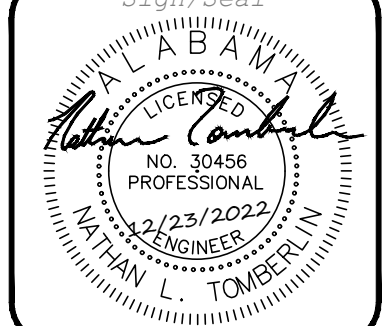

Job Number:
678-22

Sheet Number:
C3.1

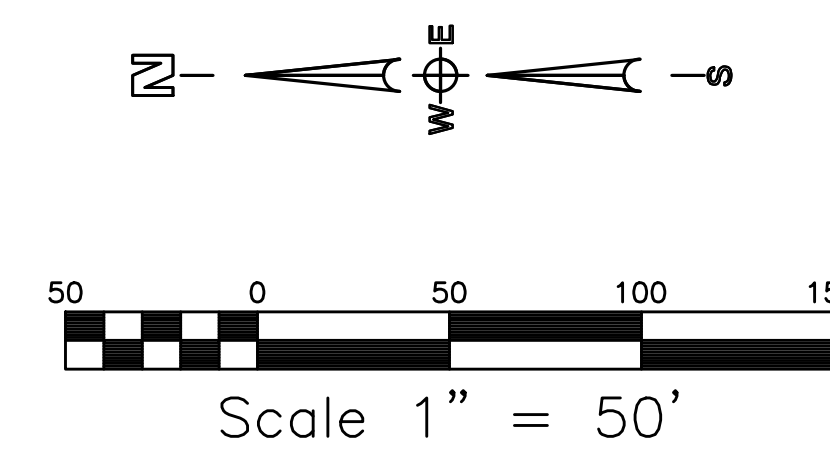

CONTROL:

BM: N:1748006.49
E:2175532.71
Z:684.98

CP#1: N:1747952.67
E:2175927.95
Z:693.30


CP#2: N:1747957.15
E:2175047.90
Z:683.53

Sheet Number:
C3.2



**PUGH WRIGHT
McANALLY**
CIVIL ENGINEERS

310 8th AVENUE NE -- PO BOX 2419 -- DECATUR, AL -- (256) 353-3837
www.pughwrightmcanally.com
 Pugh Wright McAnally, Inc.

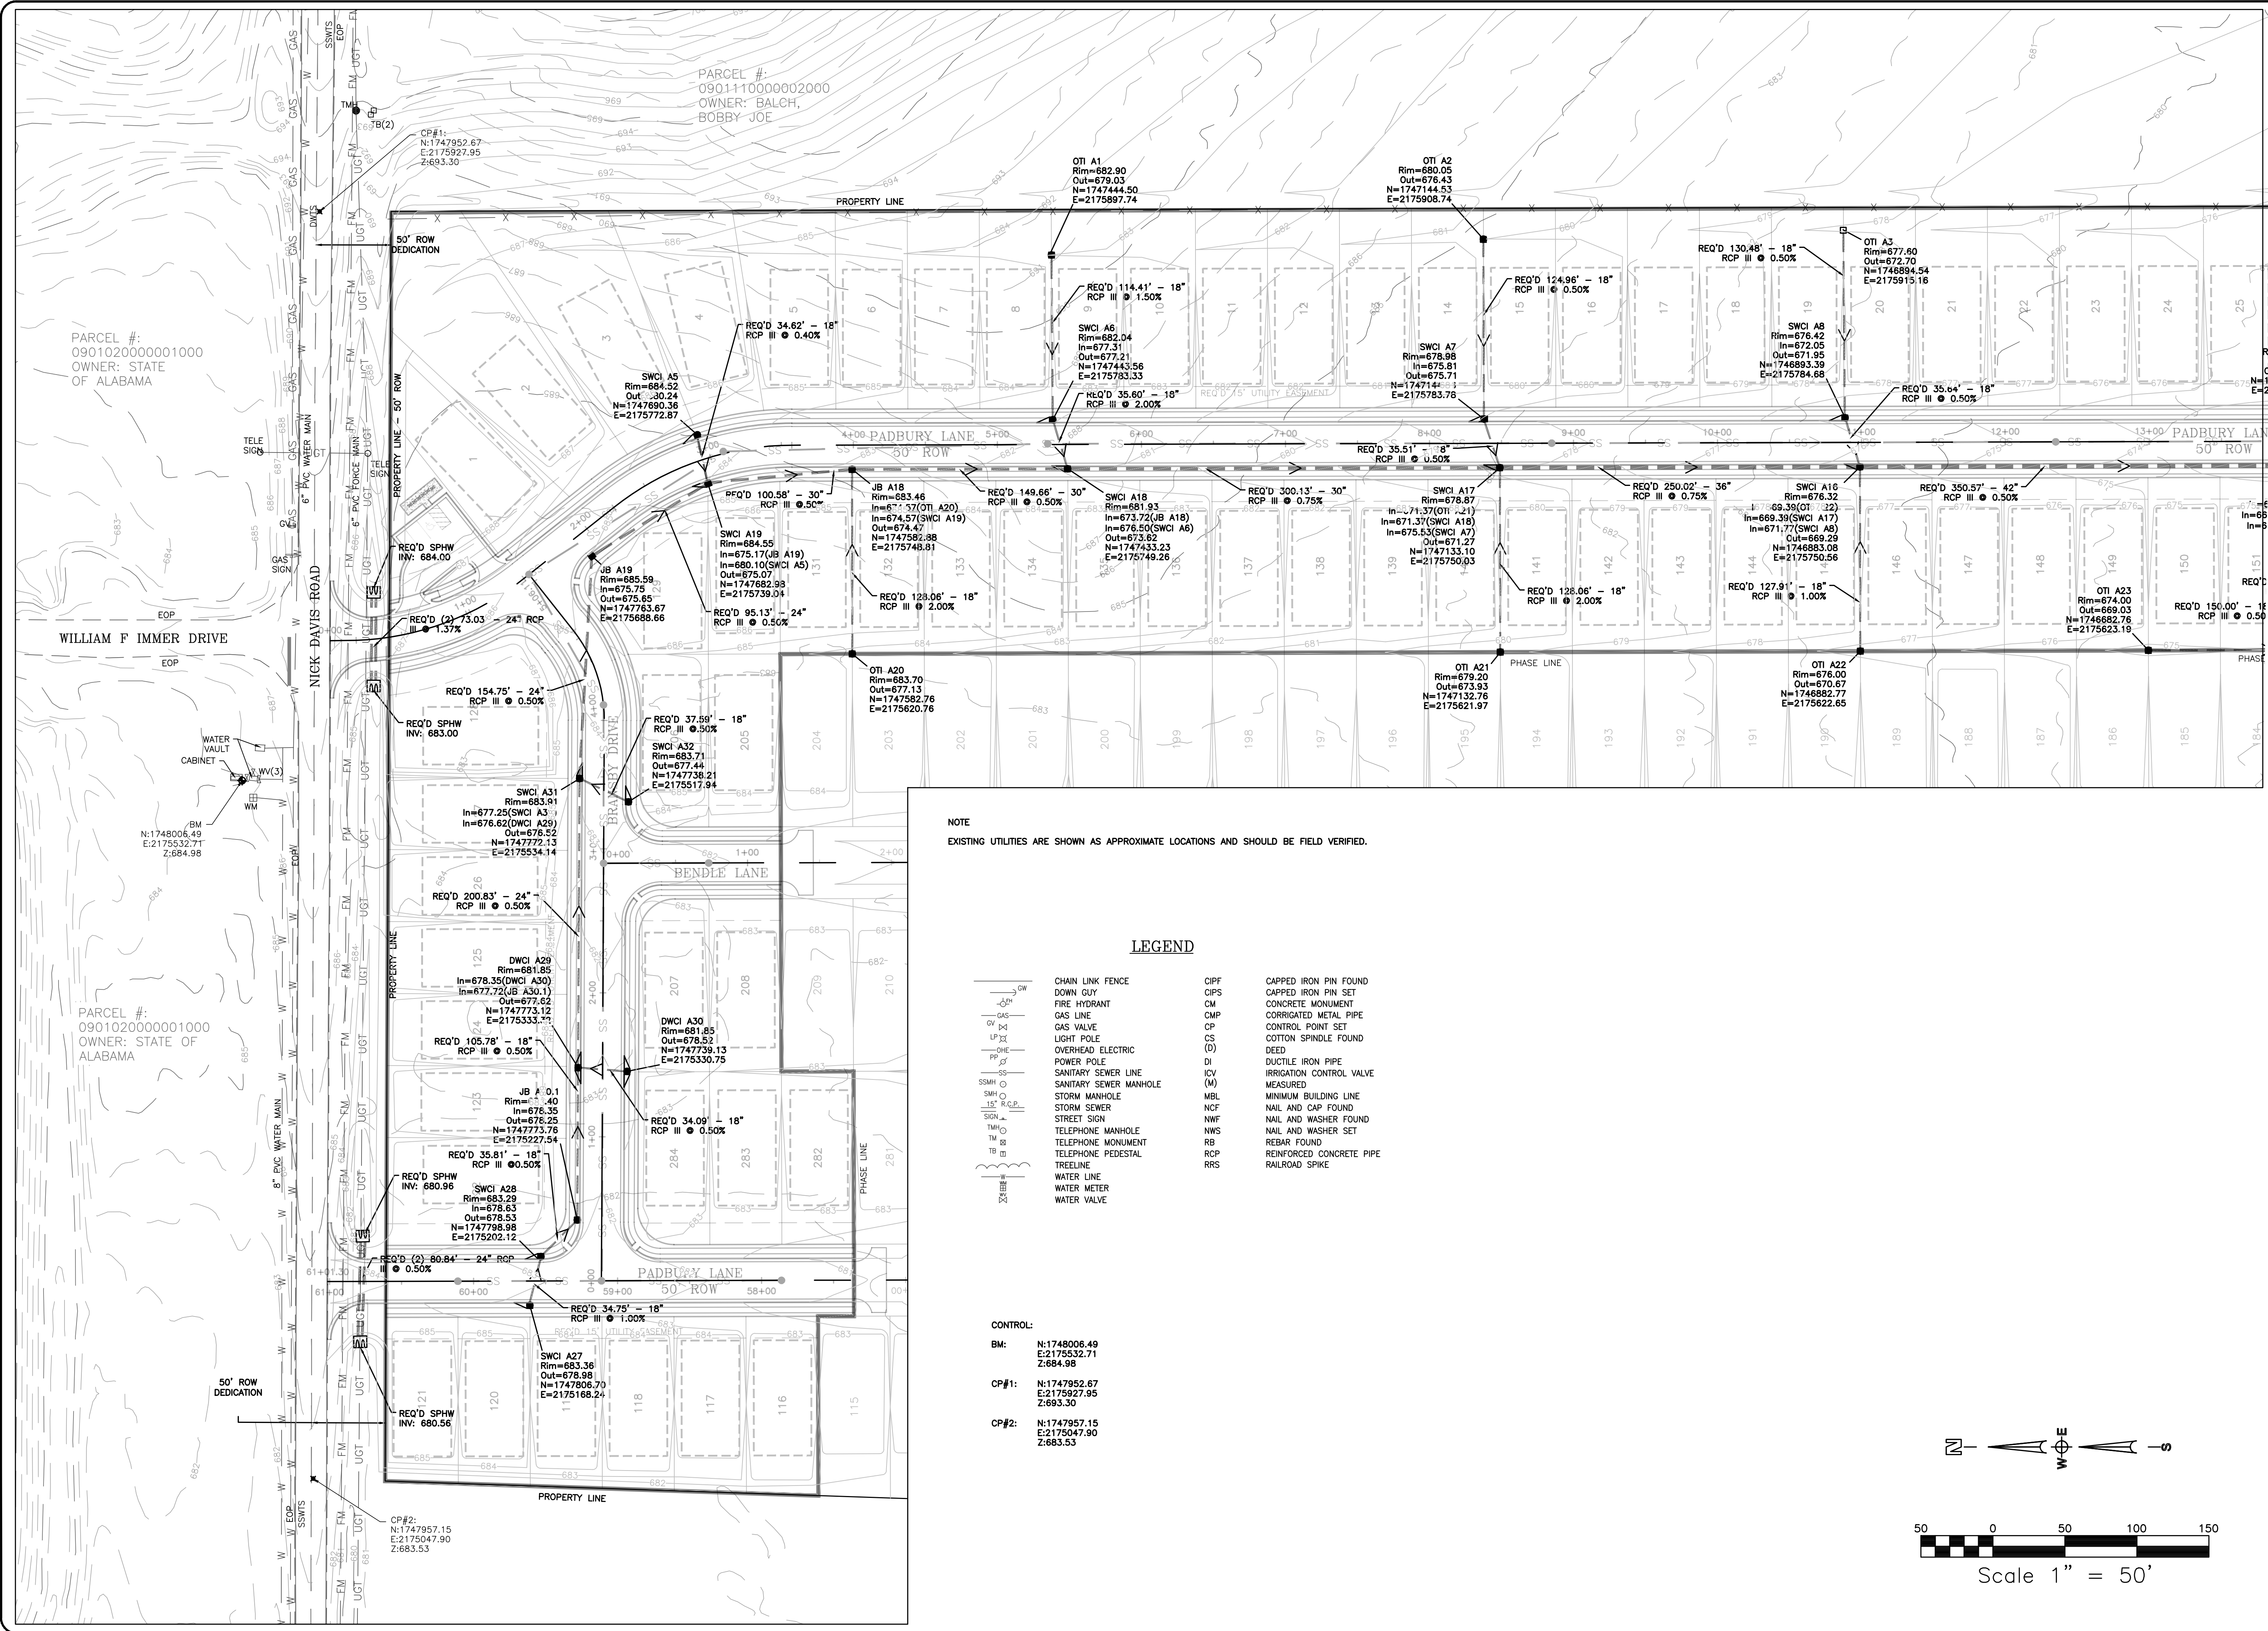


NOTE
EXISTING UTILITIES ARE SHOWN AS APPROXIMATE LOCATIONS AND SHOULD BE FIELD VERIFIED.

LEGEND

- | | | | |
|--|------------------------|--|--------------------------|
| | CHAIN LINK FENCE | | CAPPED IRON PIN FOUND |
| | DOWN GUY | | CAPPED IRON PIN SET |
| | FIRE HYDRANT | | CONCRETE MONUMENT |
| | GAS LINE | | CORRUGATED METAL PIPE |
| | GAS VALVE | | CONTROL POINT SET |
| | LIGHT POLE | | COTTON SPINDLE FOUND |
| | OVERHEAD ELECTRIC | | DEED |
| | POWER POLE | | DUCTILE IRON PIPE |
| | SANITARY SEWER LINE | | IRRIGATION CONTROL VALVE |
| | SANITARY SEWER MANHOLE | | MEASURED |
| | STORM MANHOLE | | MINIMUM BUILDING LINE |
| | STORM SEWER | | NAIL AND CAP FOUND |
| | STREET SIGN | | NAIL AND WASHER FOUND |
| | TELEPHONE MANHOLE | | NAIL AND WASHER SET |
| | TELEPHONE MONUMENT | | REBAR FOUND |
| | TELEPHONE PEDESTAL | | REINFORCED CONCRETE PIPE |
| | TREELINE | | RAILROAD SPIKE |
| | WATER LINE | | |
| | WATER METER | | |
| | WATER VALVE | | |

CONTROL:

BM: N:1748006.49
E:2175532.71
Z:684.98
CP#1: N:1747952.67
E:2175927.95
Z:693.30
CP#2: N:1747957.15
E:2175047.90
Z:683.53

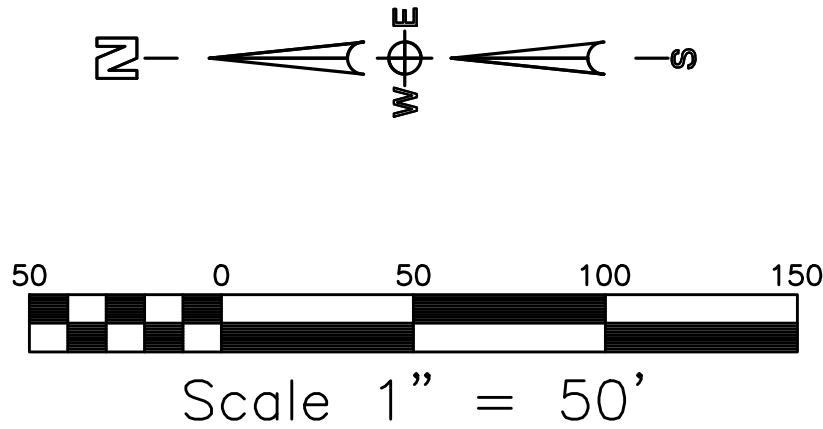

PUGH WRIGHT
MCANALLY
CIVIL ENGINEERS

310 8th AVENUE NE -- PO BOX 2419 -- DECATUR, AL -- (256) 353-3937
www.pughwrightmcanally.com

REVISIONS	Date
5	
4	
3	
2	
1	

TWO OAKS DEVELOPMENT
DAVIS PRESERVE - PHASE 1
LIMESTONE COUNTY
SECTION 11, TOWNSHIP 3 SOUTH, RANGE 3 WEST
LIMESTONE COUNTY, ALABAMA


STORM WATER DRAINAGE PLAN

Date: 12/23/2022
Drawn By: GGL
Approved By: NLT
Scale: 1"=50'




Job Number:
678-22

Sheet Number:
C3.3

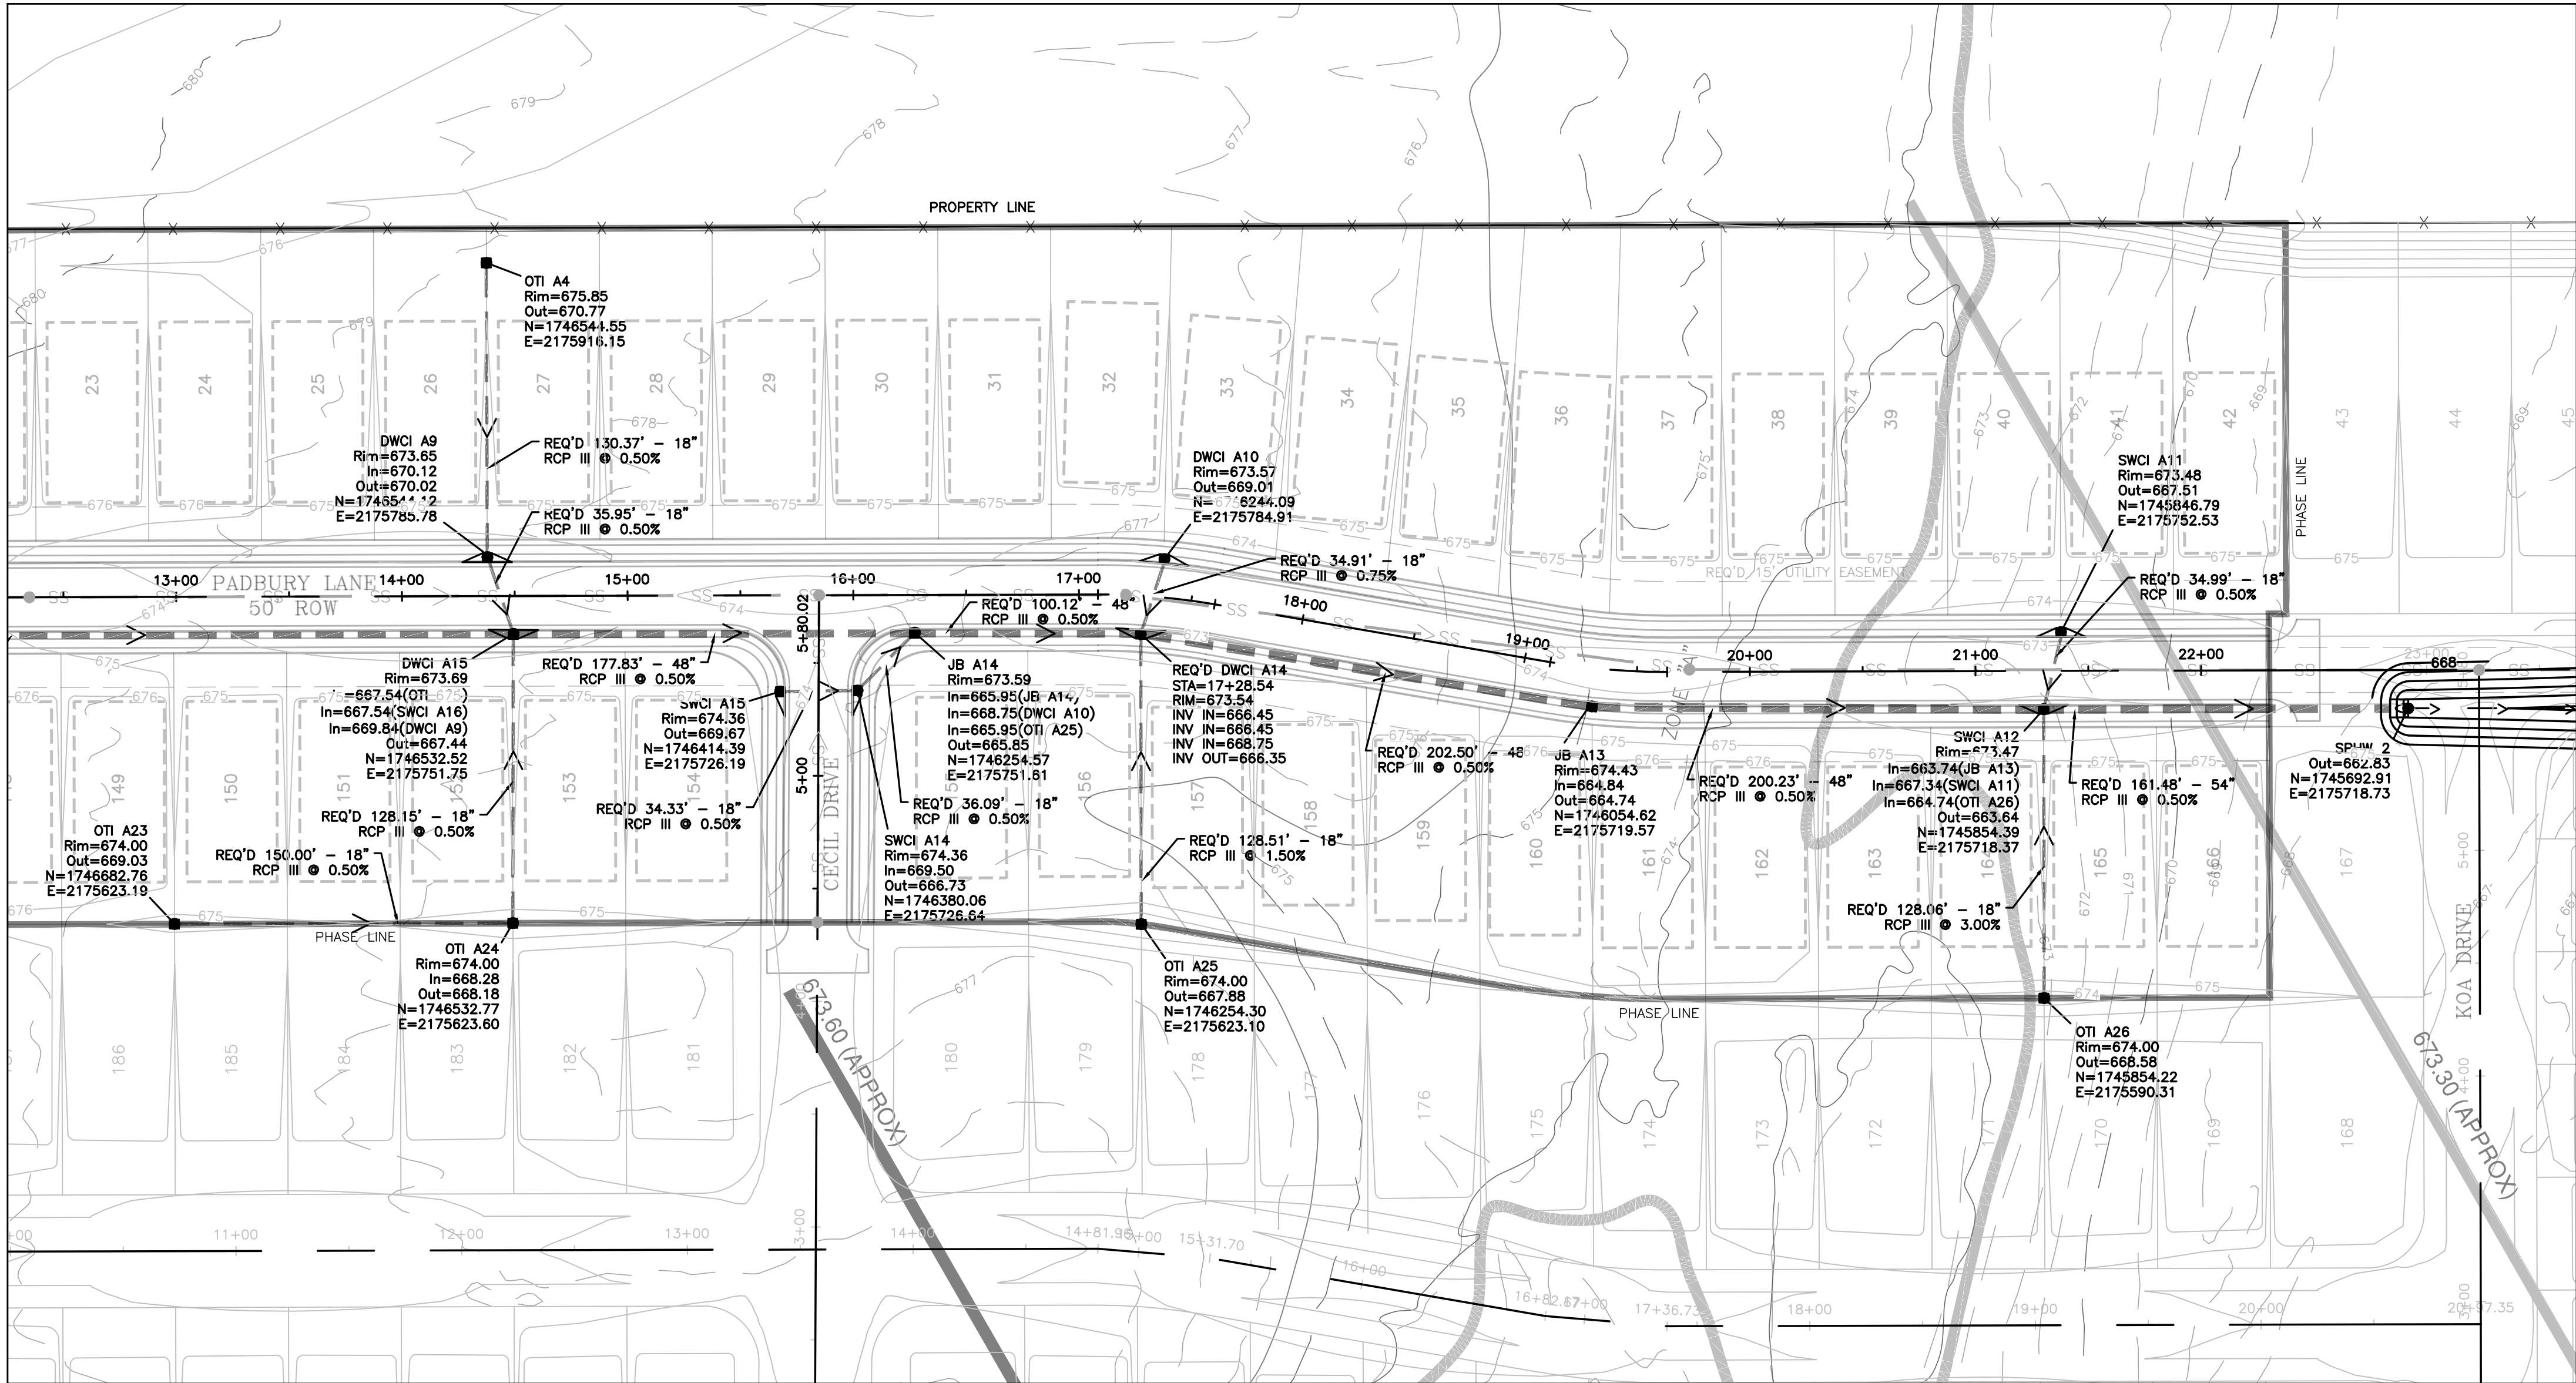

NOTE
EXISTING UTILITIES ARE SHOWN AS APPROXIMATE LOCATIONS AND SHOULD BE FIELD VERIFIED.


CONTROL:
BM: N:1748006.49
E:2175532.71
Z:684.98
CP#1: N:1747952.67
E:2175927.95
Z:693.30
CP#2: N:1747957.15
E:2175047.90
Z:683.53

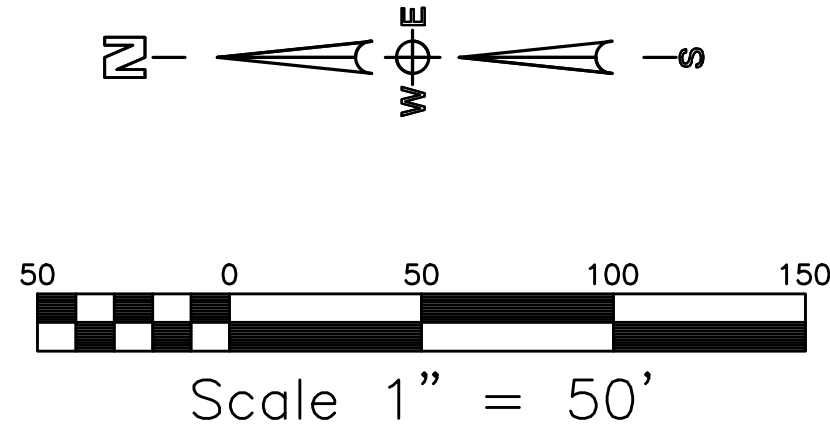

REVISIONS		Date
5	..	..
4	..	..
3	..	..
2	..	..
1	..	..
Rev#	Description	


TWO OAKS DEVELOPMENT
DAVIS PRESERVE - PHASE 1
LIMESTONE COUNTY
SECTION 11, TOWNSHIP 3 SOUTH, RANGE 3 WEST
LIMESTONE COUNTY, ALABAMA
STORM WATER DRAINAGE PLAN

Date: 12/23/2022
Drawn By: GGL
Approved By: NLT
Scale: 1"=50'

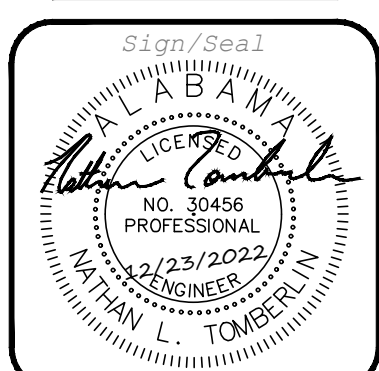


Job Number:
678-22

Sheet Number:
C3.4

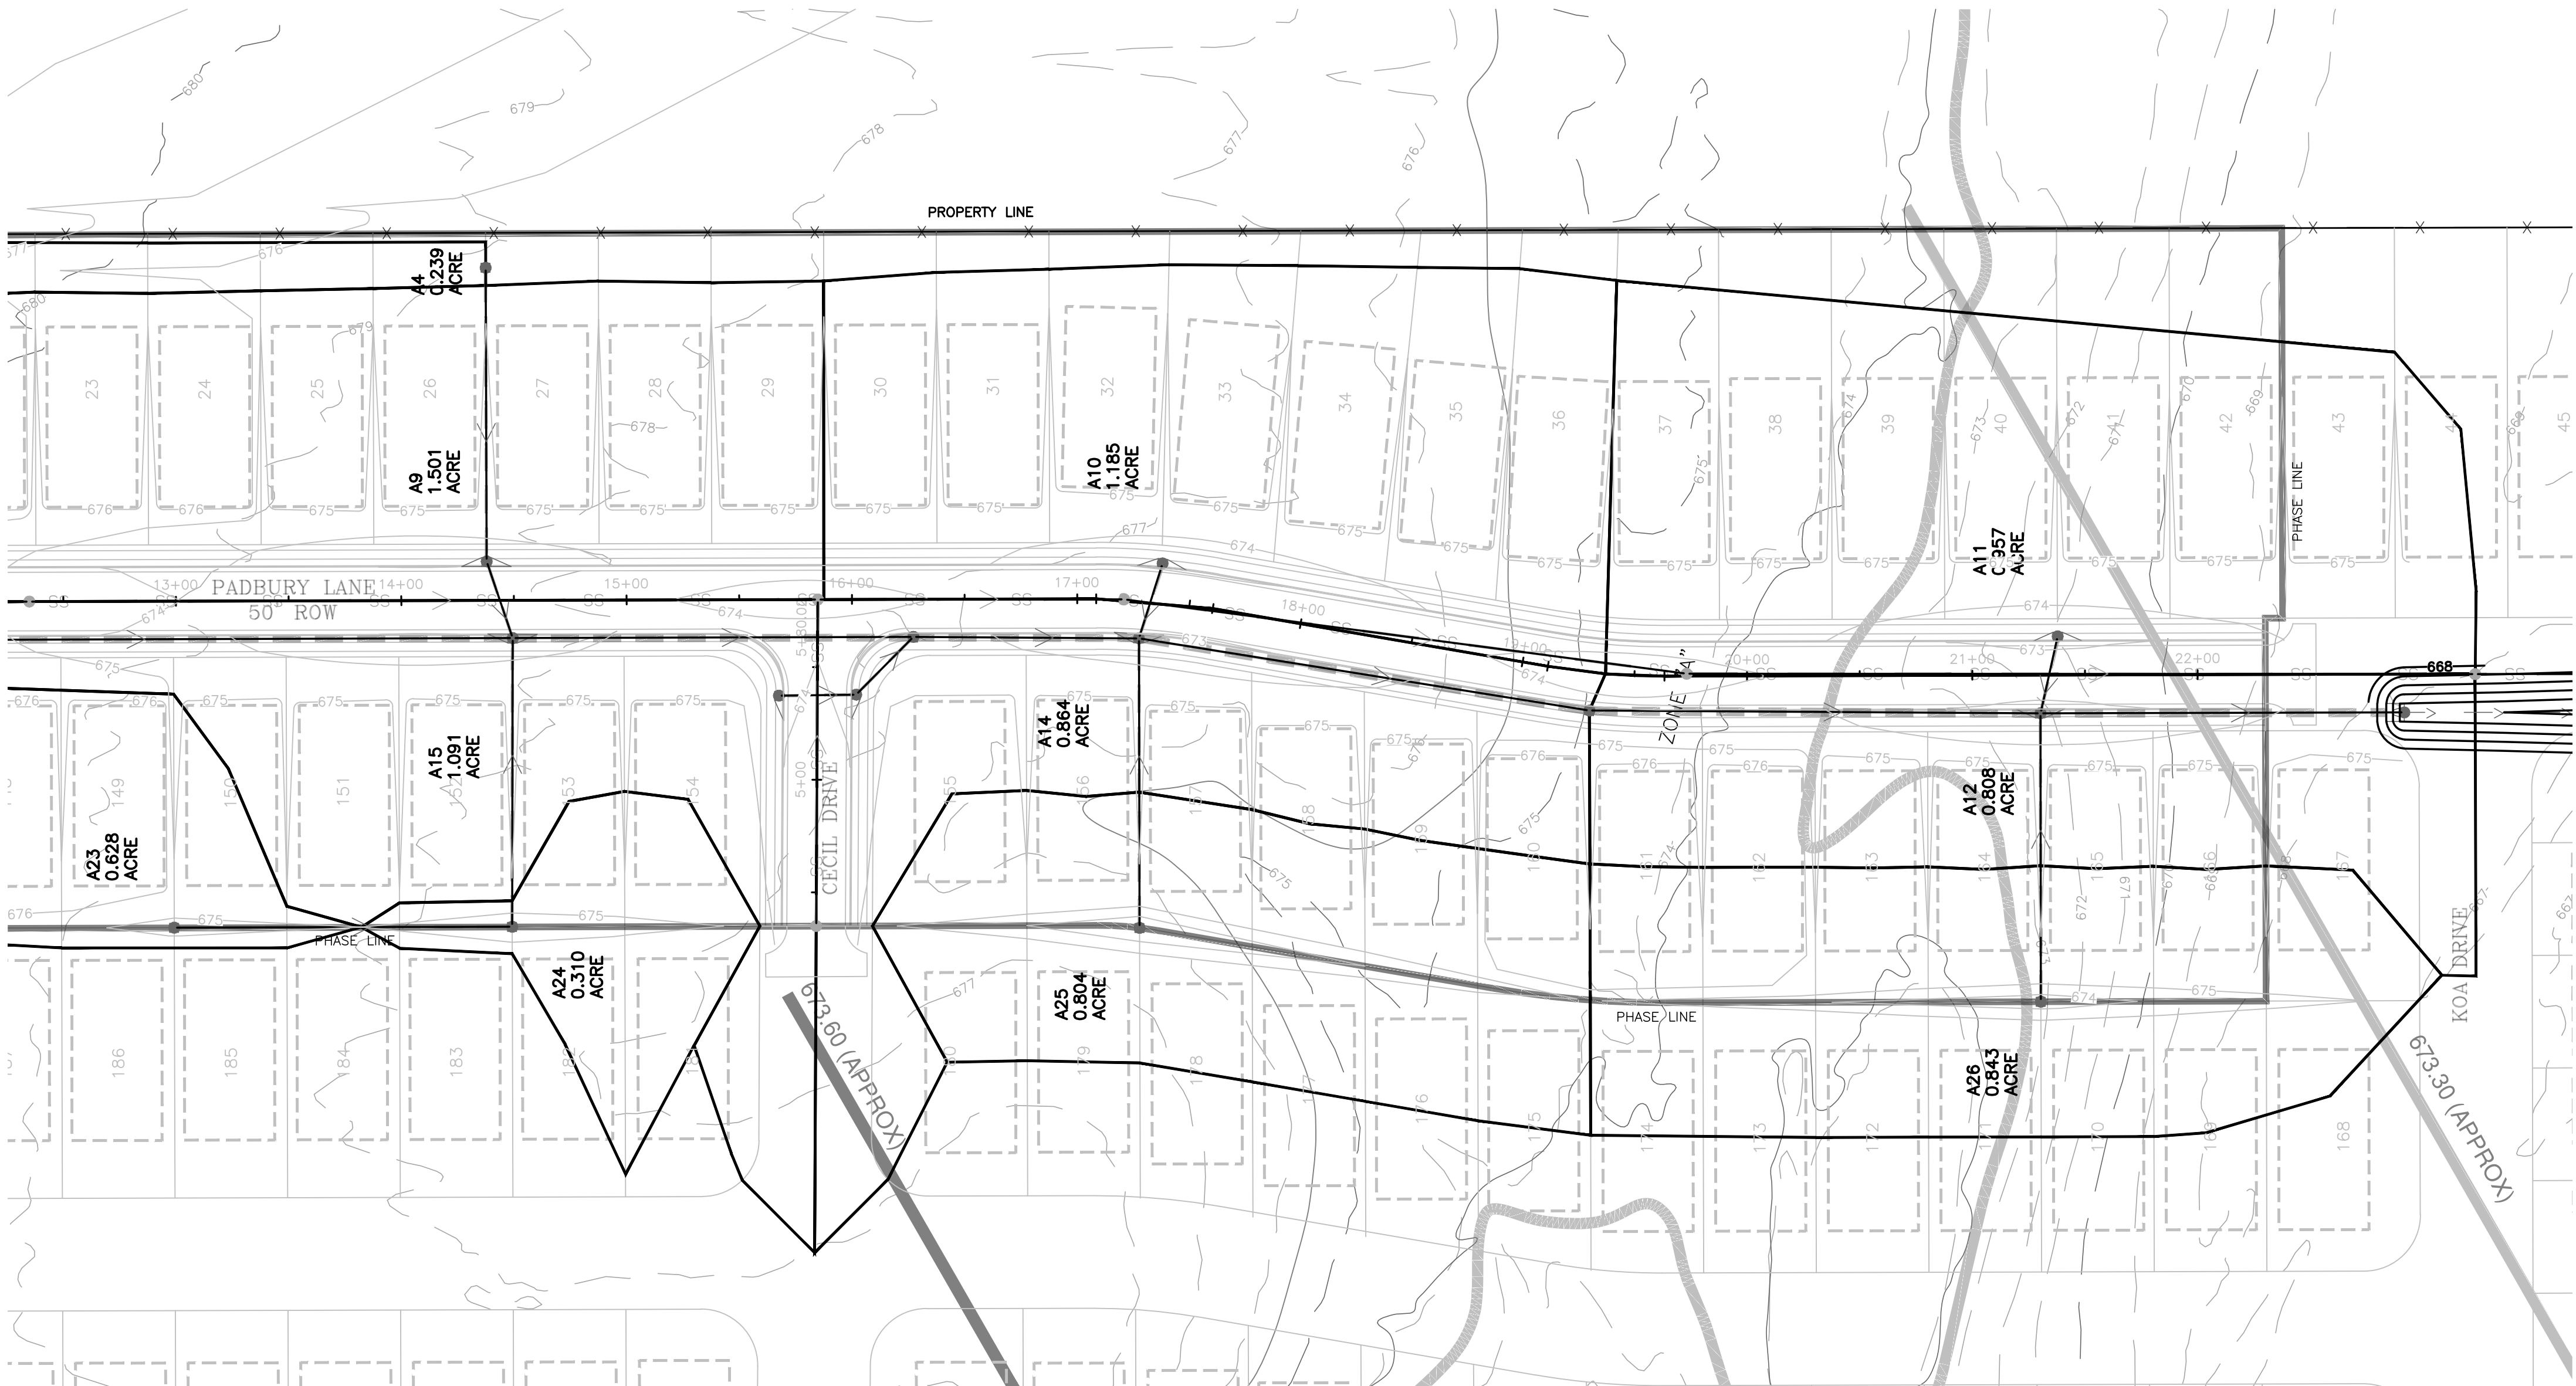

NOTE
EXISTING UTILITIES ARE SHOWN AS APPROXIMATE LOCATIONS AND SHOULD BE FIELD VERIFIED.


CONTROL:
BM: N:1748006.49
E:2175532.71
Z:684.98
CP#1: N:1747952.67
E:2175927.95
Z:683.30
CP#2: N:1747957.15
E:2175047.90
Z:683.53

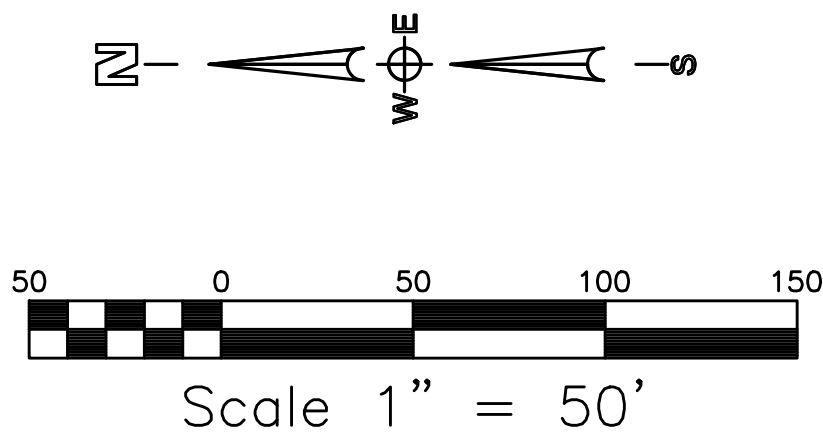

REVISIONS	
Rev#	Description
5	..
4	..
3	..
2	..
1	..


TWO OAKS DEVELOPMENT
DAVIS PRESERVE - PHASE 1
LIMESTONE COUNTY
SECTION 11, TOWNSHIP 3 SOUTH, RANGE 3 WEST
LIMESTONE COUNTY, ALABAMA
DEVELOPED DRAINAGE BASINS

Date: 12/23/2022
Drawn By: GGL
Approved By: NLT
Scale: 1"=50'

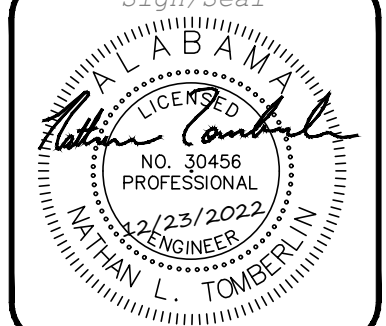


Job Number:
678-22

Sheet Number:
C3.6

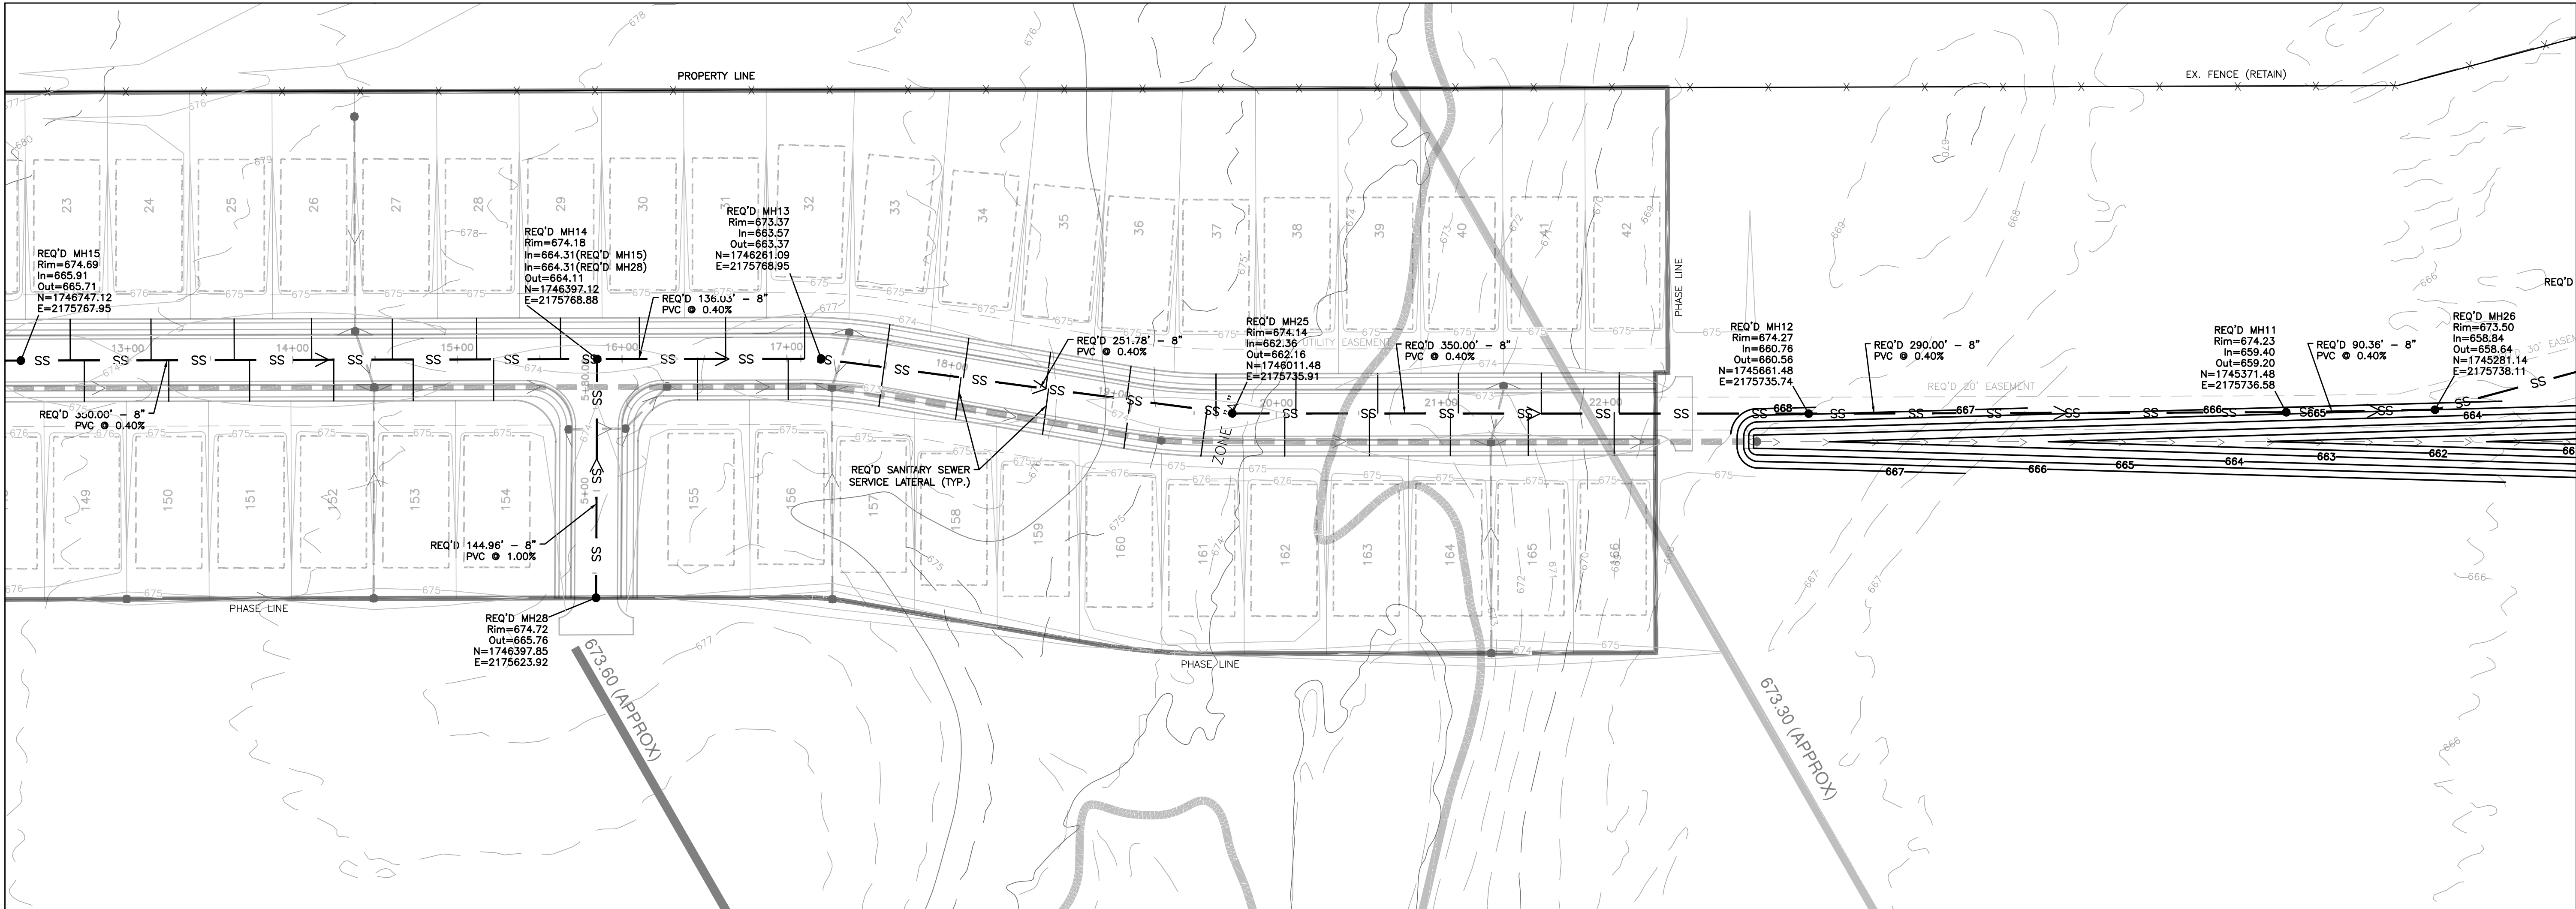

NOTE
EXISTING UTILITIES ARE SHOWN AS APPROXIMATE. LOCATIONS AND SHOULD BE FIELD VERIFIED.

CONTROL:
BM: N:1748006.49
E:2175532.71
Z:684.98
CP#1: N:1747952.67
E:2175927.95
Z:693.30
CP#2: N:1747957.15
E:2175047.90
Z:683.53

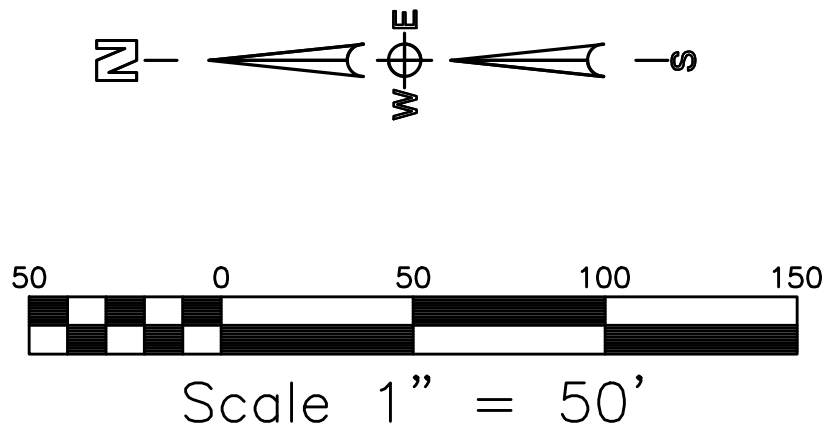

REVISIONS	Rev#	Description	Date
5	..	..	..
4	..	..	..
3	..	..	..
2	..	..	..
1	..	..	..


TWO OAKS DEVELOPMENT
DAVIS PRESERVE - PHASE 1
LIMESTONE COUNTY
SECTION 11, TOWNSHIP 3 SOUTH, RANGE 3 WEST
LIMESTONE COUNTY, ALABAMA
SANITARY SEWER PLAN

Date: 12/23/2022
Drawn By: GGL
Approved By: NLT
Scale: 1"=50'




Job Number:
678-22

Sheet Number:
C4.1

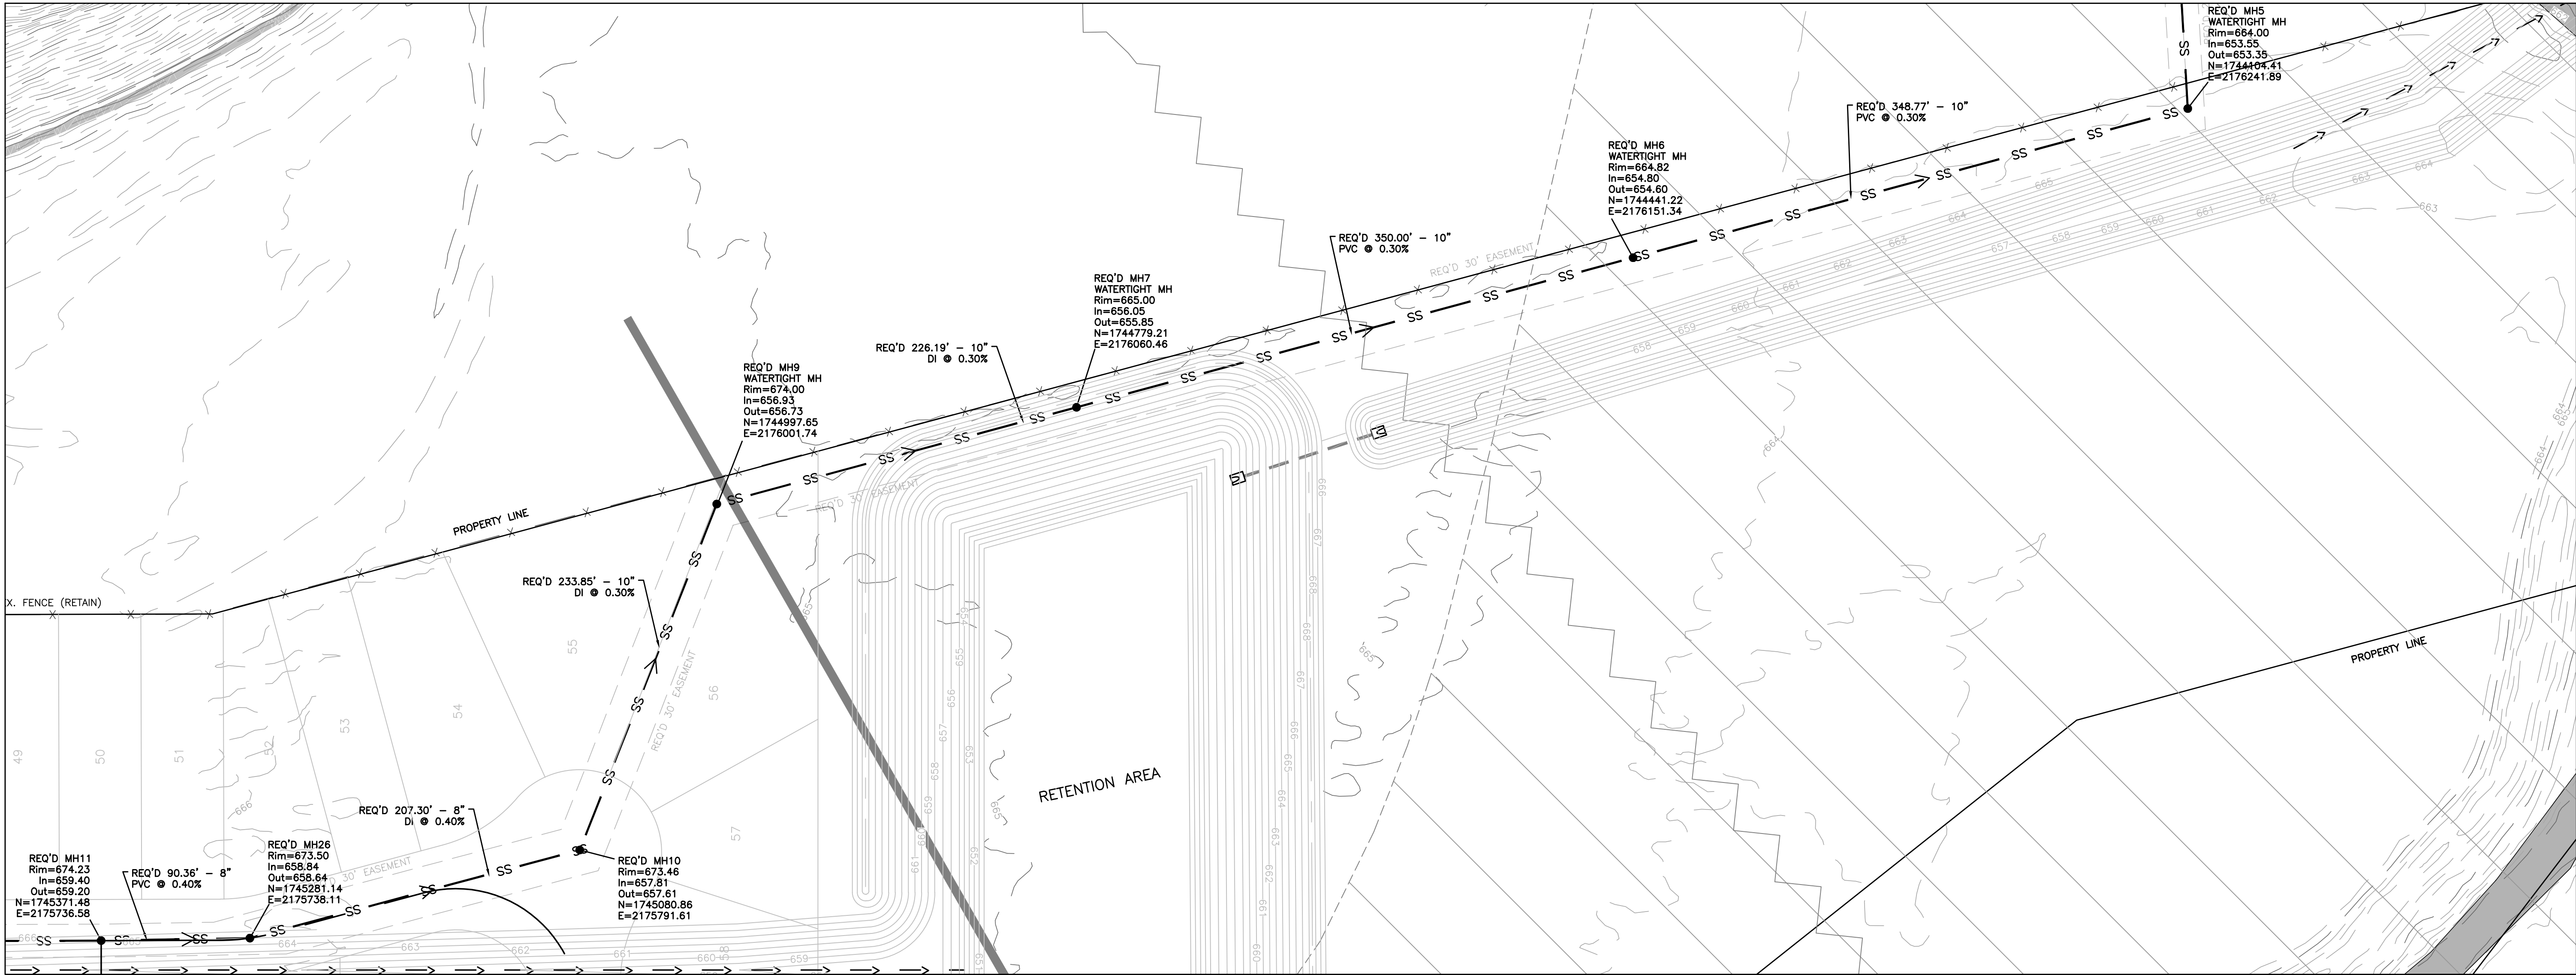

NOTE
EXISTING UTILITIES ARE SHOWN AS APPROXIMATE LOCATIONS AND SHOULD BE FIELD VERIFIED.

CONTROL:
BM: N:1748006.49
E:2175532.71
Z:684.98
CP#1: N:1747952.67
E:2175927.95
Z:693.30
CP#2: N:1747957.15
E:2175047.90
Z:683.53

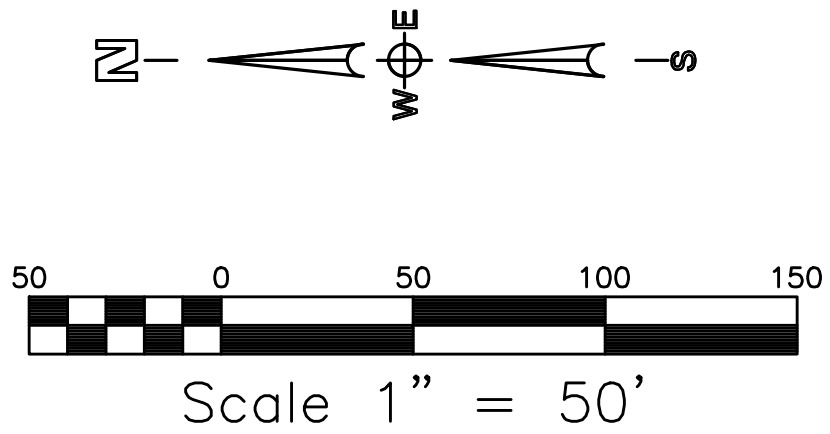

**PUGH WRIGHT
MCANALLY**
CIVIL ENGINEERS


310 8th AVENUE NE -- PO BOX 2419 -- DECATUR, AL -- (256) 353-3937
www.pughwrightmcanally.com

REVISIONS		Rev#	Description	Date
5	..	5		
4	..	4		
3	..	3		
2	..	2		
1	..	1		

TWO OAKS DEVELOPMENT
DAVIS PRESERVE - PHASE 1
LIMESTONE COUNTY
SECTION 11, TOWNSHIP 3 SOUTH, RANGE 3 WEST
LIMESTONE COUNTY, ALABAMA


SANITARY SEWER PLAN

Date: 12/23/2022
Drawn By: GGL
Approved By: NLT
Scale: 1"=50'

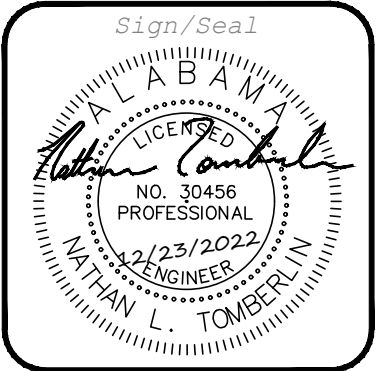



Job Number:
678-22

Sheet Number:
C4.2

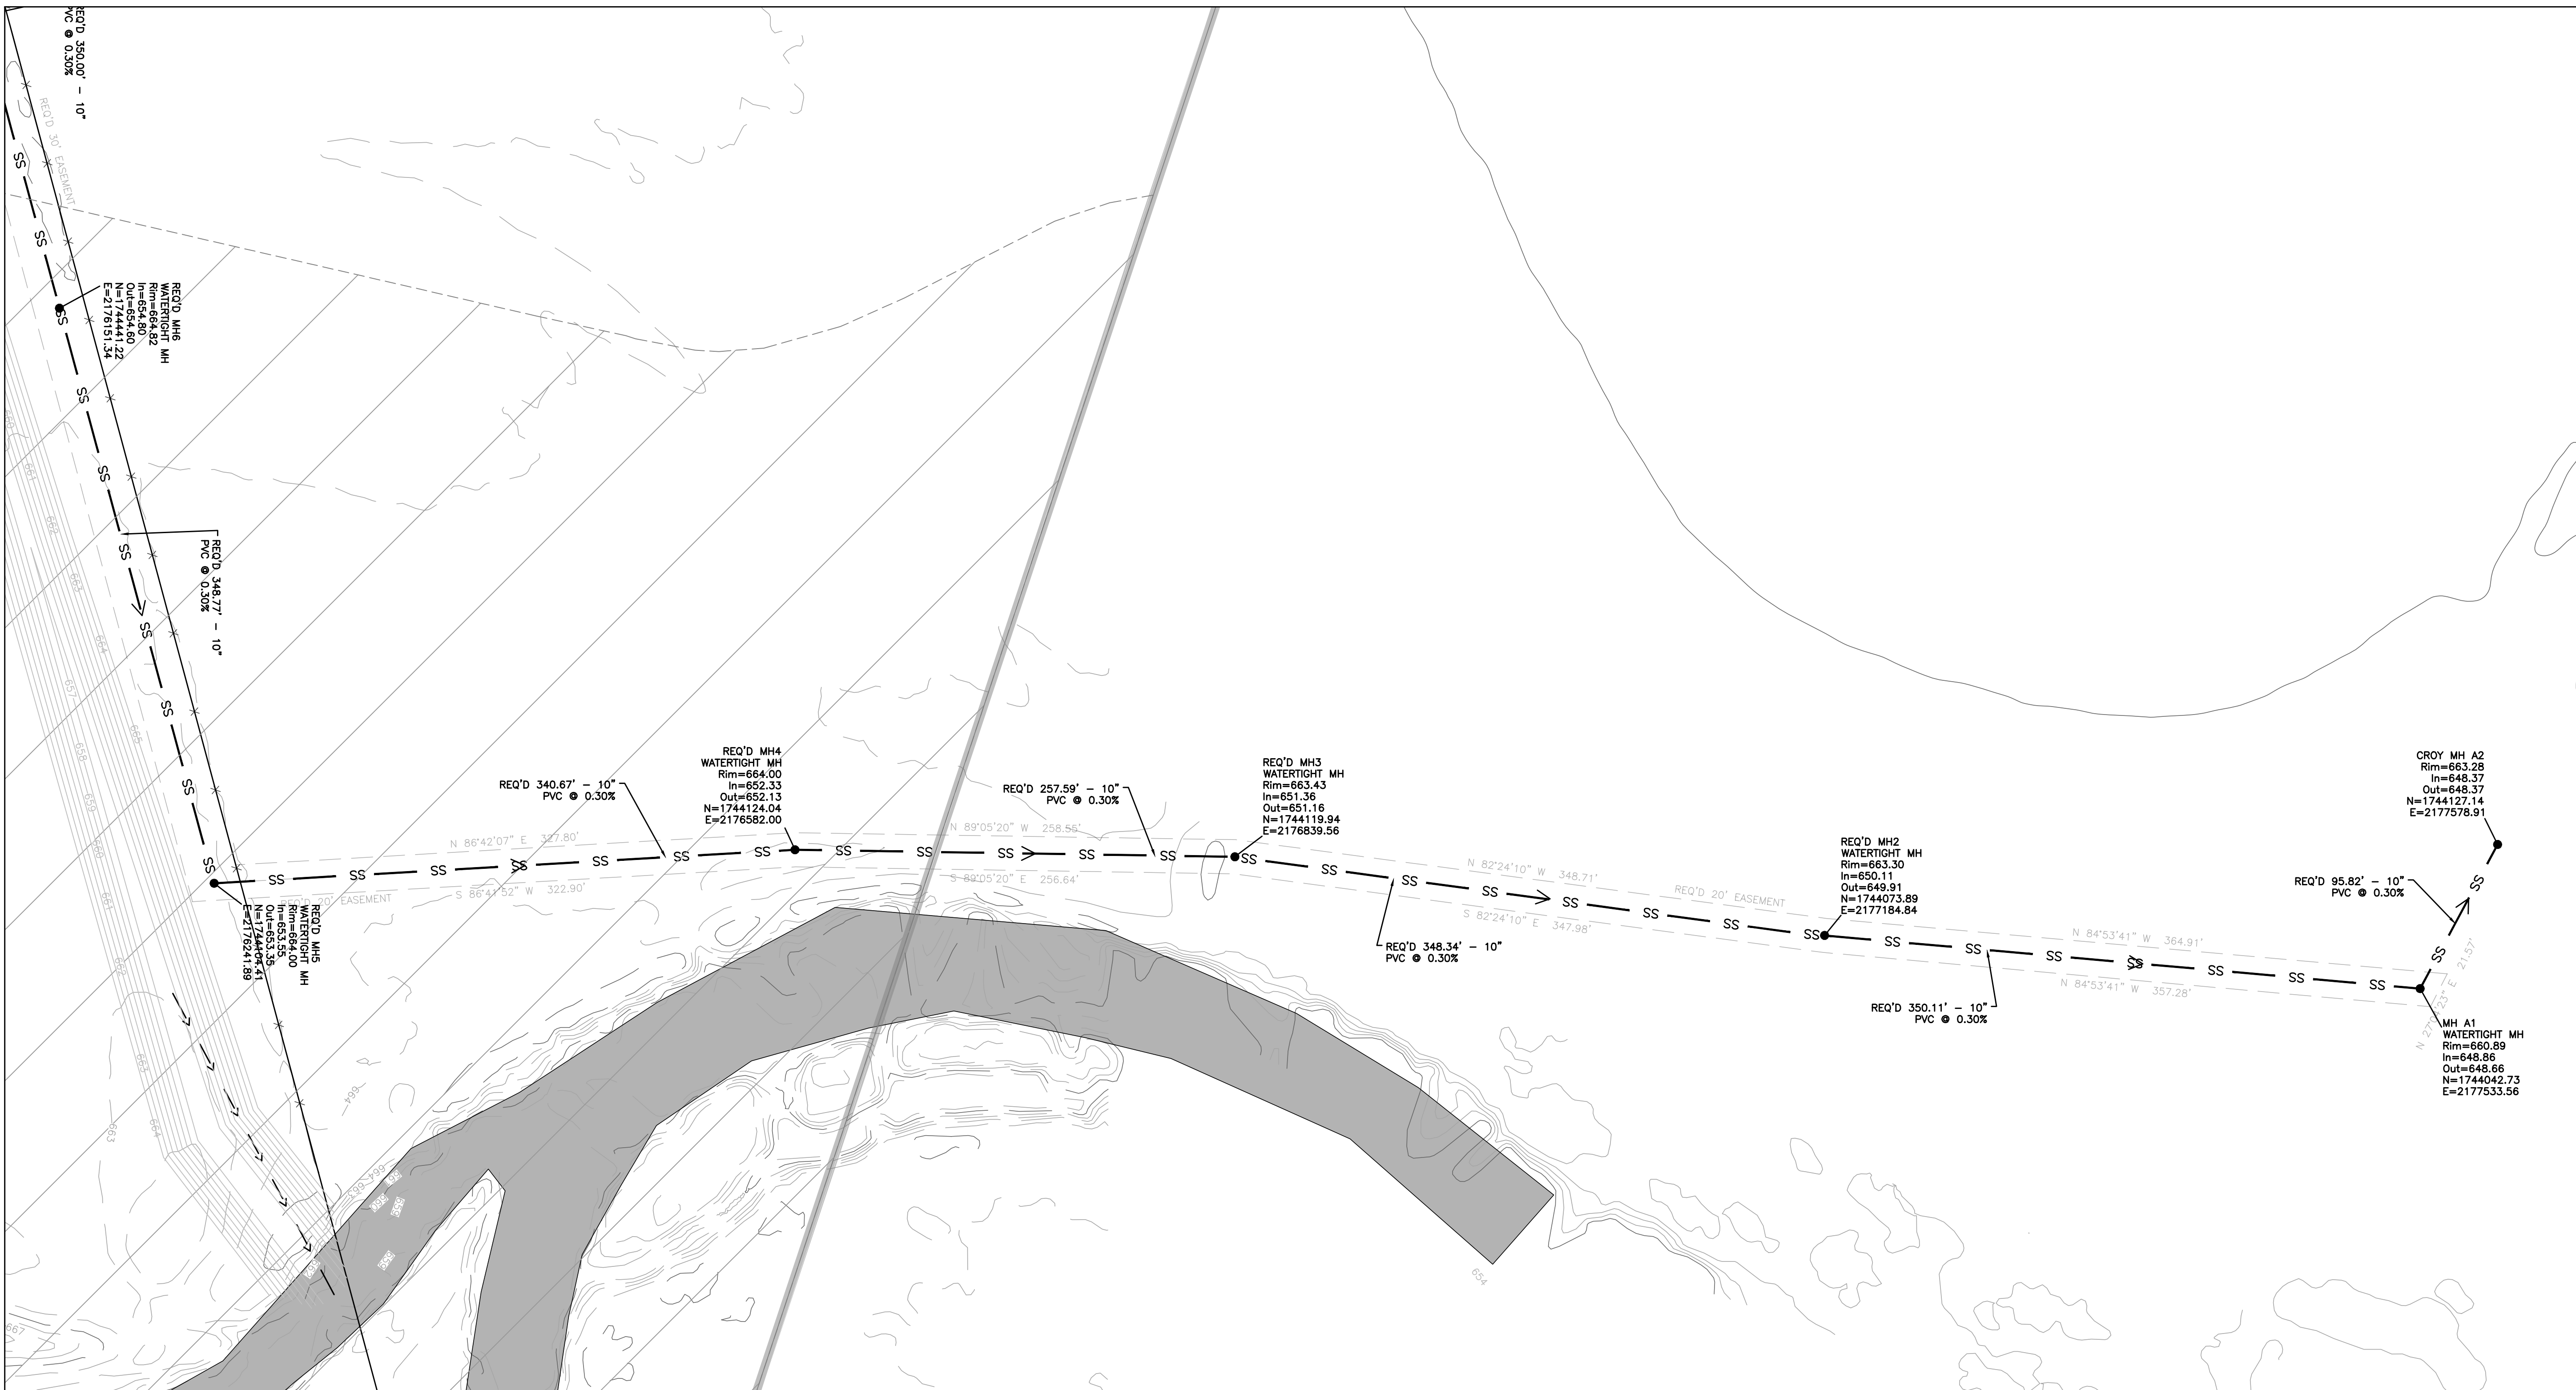

NOTE
EXISTING UTILITIES ARE SHOWN AS APPROXIMATE LOCATIONS AND SHOULD BE FIELD VERIFIED.


CONTROL:
BM: N:1748006.49
E:2175532.71
Z:684.98
CP#1: N:1747952.67
E:2175927.95
Z:683.30
CP#2: N:1747957.15
E:2175047.90
Z:683.53

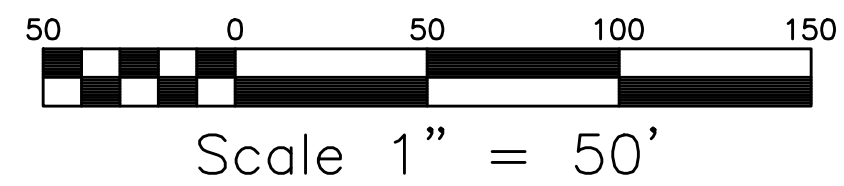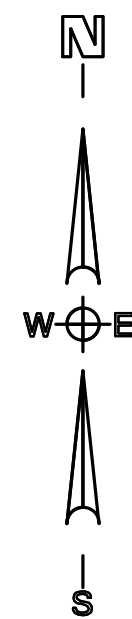

Rev#	Description	Date
5	..	..
4	..	..
3	..	..
2	..	..
1	..	..


TWO OAKS DEVELOPMENT
DAVIS PRESERVE - PHASE 1
LIMESTONE COUNTY
SECTION 11, TOWNSHIP 3 SOUTH, RANGE 3 WEST
LIMESTONE COUNTY, ALABAMA
SANITARY SEWER PLAN

Date: 12/23/2022
Drawn By: GGL
Approved By: NLT
Scale: 1"=50'

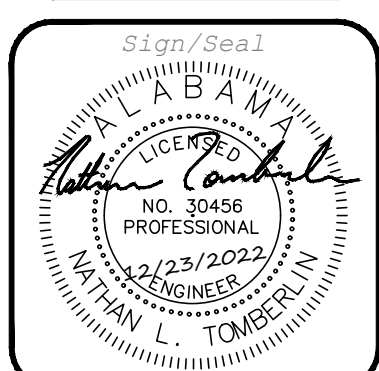


Job Number:
678-22

Sheet Number:
C4.3

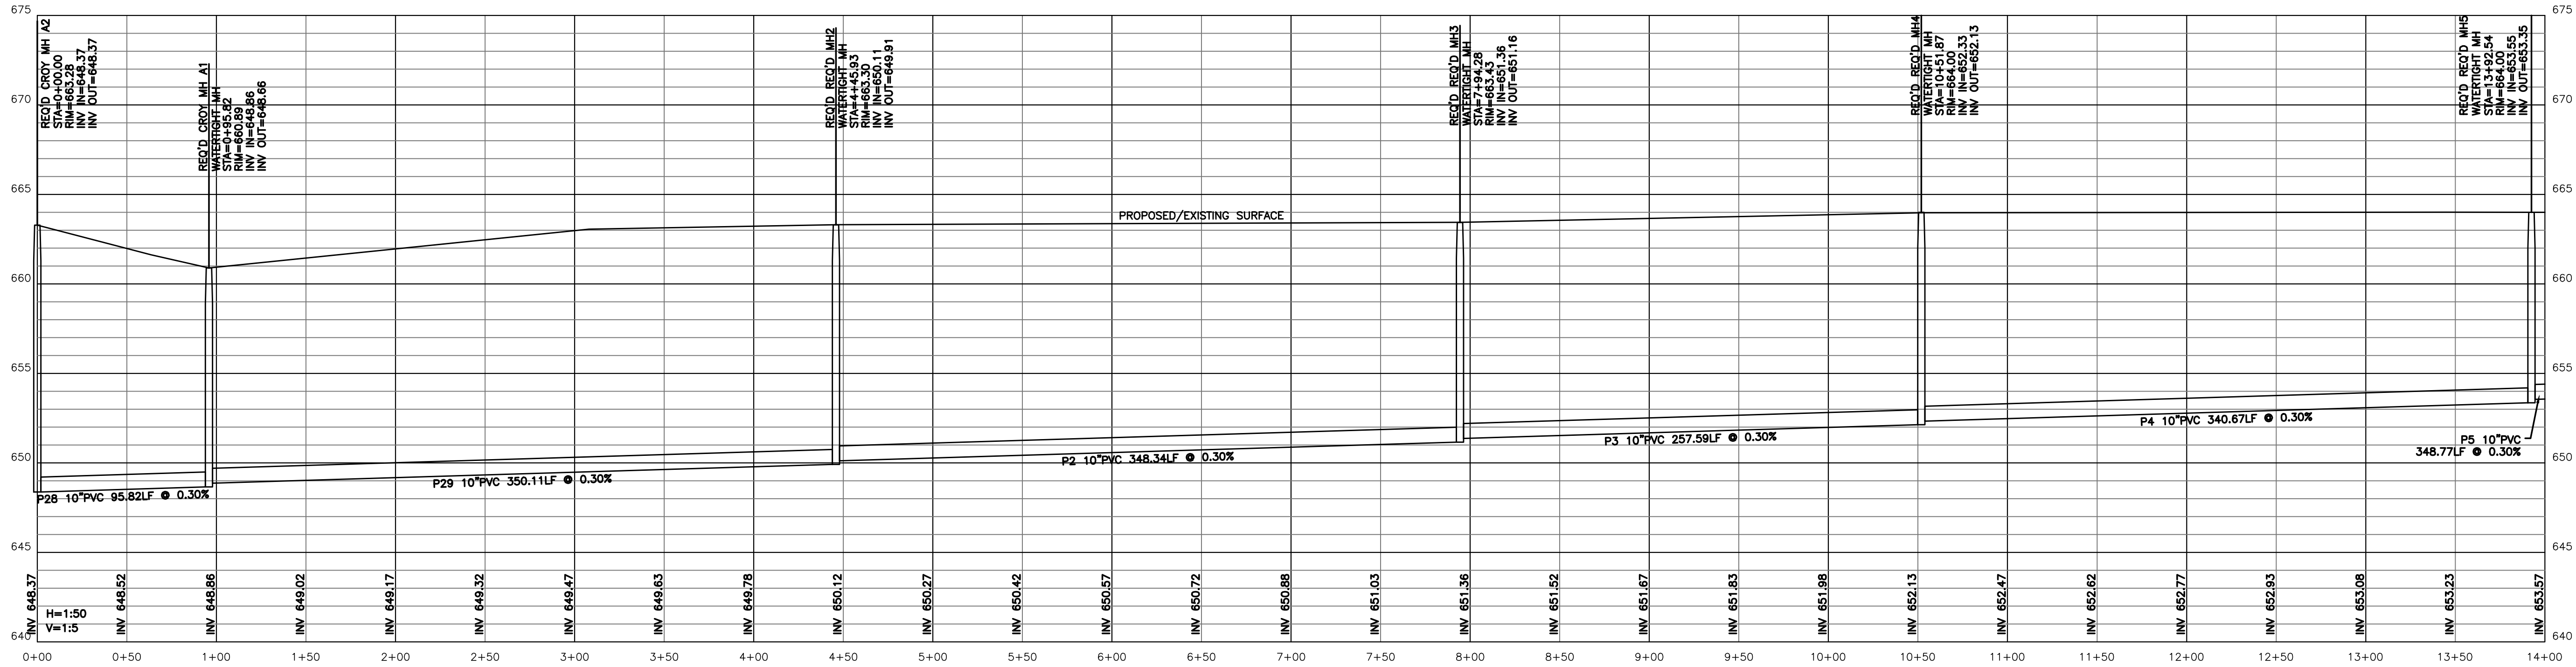

SANITARY SEWER PROFILES
STA: 0+00 - 14+00

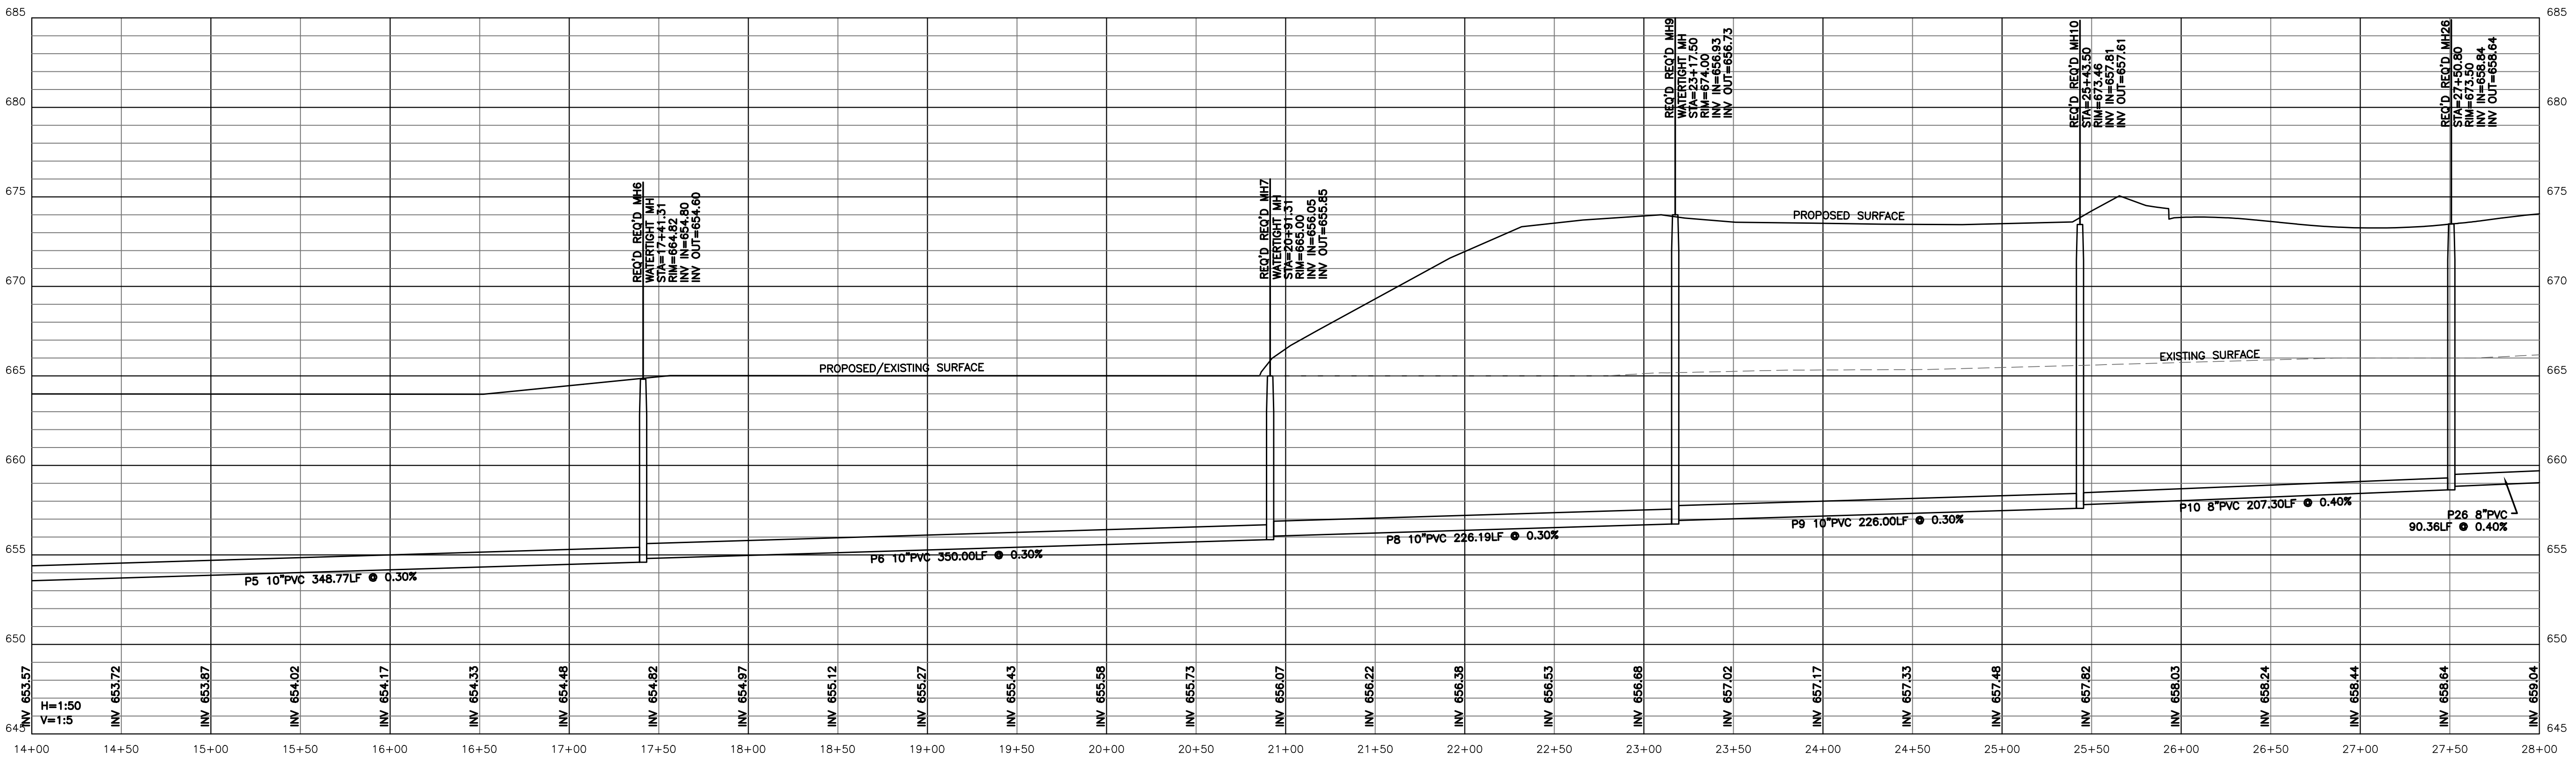

SANITARY SEWER PROFILES
STA: 14+00 - 28+00




310 8th AVENUE NE -- PO BOX 2419 -- DECATUR, AL -- (256) 353-3837
Pugh Wright McAnally, Inc.

REVISIONS		Rev#	Description	Date
5	..	..	..	..
4	..	..	..	..
3	..	..	..	..
2	..	..	..	..
1	..	..	..	..

TWO OAKS DEVELOPMENT
DAVIS PRESERVE - PHASE 1
LIMESTONE COUNTY
SECTION 11, TOWNSHIP 3 SOUTH, RANGE 3 WEST
LIMESTONE COUNTY, ALABAMA


SANITARY SEWER PROFILES

Date: 12/23/2022
Drawn By: GGL
Approved By: NLT
Scale: HOR. 1"=50'
VERT. 1"=5'

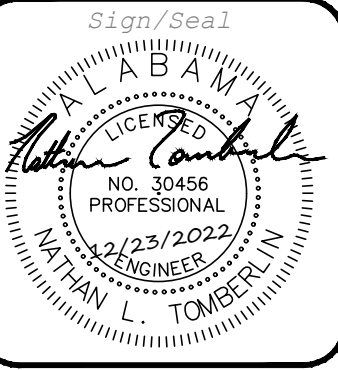


Job Number:
678-22

Sheet Number:
C4.4

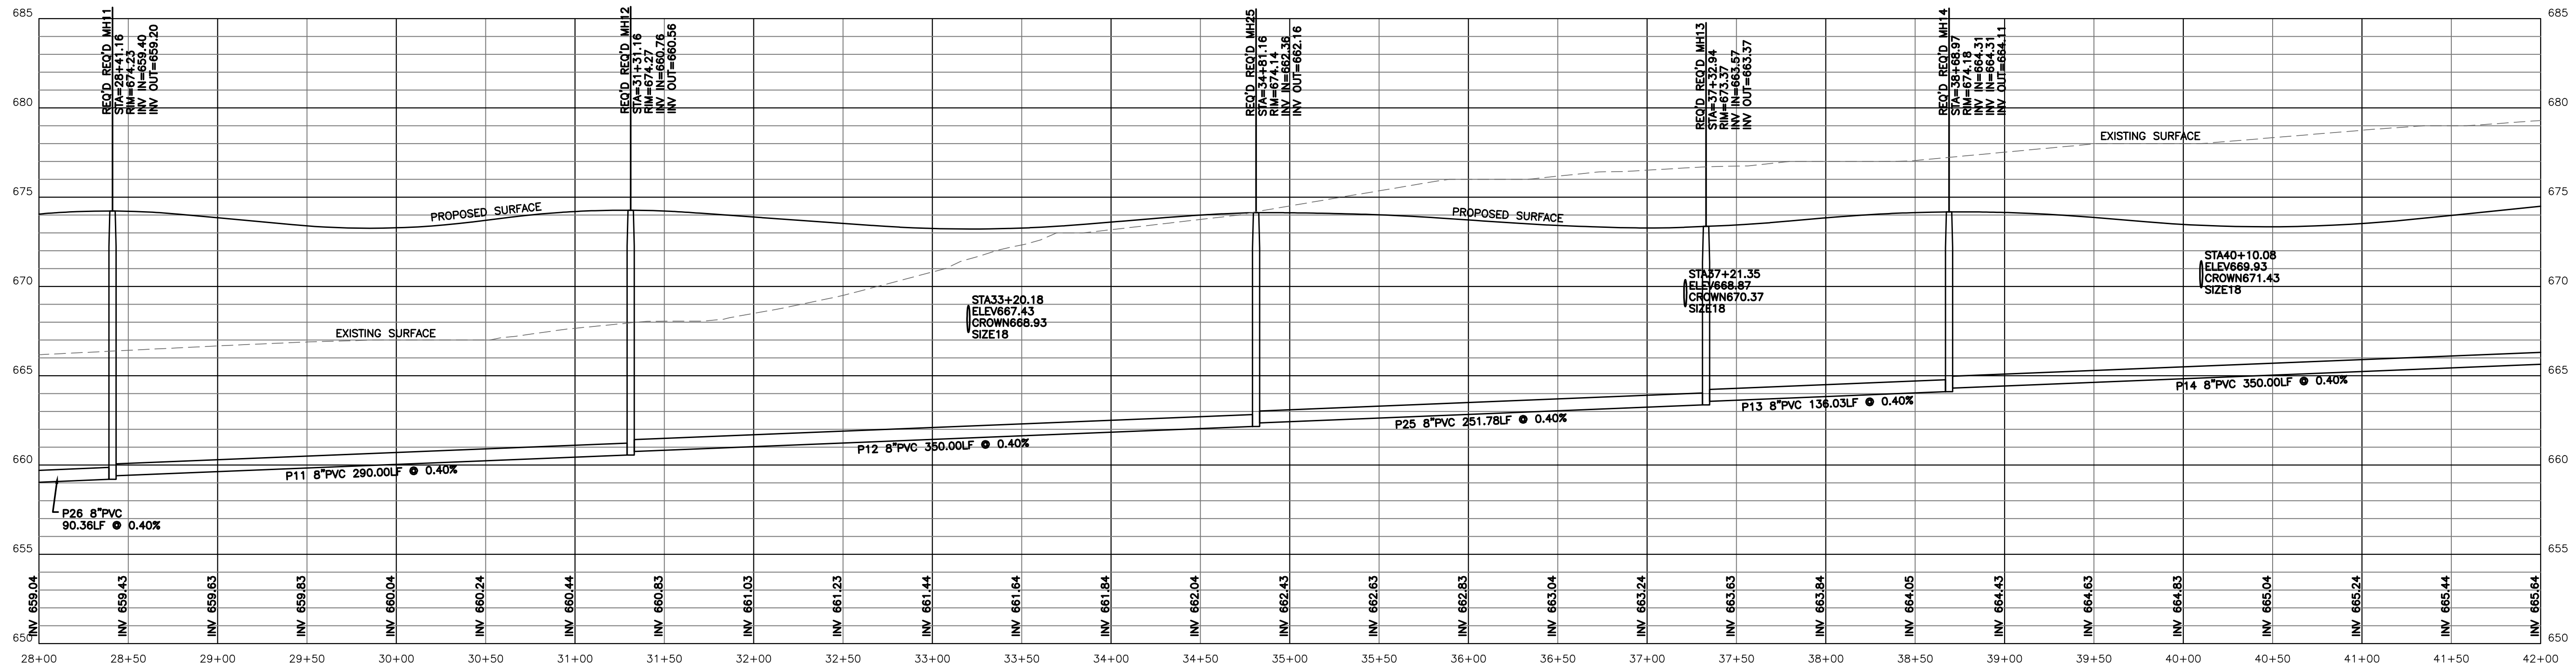

SANITARY SEWER PROFILES
STA: 28+00 - 42+00

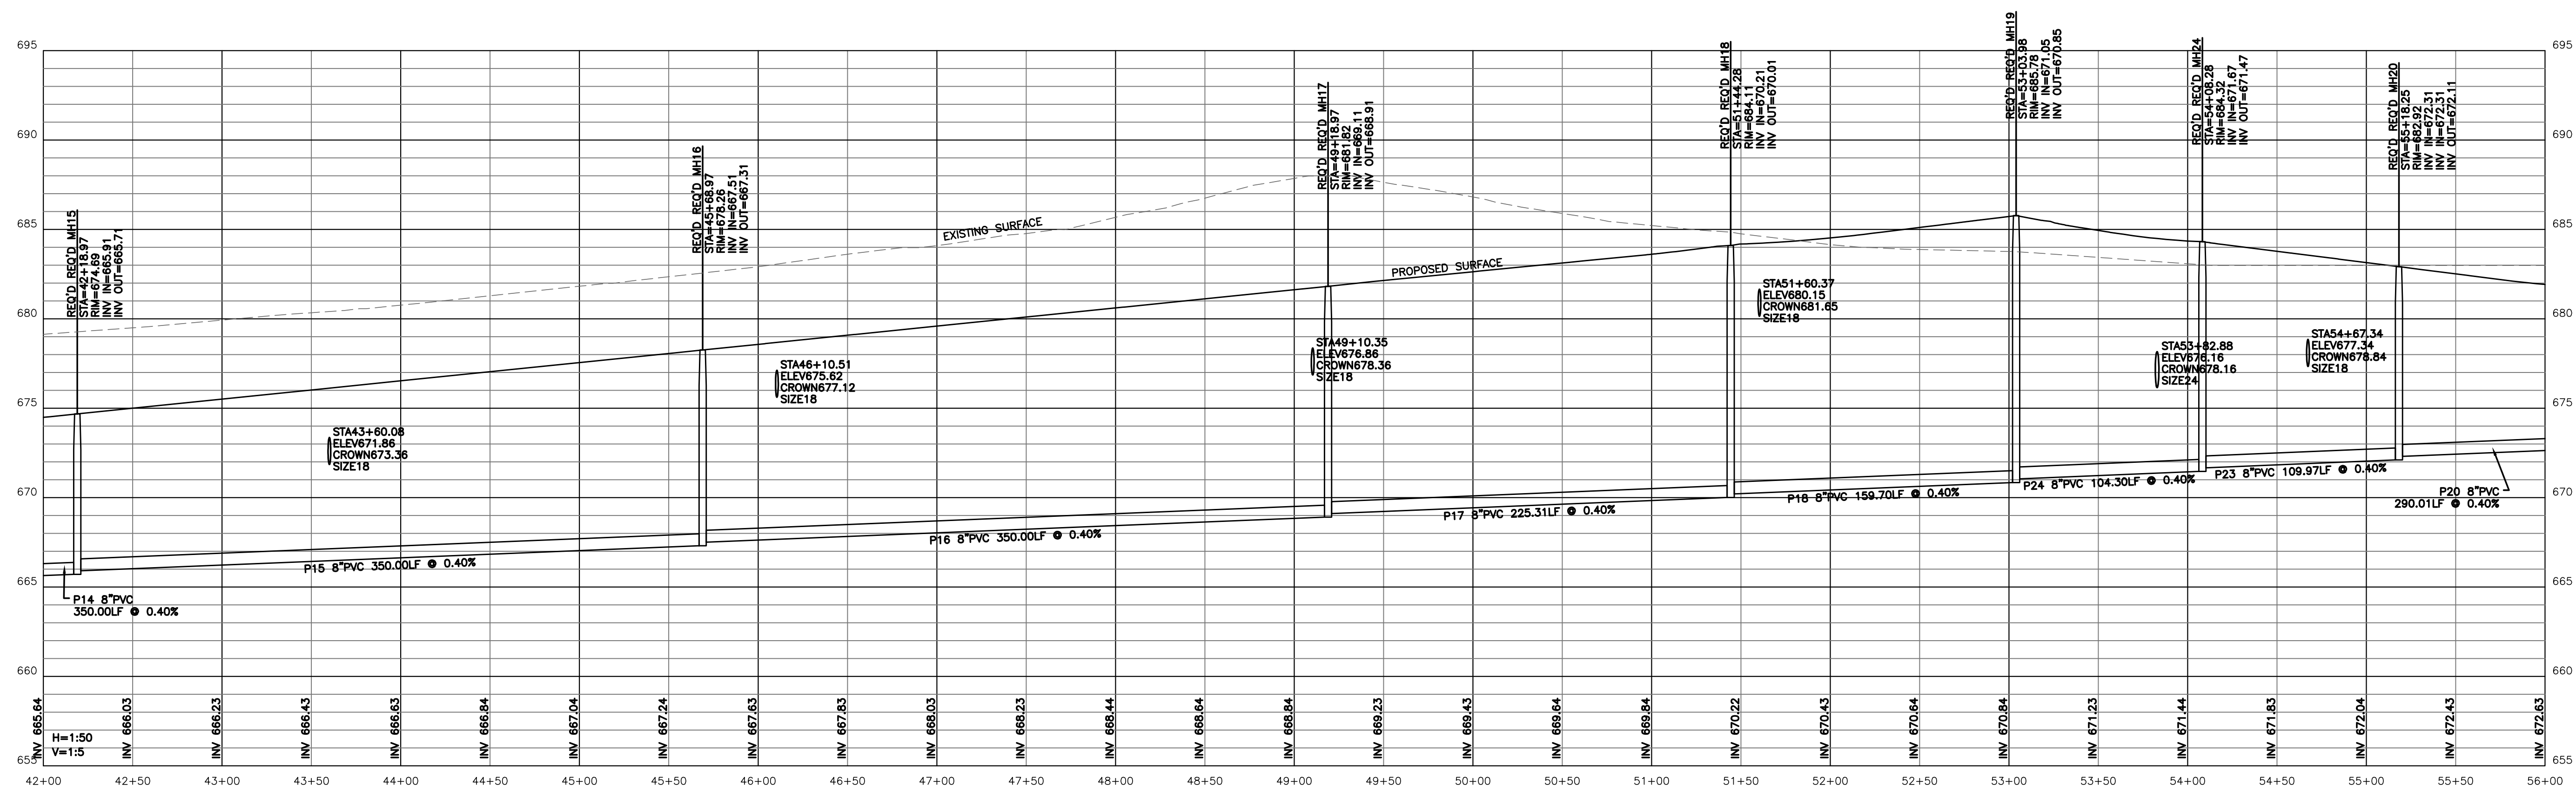


SANITARY SEWER PROFILES
STA: 42+00 - 56+00



REVISIONS		Date
5	..	..
4	..	..
3	..	..
2	..	..
1	..	..
Rev#	Description	


TWO OAKS DEVELOPMENT
DAVIS PRESERVE - PHASE 1
LIMESTONE COUNTY
SECTION 11, TOWNSHIP 3 SOUTH, RANGE 3 WEST
LIMESTONE COUNTY, ALABAMA

Date: 12/23/2022
Drawn By: GGL
Approved By: NLT
Scale: HOR. 1"=50'
VERT. 1"=5'

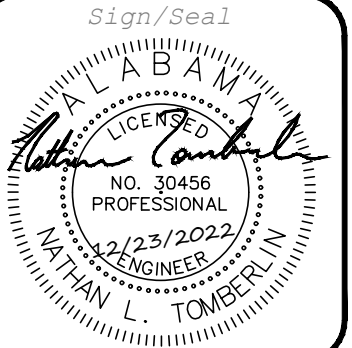


Job Number:
678-22


Sheet Number:
C4.5

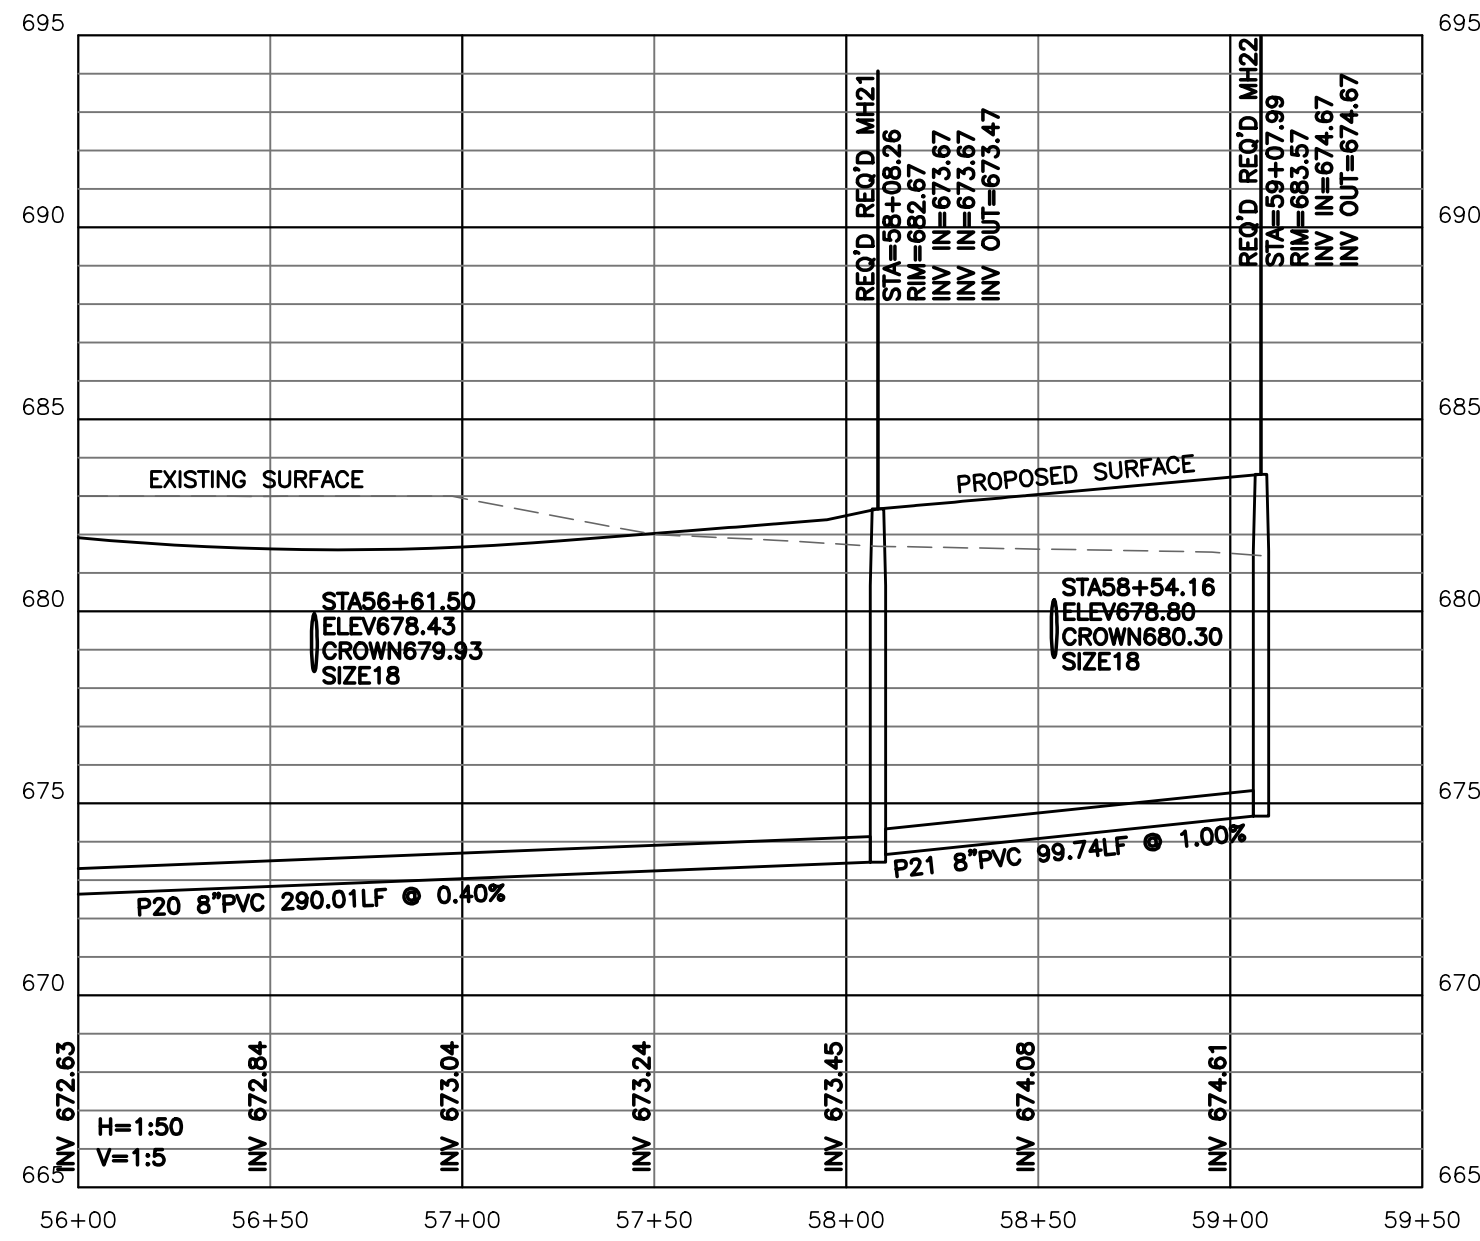


SANITARY SEWER PROFILES
STA: 56+00 - 59+07.99

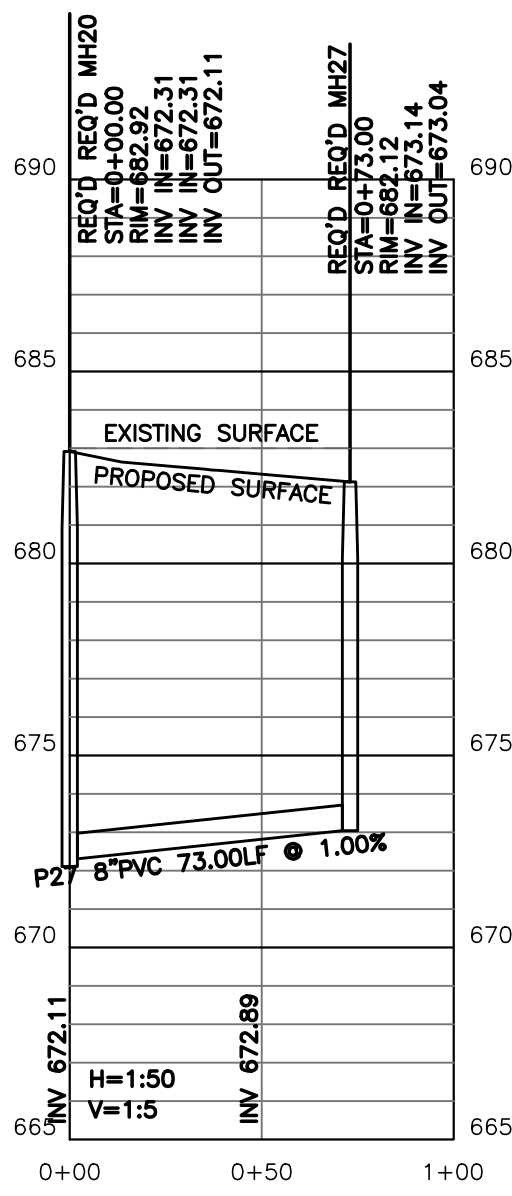

SANITARY SEWER PROFILES
STA: 0+00 - 0+73.00

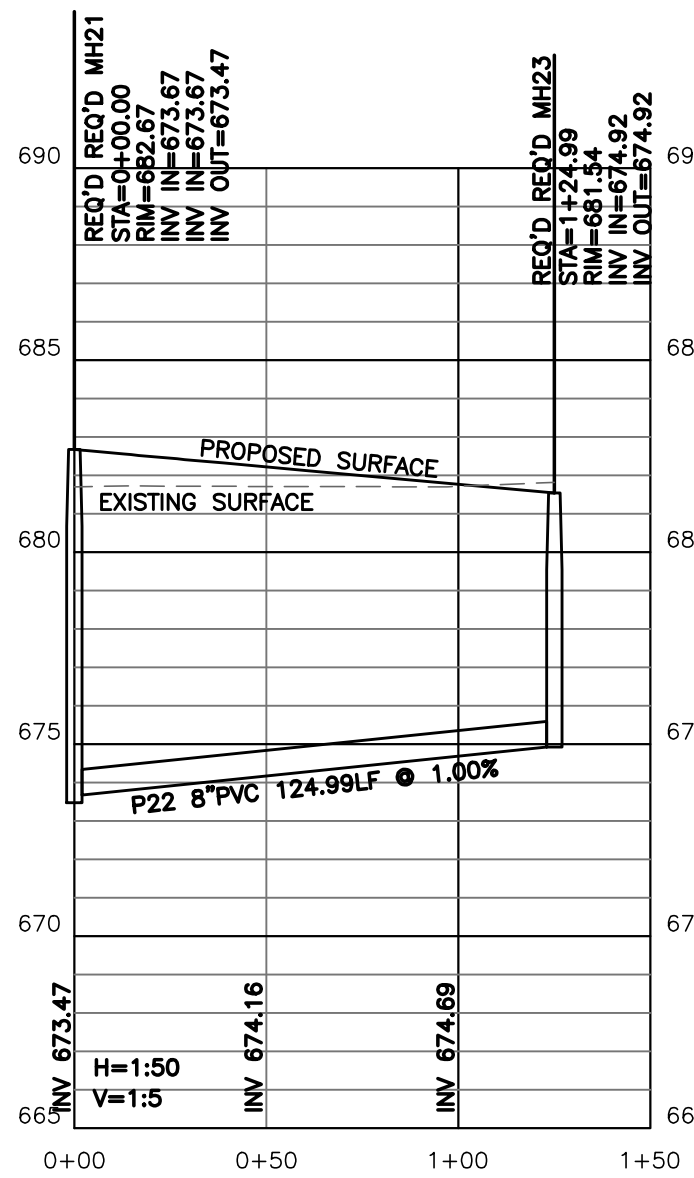

SANITARY SEWER PROFILES
STA: 0+00 - 1+24.99

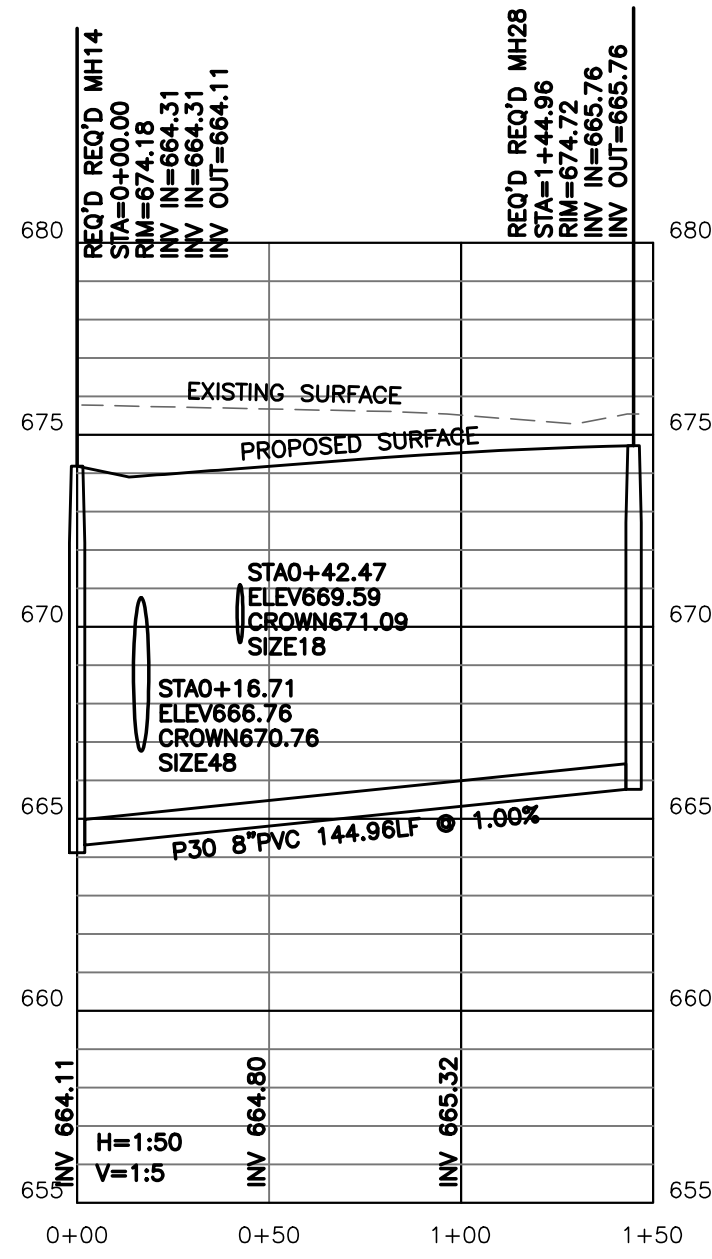


SANITARY SEWER PROFILES
STA: 0+00 - 1+44.96

TWO OAKS DEVELOPMENT
DAVIS PRESERVE - PHASE 1
LIMESTONE COUNTY
SECTION 11, TOWNSHIP 3 SOUTH, RANGE 3 WEST
LIMESTONE COUNTY, ALABAMA

SANITARY SEWER PROFILES

Date: 12/23/2022
Drawn By: GGL
Approved By: NLT
Scale: HOR. 1"=50'
VERT. 1"=5'

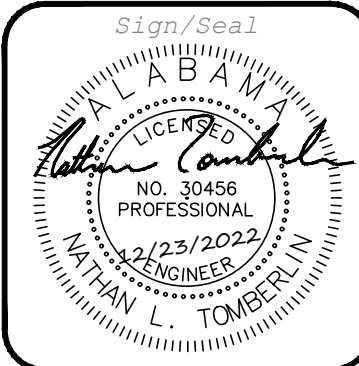

Job Number:




678-22

Sheet Number:

C4.6

REVISIONS	Rev#	Description	Date
5	..		
4	..		
3	..		
2	..		
1	..		



  
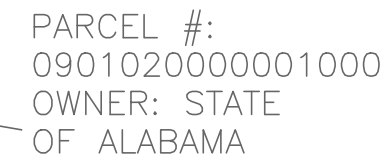


Description	Date
-------------	------

PADBURY LANE PROFILE

T
50'
=5'



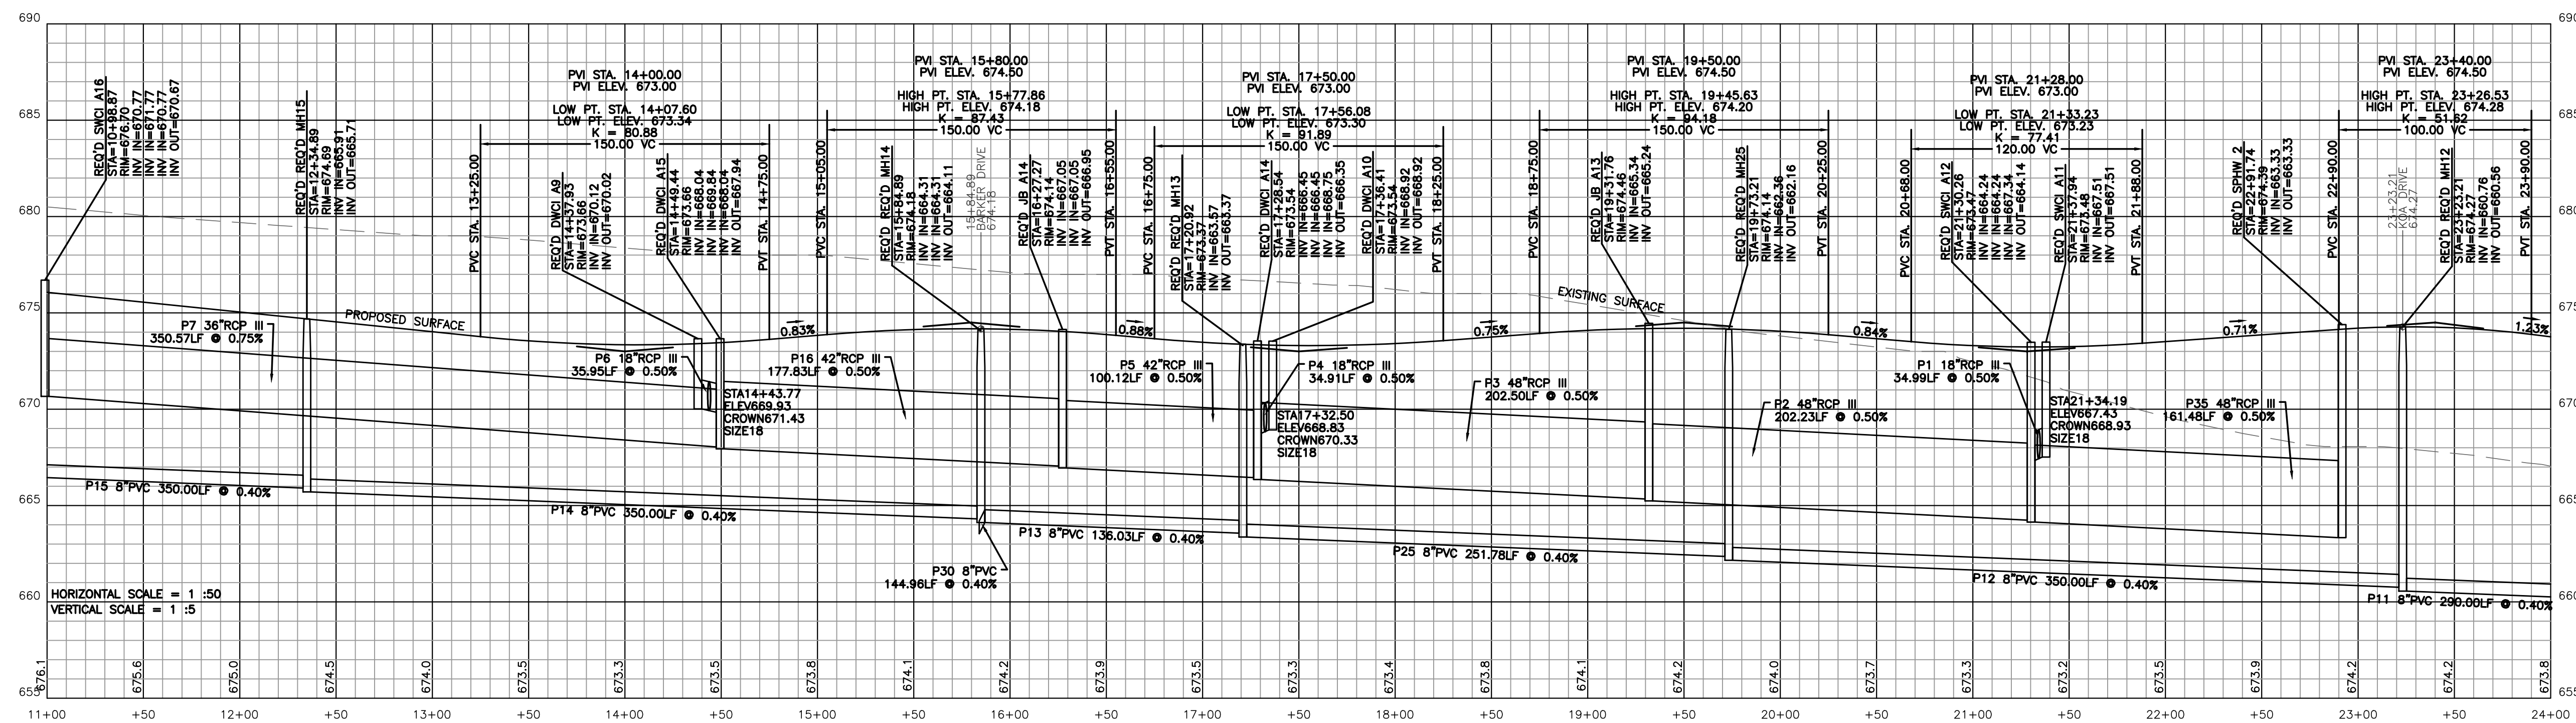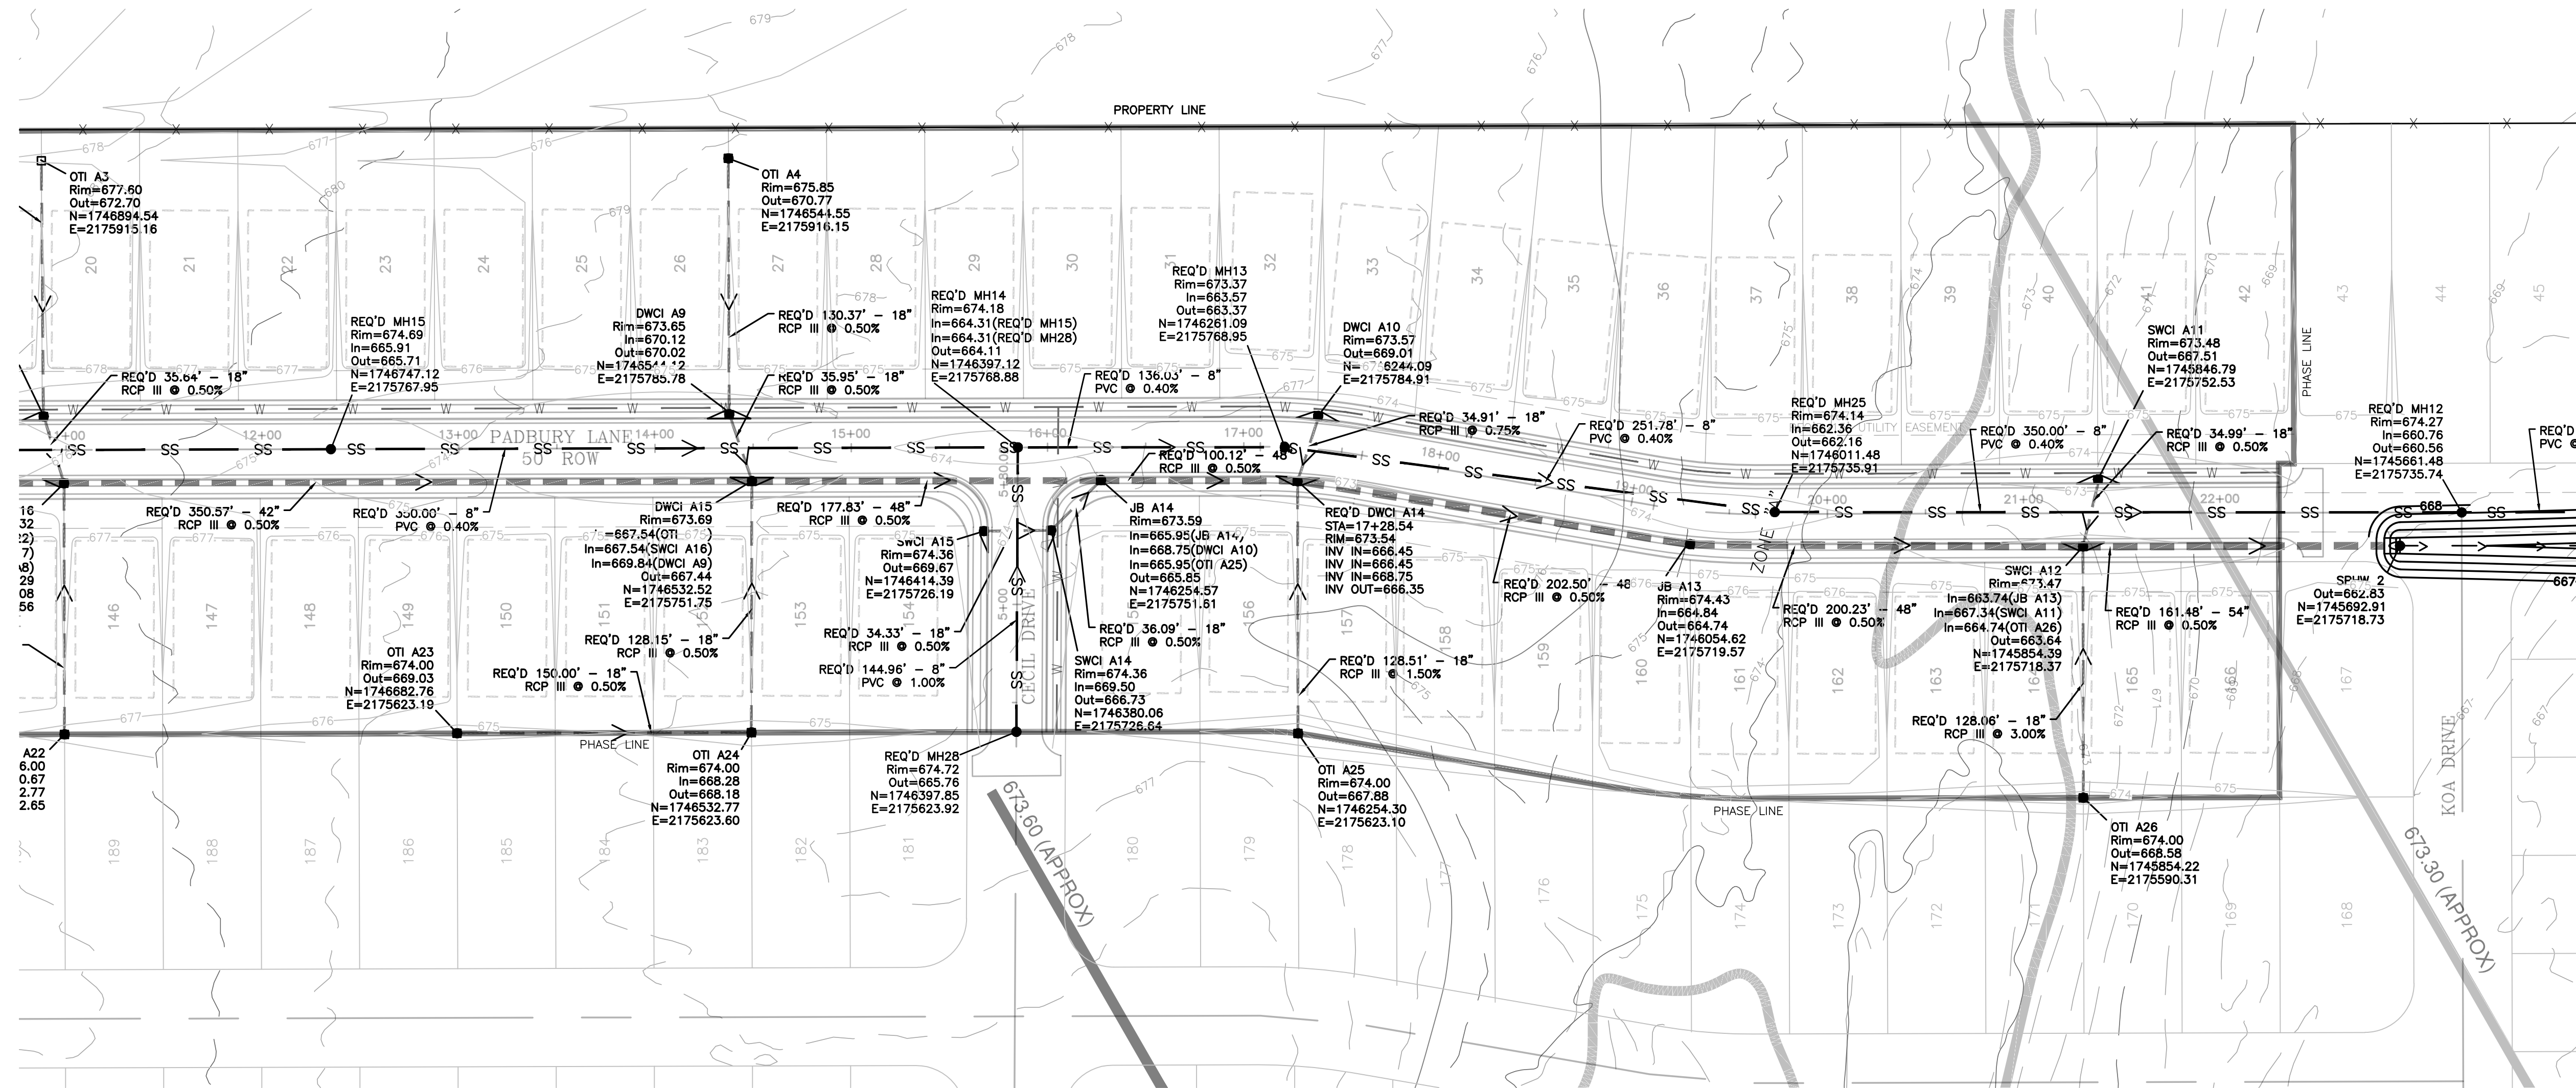


PADBURY LANE PROFILE
STA: 11+00 - 22+52.52

REV#	Description	Date
5	..	..
4	..	..
3	..	..
2	..	..
1	..	..


TWO OAKS DEVELOPMENT
DAVIS PRESERVE - PHASE 1
LIMESTONE COUNTY
SECTION 11, TOWNSHIP 3 SOUTH, RANGE 3 WEST
LIMESTONE COUNTY, ALABAMA

Date: 12/23/2022
Drawn By: GGL
Approved By: NLT
Scale: 1"=50'

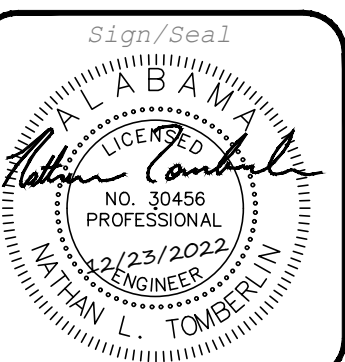


Job Number:
678-22

Sheet Number:
C5.1

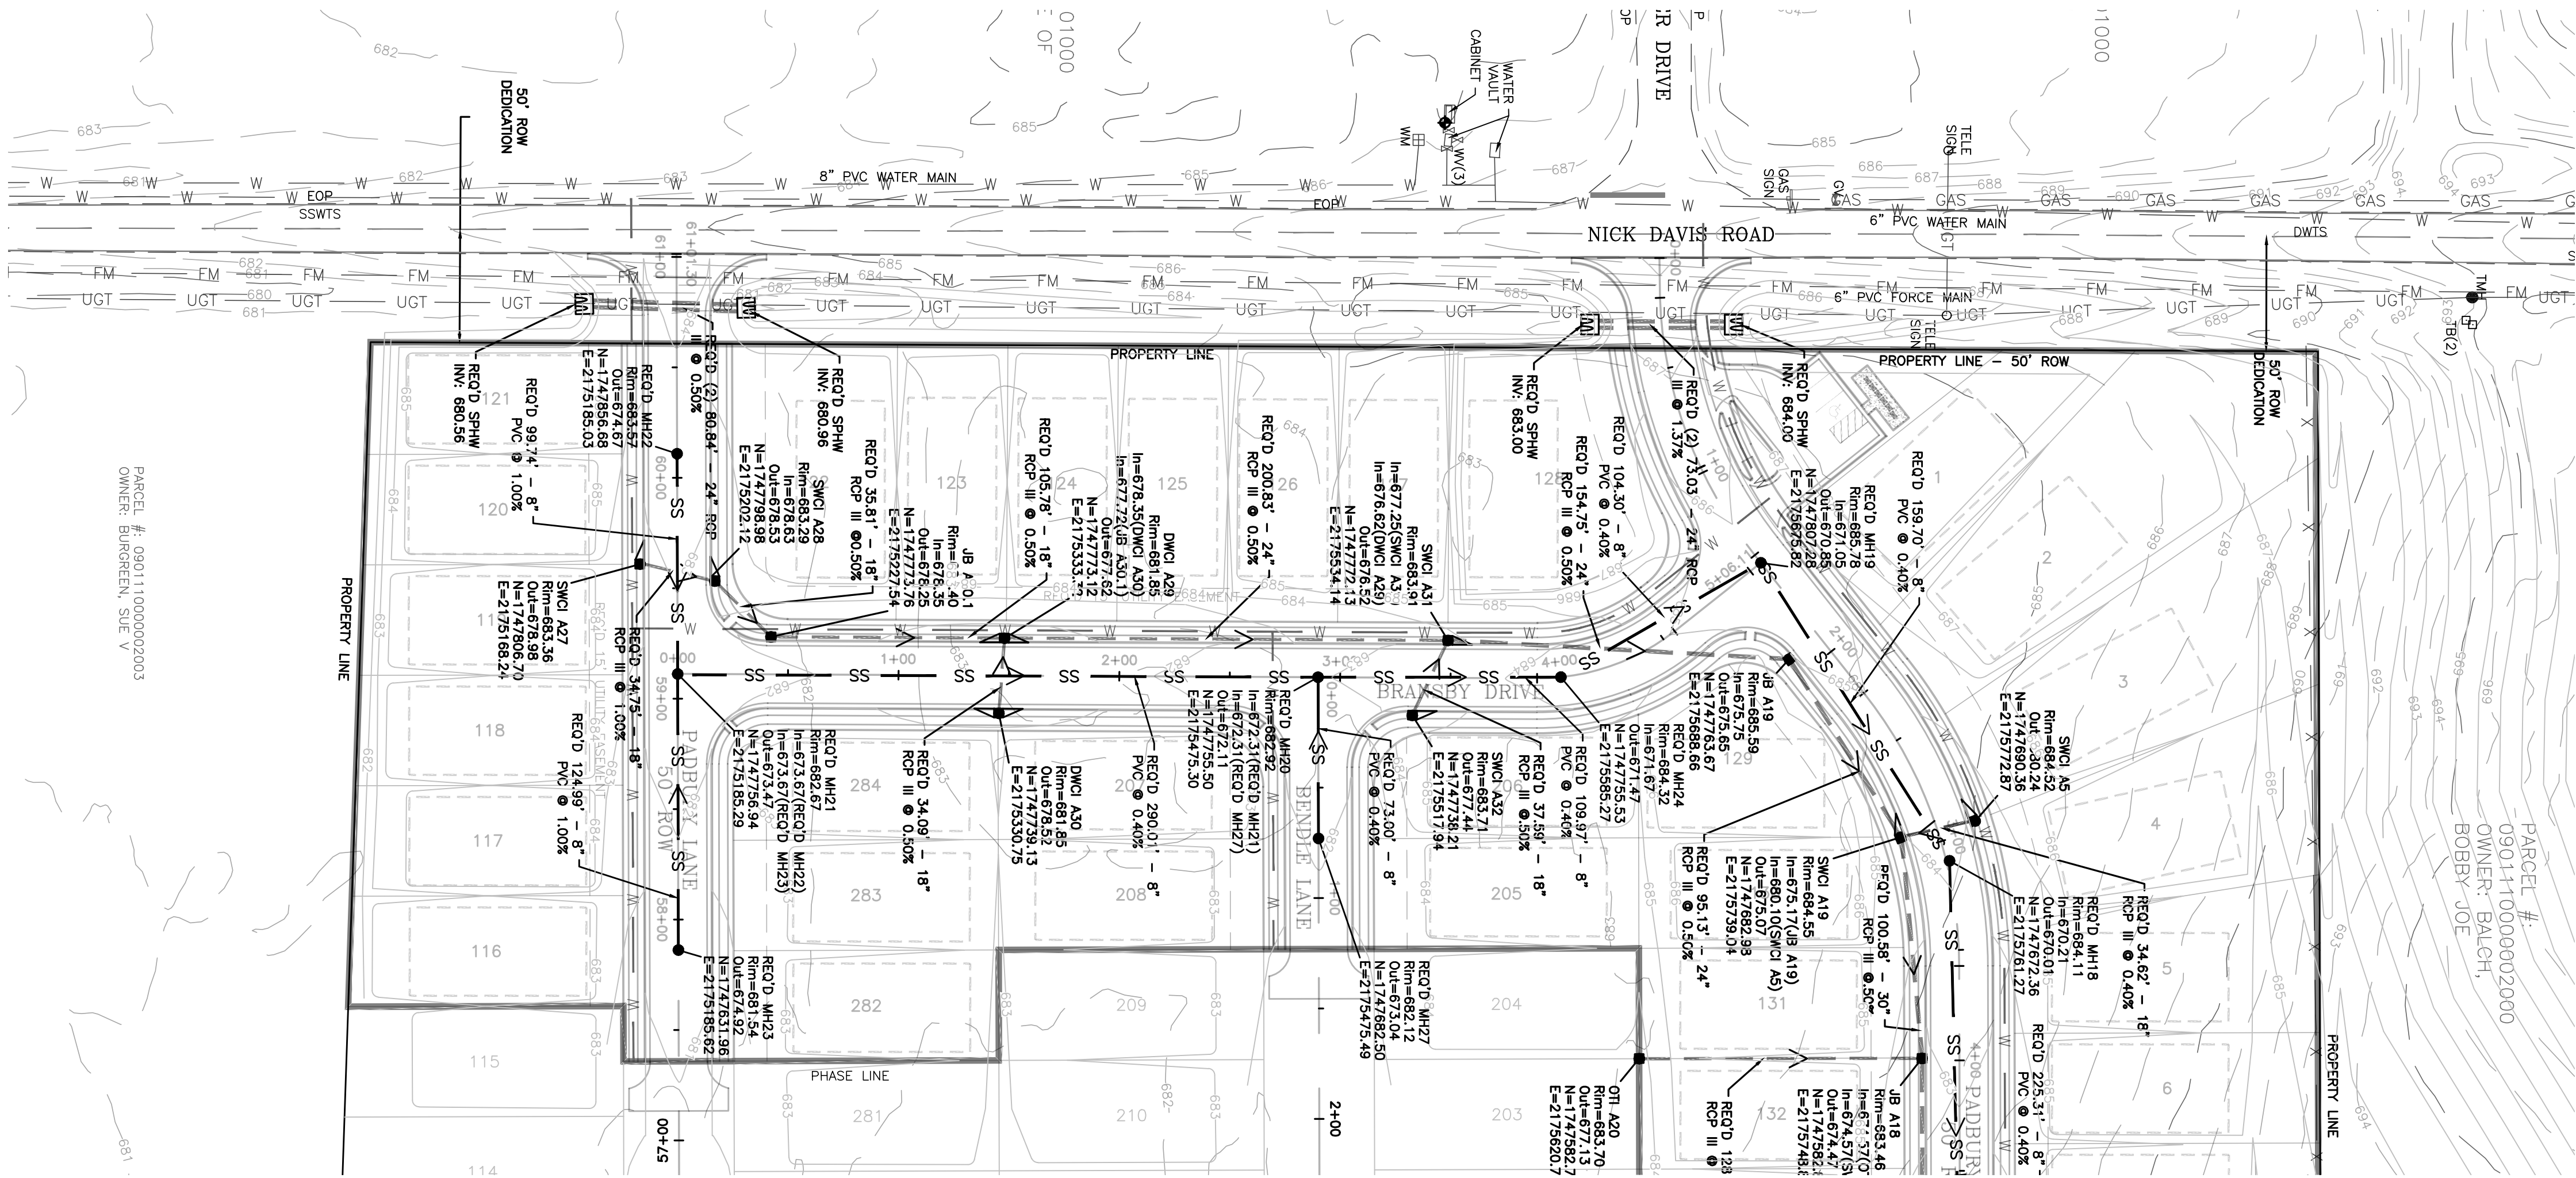

PARCEL # 0901110000002003
OWNER: BURGHEEN, SUE V

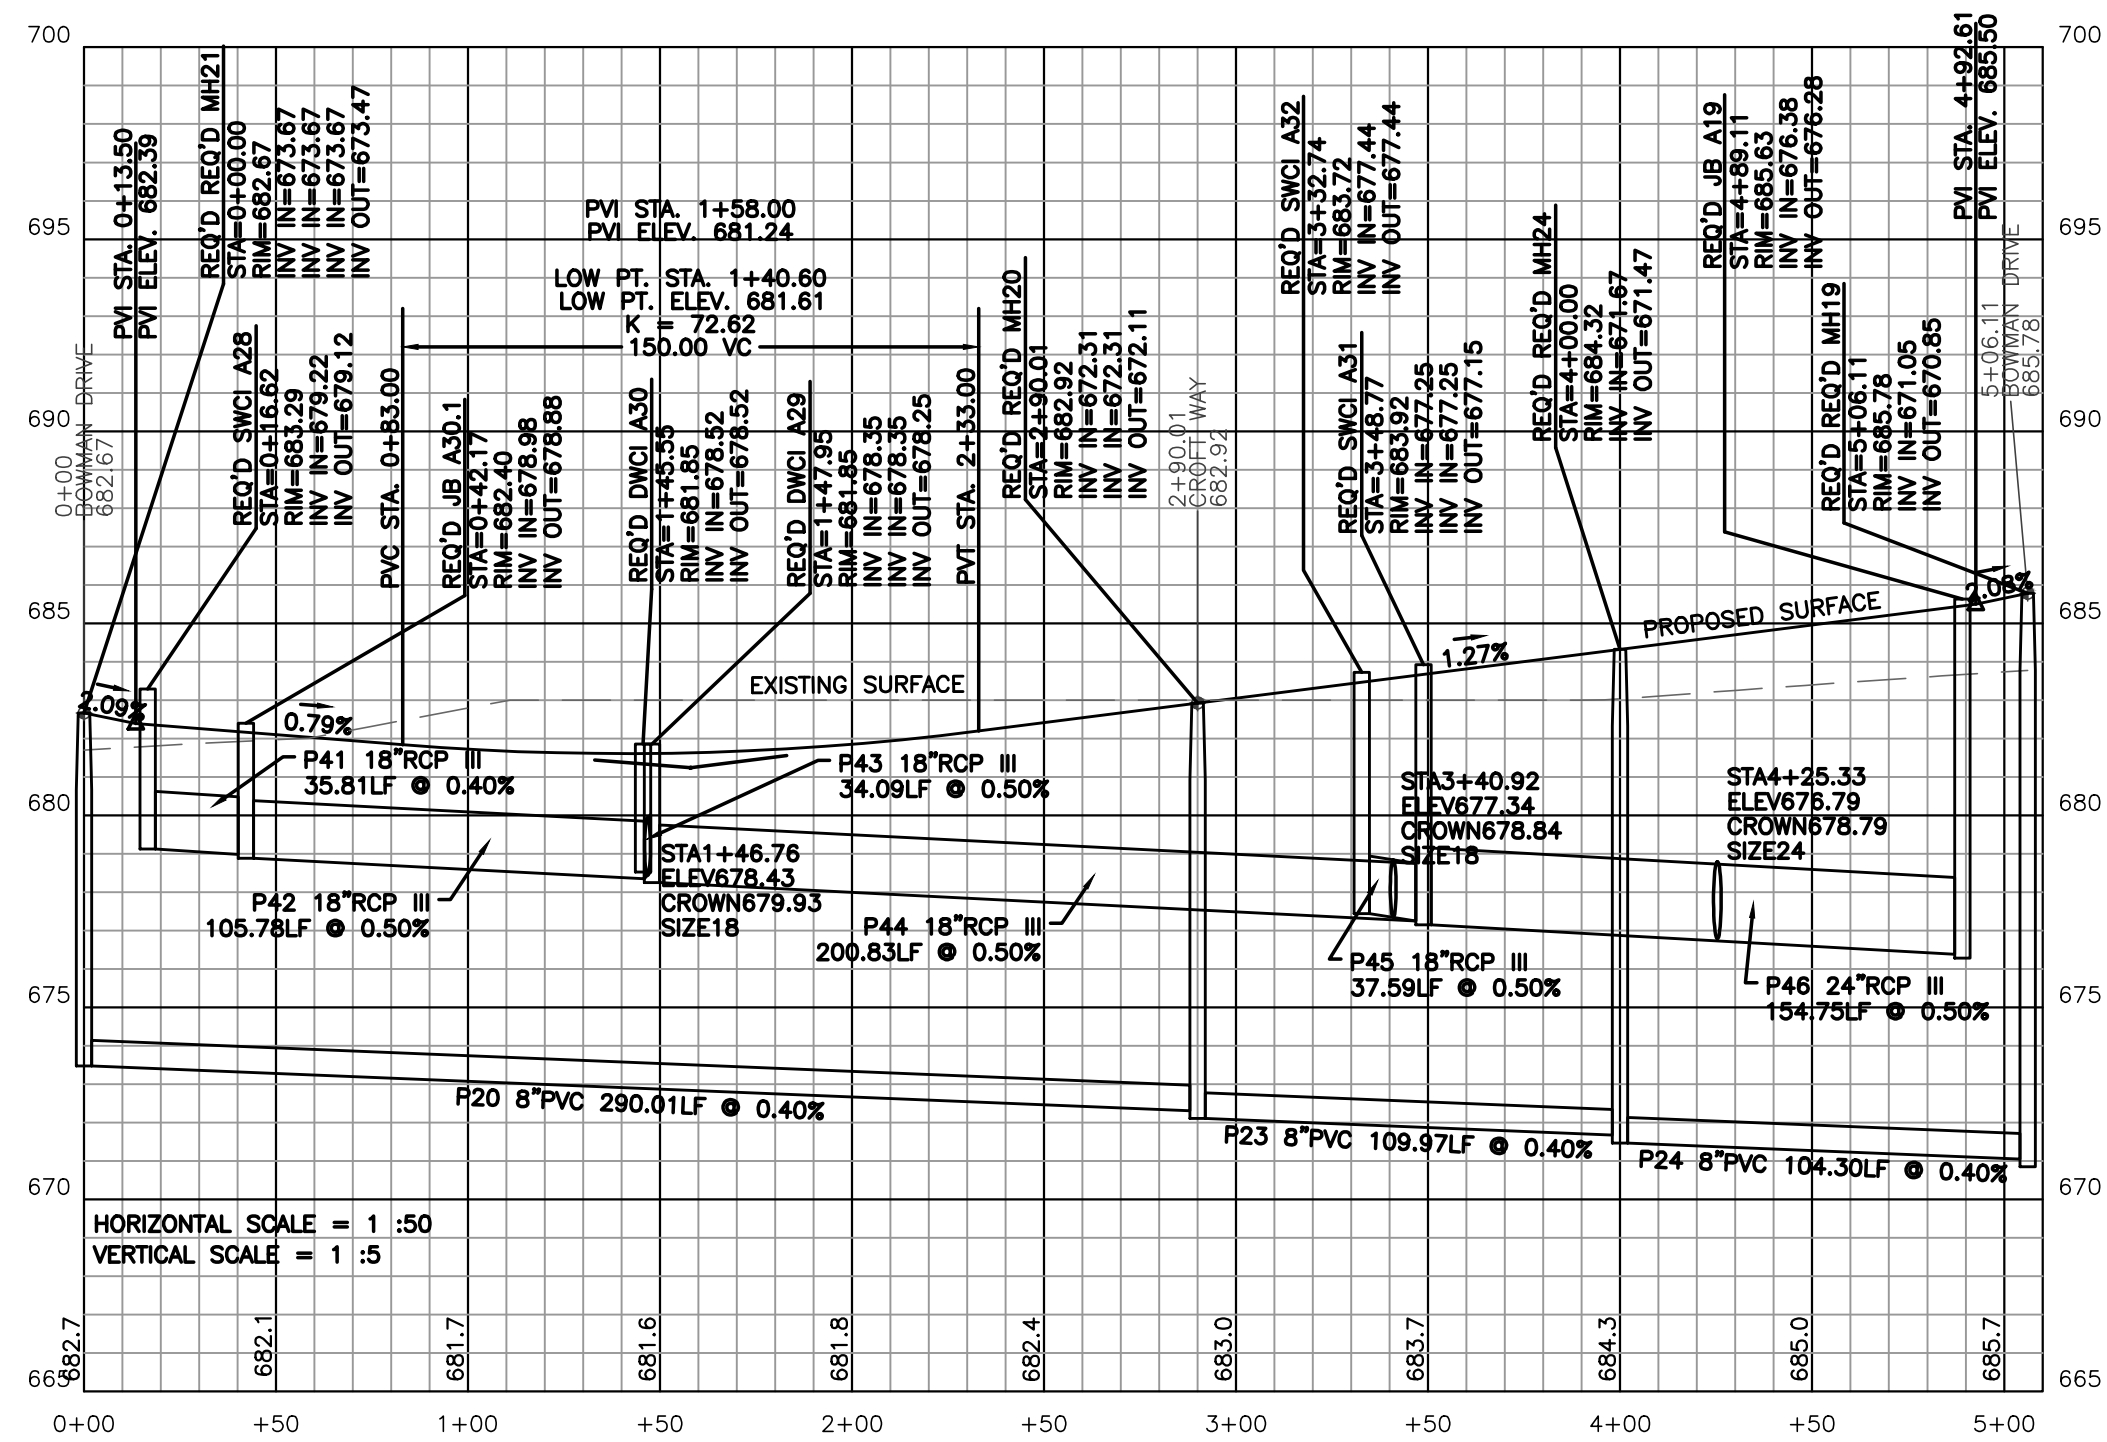

BRANSBY DRIVE PROFILE
STA: 0+00 - 5+06.11




310 8th AVENUE NE - PO BOX 2419 - DECATUR, AL - (256) 353-3837
www.pughwrightmcannally.com

REV#	Description	Date
1	..	..
2	..	..
3	..	..
4	..	..
5	..	..

TWO OAKS DEVELOPMENT
DAVIS PRESERVE - PHASE 1
LIMESTONE COUNTY
SECTION 11, TOWNSHIP 3 SOUTH, RANGE 3 WEST
LIMESTONE COUNTY, ALABAMA

Date: 12/23/2022
Drawn By: GGL
Approved By: NLT
Scale: 1"=50'

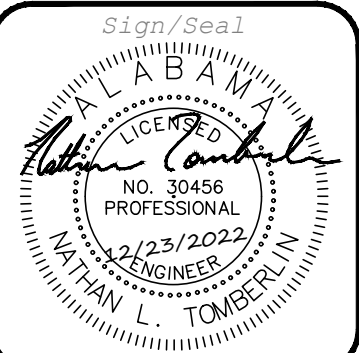

Job Number:
678-22

Sheet Number:
C5.2

PARCEL #:
0901020000001000
OWNER: STATE
OF ALABAMA

PARCEL #:
0901020000001000
OWNER: STATE OF
ALABAMA

PARCEL #:
0901110000002000
OWNER: BALCH,
BOBBY JOE

NOTE
EXISTING UTILITIES ARE SHOWN AS APPROXIMATE LOCATIONS AND SHOULD BE FIELD VERIFIED.

- LCWSA WATER NOTES:
- CONTRACTOR MUST VERIFY THE LOCATION OF EXISTING UTILITIES PRIOR TO BEGINNING CONSTRUCTION.
 - ALL WATER INSTALLATIONS AND MATERIALS ARE TO BE IN ACCORDANCE WITH THE LATEST APPROVED LIMESTONE COUNTY WATER AND SEWER AUTHORITY (LCWSA) STANDARD SPECIFICATION AND DESIGN CRITERIA.
 - ALL CONSTRUCTION MATERIALS MUST BE SUBMITTED TO LCWSA FOR APPROVAL PRIOR TO ORDERING.
 - WATER MAINS SHALL HAVE A 5.00 FT HORIZONTAL AND 2.00 FT VERTICAL CLEARANCE FROM SANITARY SEWERS AND SHALL HAVE A 3.00 FT HORIZONTAL AND 1.00 FT VERTICAL CLEARANCE FROM OTHER UNDERGROUND STRUCTURES. SEPARATION BETWEEN SANITARY SEWER AND PRIMARY ELECTRICAL LINES SHALL BE A MINIMUM OF 10.00 FT (EDGE TO EDGE). SEWER PIPES SHALL PASS BENEATH WATER LINES.
 - TOP OF METER BOXES ARE TO BE SET 2-3 INCHES ABOVE LOT SUBGRADE.
 - SERVICES CROSSING A ROADWAY ARE TO BE ENCASED IN 2-INCH SCH 40 PVC CASING. SERVICES AND CASING SHALL EXTEND TO A POINT 2.00 FT BEHIND THE SIDEWALK ON EACH SIDE OF THE ROADWAY.
 - THE WATER LINES ARE TO BE LOCATED A MINIMUM 4.00 FT FROM BACK OF CURB AND/OR SIDEWALK.
 - ALL VALVES ARE TO BE LOCATED OUTSIDE PAVED AREAS.
 - ALL WATER MAIN MUST MAINTAIN A MINIMUM COVER OF 3.00 FT AT ALL TIMES.
 - ALL VALVE BOXES, HYDRANTS, AND RELATED APPURTENANCES SHALL BE ADJUSTED TO MATCH FINAL GRADE.
 - ALL WATER MAINS AND RELATED APPURTENANCES SHALL BE INSTALLED INSIDE A DEDICATED EASEMENT AND OR RIGHT-OF-WAY BOUNDARY.
 - NO SERVICE TEES SHALL BE INSTALLED BACK TO BACK. TEES INSTALLED CONSECUTIVELY MUST BE SEPARATED BY AT LEAST 6.00 FT OF MAIN LINE PIPE.
 - NO SERVICE TEES SHALL BE INSTALLED WITHIN 6.00 FT OF A MANHOLE.
 - CONTRACTOR TO INSTALL FITTINGS ON WATER LINE AS NEEDED IN ORDER TO TRANSITION AROUND CORNERS. RESTRAINED JOINTS ARE REQUIRED AT FITTING. MAXIMUM 45-DEGREE BENDS USED FOR TRANSITIONS.
 - OMIT
 - ALL WATER LINES IN DEVELOPMENT SHALL BE 8-INCH CLASS 350 DUCTILE IRON PIPE. IN CUL-DE-SACS WITH LESS THAN 500 FT OF PIPE, 6-INCH CLASS 350 DUCTILE IRON PIPE MAY BE USED.
 - MAXIMUM DEFLECTION OF WATER MAIN AROUND A CUL-DE-SAC IS 5 DEGREES PER 20 FT OF PIPE.
 - ALL DUCTILE IRON PIPES SHALL BE WITH PUSH ON JOINTS CONFORMING TO ASTM A746, CLASS 350.
 - ALL DUCTILE IRON PIPES SHALL BE LINED WITH ENAMELINE OR A THIN CEMENT LINING AS SPECIFIED IN ANSI A21.4/AWWA C104 AND INCLUDE A BITUMINOUS SEAL COAT OR ASPHALT EMULSION SPRAY COAT 1 MIL THICK IN ACCORDANCE WITH LCWSA SPECIFICATION.
 - AN LCWSA REPRESENTATIVE MUST ALWAYS BE ON SITE WHEN TYING INTO AN EXISTING WATER MAIN.
 - ALL PIPING SHALL BE PRESSURE TESTED AND DISINFECTED IN ACCORDANCE WITH LCWSA STANDARD SPECIFICATIONS AND DESIGN CRITERIA.
 - ALL WATER LINES (DIP OR PVC), INCLUDING SERVICE LINES, SHALL BE INSTALLED WITH A 10 GAUGE, BLUE COATED COPPER WIRE, INSTALLED DIRECTLY ABOVE THE PIPE. ADEQUATE WIRE SHALL BE TERMINATED INSIDE VALVE BOXES FOR CONNECTION TO LINE DETECTION EQUIPMENT.

LEGEND


CHAIN LINK FENCE	CIPF	CAPPED IRON PIN FOUND
DOWN GUY	CIPS	CAPPED IRON PIN SET
FIRE HYDRANT	CM	CONCRETE MONUMENT
GAS LINE	CMP	CORRIGATED METAL PIPE
GAS VALVE	CP	CONTROL POINT SET
LIGHT POLE	CS	COTTON SPINDLE FOUND
OVERHEAD ELECTRIC	(O)	DEED
POWER POLE	DI	DUCTILE IRON PIPE
SANITARY SEWER LINE	ICV	IRRIGATION CONTROL VALVE
SANITARY SEWER MANHOLE	(M)	MEASURED
STORM MANHOLE	MBL	MINIMUM BUILDING LINE
STORM SEWER	NCF	NAIL AND CAP FOUND
STREET SIGN	NWF	NAIL AND WASHER FOUND
TELEPHONE MANHOLE	NWS	NAIL AND WASHER SET
TELEPHONE MONUMENT	RB	REBAR FOUND
TELEPHONE PEDESTAL	RCP	REINFORCED CONCRETE PIPE
TREELINE	RRS	RAILROAD SPIKE
WATER LINE		
WATER METER		
WATER VALVE		

CONTROL:

BM: N:1748006.49
E:2175532.71
Z:684.98

CP#1: N:1747952.67
E:2175927.95
Z:693.30

CP#2: N:1747957.15
E:2175047.90
Z:683.53

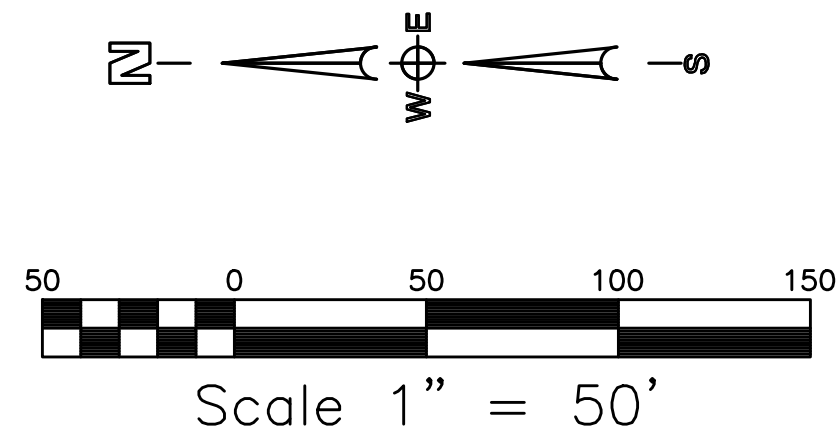


REVISIONS	Rev#	Description	Date
5	..	..	..
4	..	..	..
3	..	..	..
2	..	..	..
1	..	..	..

TWO OAKS DEVELOPMENT
DAVIS PRESERVE - PHASE 1
LIMESTONE COUNTY
SECTION 11, TOWNSHIP 3 SOUTH, RANGE 3 WEST
LIMESTONE COUNTY, ALABAMA

WATER DISTRIBUTION PLAN

Date: 12/23/2022
Drawn By: GGL
Approved By: NLT
Scale: 1"=50'

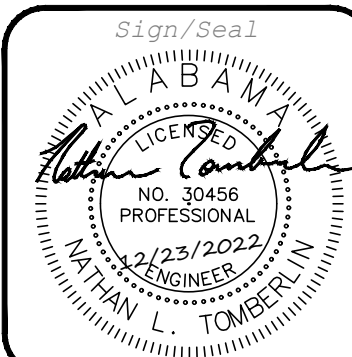


Job Number:

678-22


Sheet Number:

C6.0

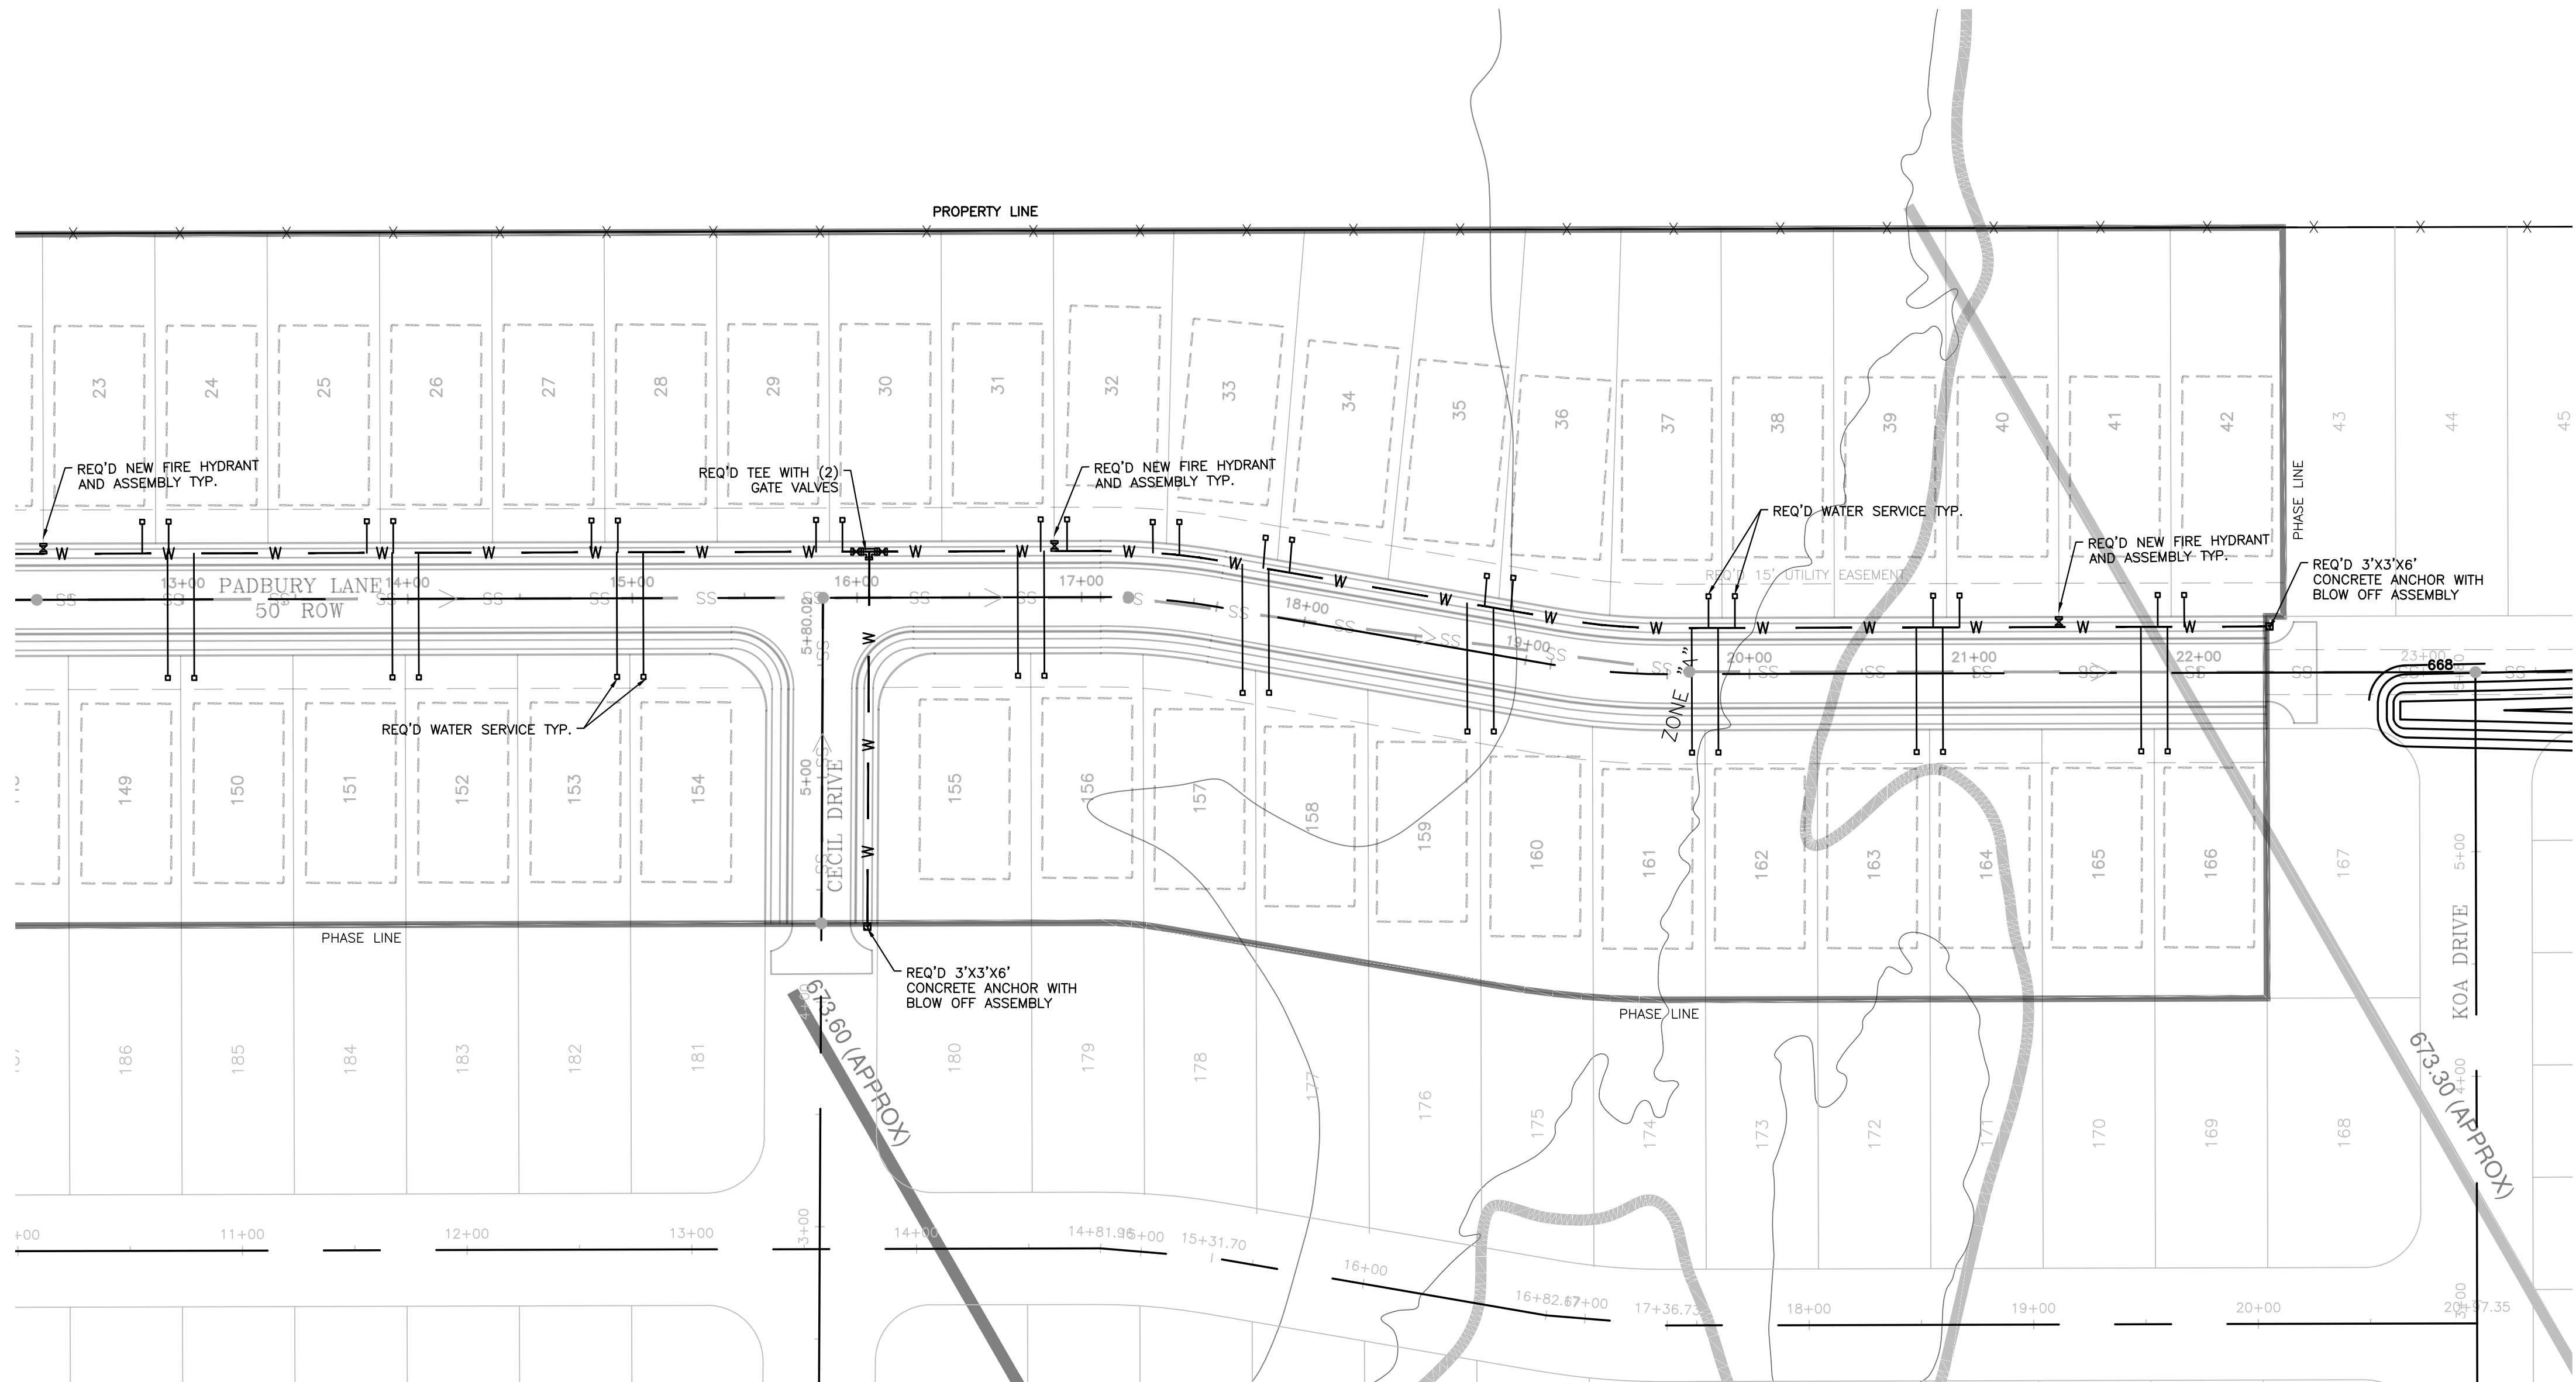

NOTE
EXISTING UTILITIES ARE SHOWN AS APPROXIMATE LOCATIONS AND SHOULD BE FIELD VERIFIED.

CONTROL:
BM: N:1748006.49
E:2175532.71
Z:684.98
CP#1: N:1747952.67
E:2175927.95
Z:693.30
CP#2: N:1747957.15
E:2175047.90
Z:683.53

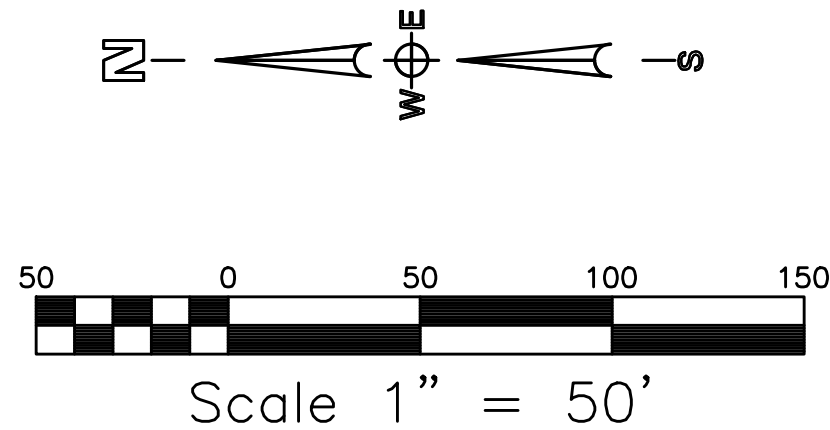

PUGH WRIGHT
MCANALLY
CIVIL ENGINEERS


310 8th AVENUE NE -- PO BOX 2419 -- DECATUR, AL -- (256) 353-9837
www.pughwrightmcanally.com

REVISIONS		Date
5	..	..
4	..	..
3	..	..
2	..	..
1	..	..
Rev#	Description	

TWO OAKS DEVELOPMENT
DAVIS PRESERVE - PHASE 1
LIMESTONE COUNTY
SECTION 11, TOWNSHIP 3 SOUTH, RANGE 3 WEST
LIMESTONE COUNTY, ALABAMA


WATER DISTRIBUTION PLAN

Date: 12/23/2022
Drawn By: GGL
Approved By: NLT
Scale: 1"=50'

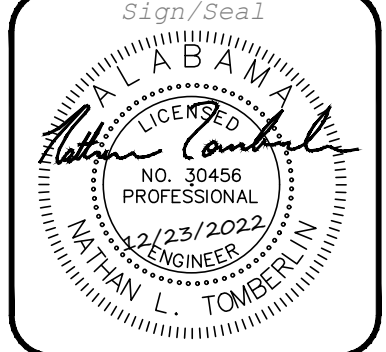

Job Number:
678-22


Sheet Number:
C6.1

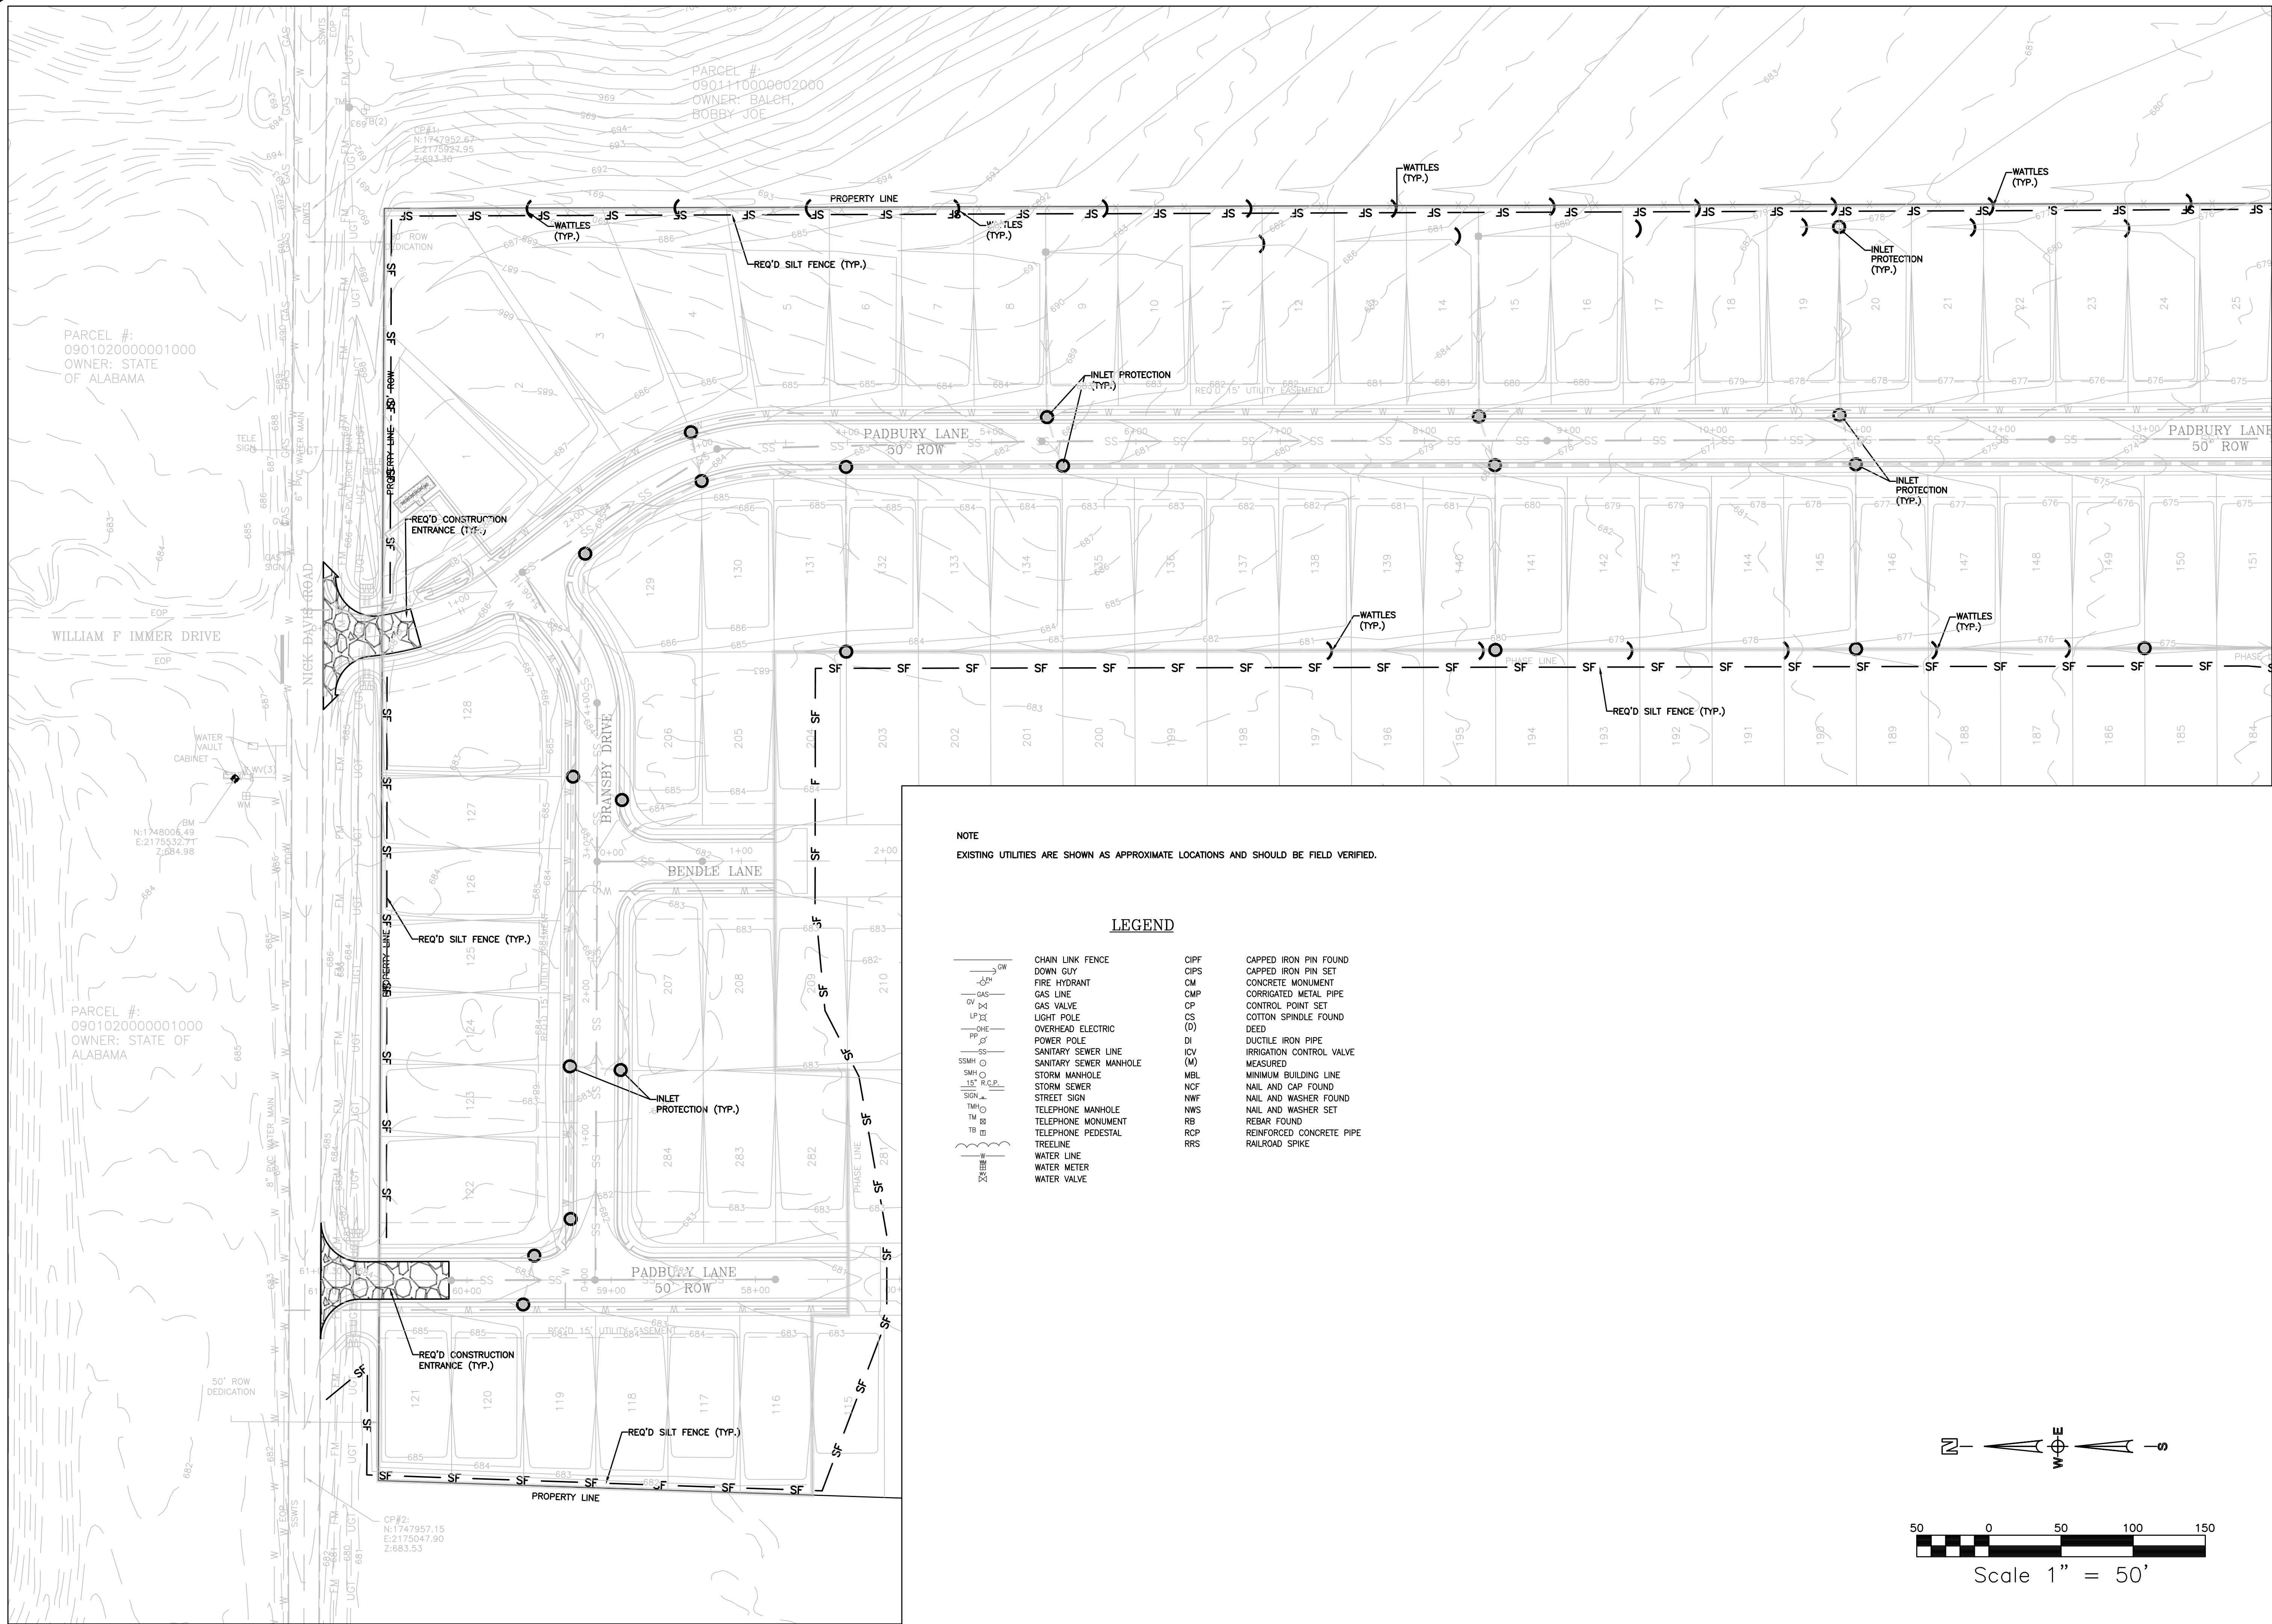

NOTE
EXISTING UTILITIES ARE SHOWN AS APPROXIMATE LOCATIONS AND SHOULD BE FIELD VERIFIED.

LEGEND

- | | | |
|------------------------|------|--------------------------|
| CHAIN LINK FENCE | CIPF | CAPPED IRON PIN FOUND |
| DOWN GUY | CIPS | CAPPED IRON PIN SET |
| FIRE HYDRANT | CM | CONCRETE MONUMENT |
| GAS LINE | CMP | CORRUGATED METAL PIPE |
| GAS VALVE | CP | CONTROL POINT SET |
| LIGHT POLE | CS | COTTON SPINDLE FOUND |
| OVERHEAD ELECTRIC | (D) | DEED |
| POWER POLE | DI | DUCTILE IRON PIPE |
| SANITARY SEWER LINE | ICV | IRRIGATION CONTROL VALVE |
| SANITARY SEWER MANHOLE | (M) | MEASURED |
| STORM MANHOLE | MBL | MINIMUM BUILDING LINE |
| STORM SEWER | NCF | NAIL AND CAP FOUND |
| STREET SIGN | NWF | NAIL AND WASHER FOUND |
| TELEPHONE MANHOLE | NWS | NAIL AND WASHER SET |
| TELEPHONE MONUMENT | RB | REBAR FOUND |
| TELEPHONE PEDESTAL | RCP | REINFORCED CONCRETE PIPE |
| TREELINE | RRS | RAILROAD SPIKE |
| WATER LINE | | |
| WATER METER | | |
| WATER VALVE | | |

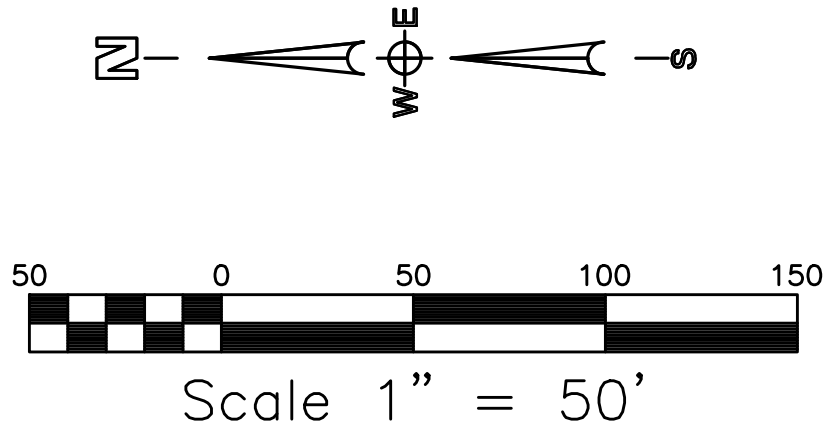

PUGH WRIGHT
MCANALLY
CIVIL ENGINEERS

310 8th AVENUE NE -- PO BOX 2419 -- DECATUR, AL -- (256) 353-3837
www.pughwrightmcanally.com

REV#	Description	Date
5	..	..
4	..	..
3	..	..
2	..	..
1	..	..

TWO OAKS DEVELOPMENT
DAVIS PRESERVE - PHASE 1
LIMESTONE COUNTY
SECTION 11, TOWNSHIP 3 SOUTH, RANGE 3 WEST
LIMESTONE COUNTY, ALABAMA



EROSION CONTROL PLAN

Date: 12/23/2022
Drawn By: GGL
Approved By: NLT
Scale: 1"=50'




Job Number:
678-22

Sheet Number:
C7.0

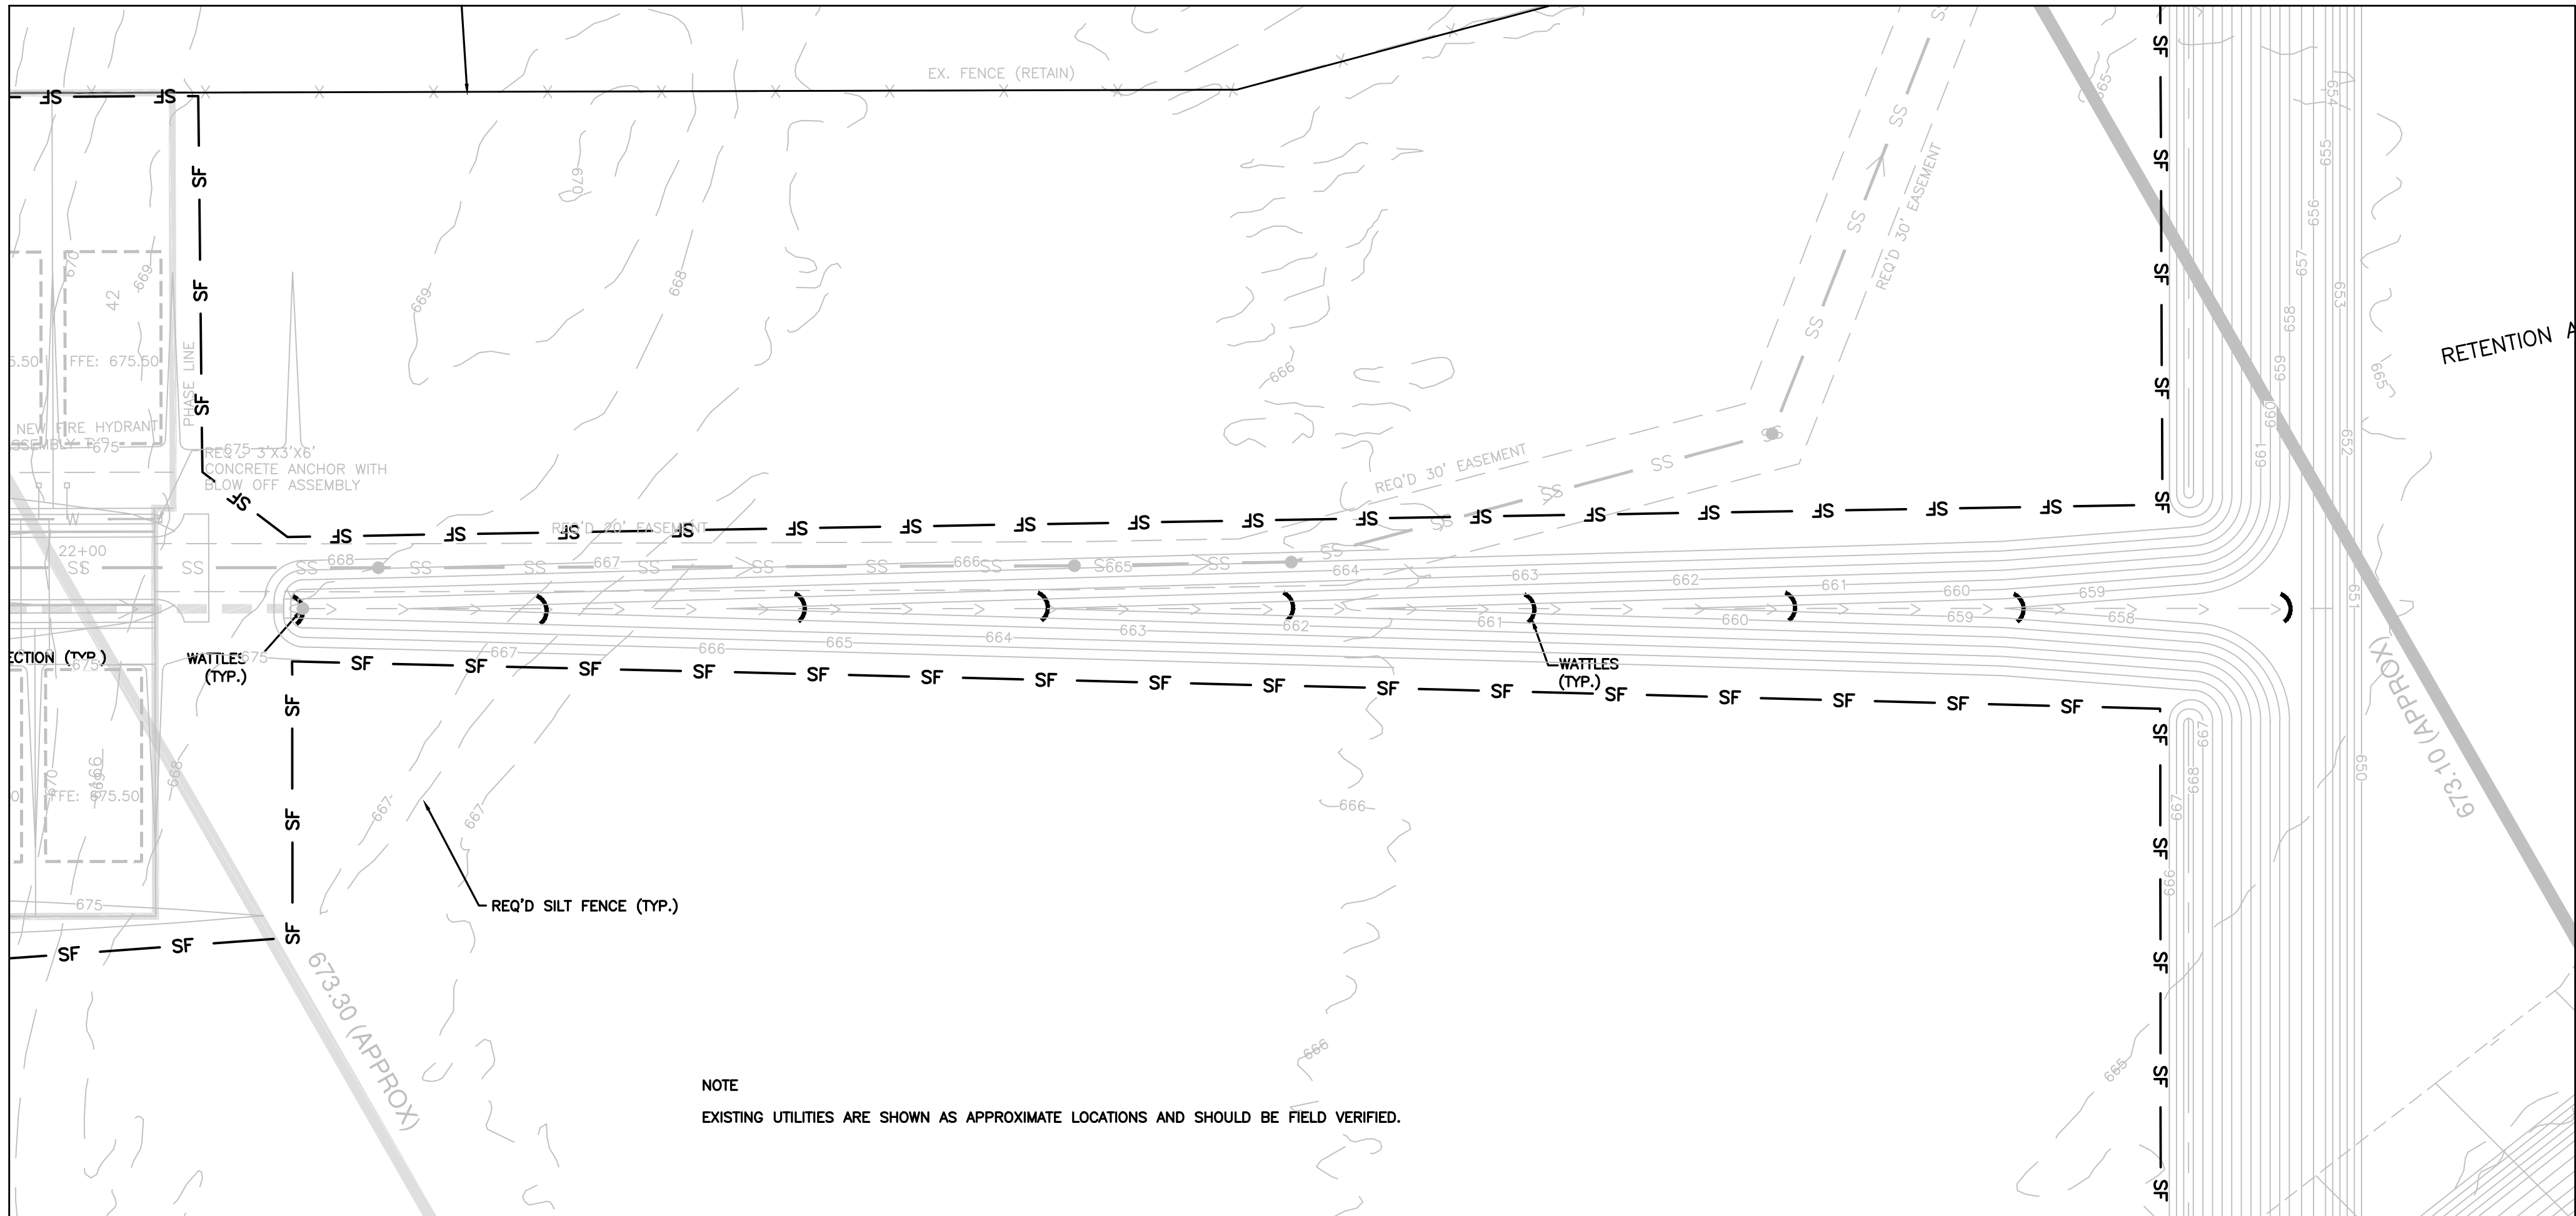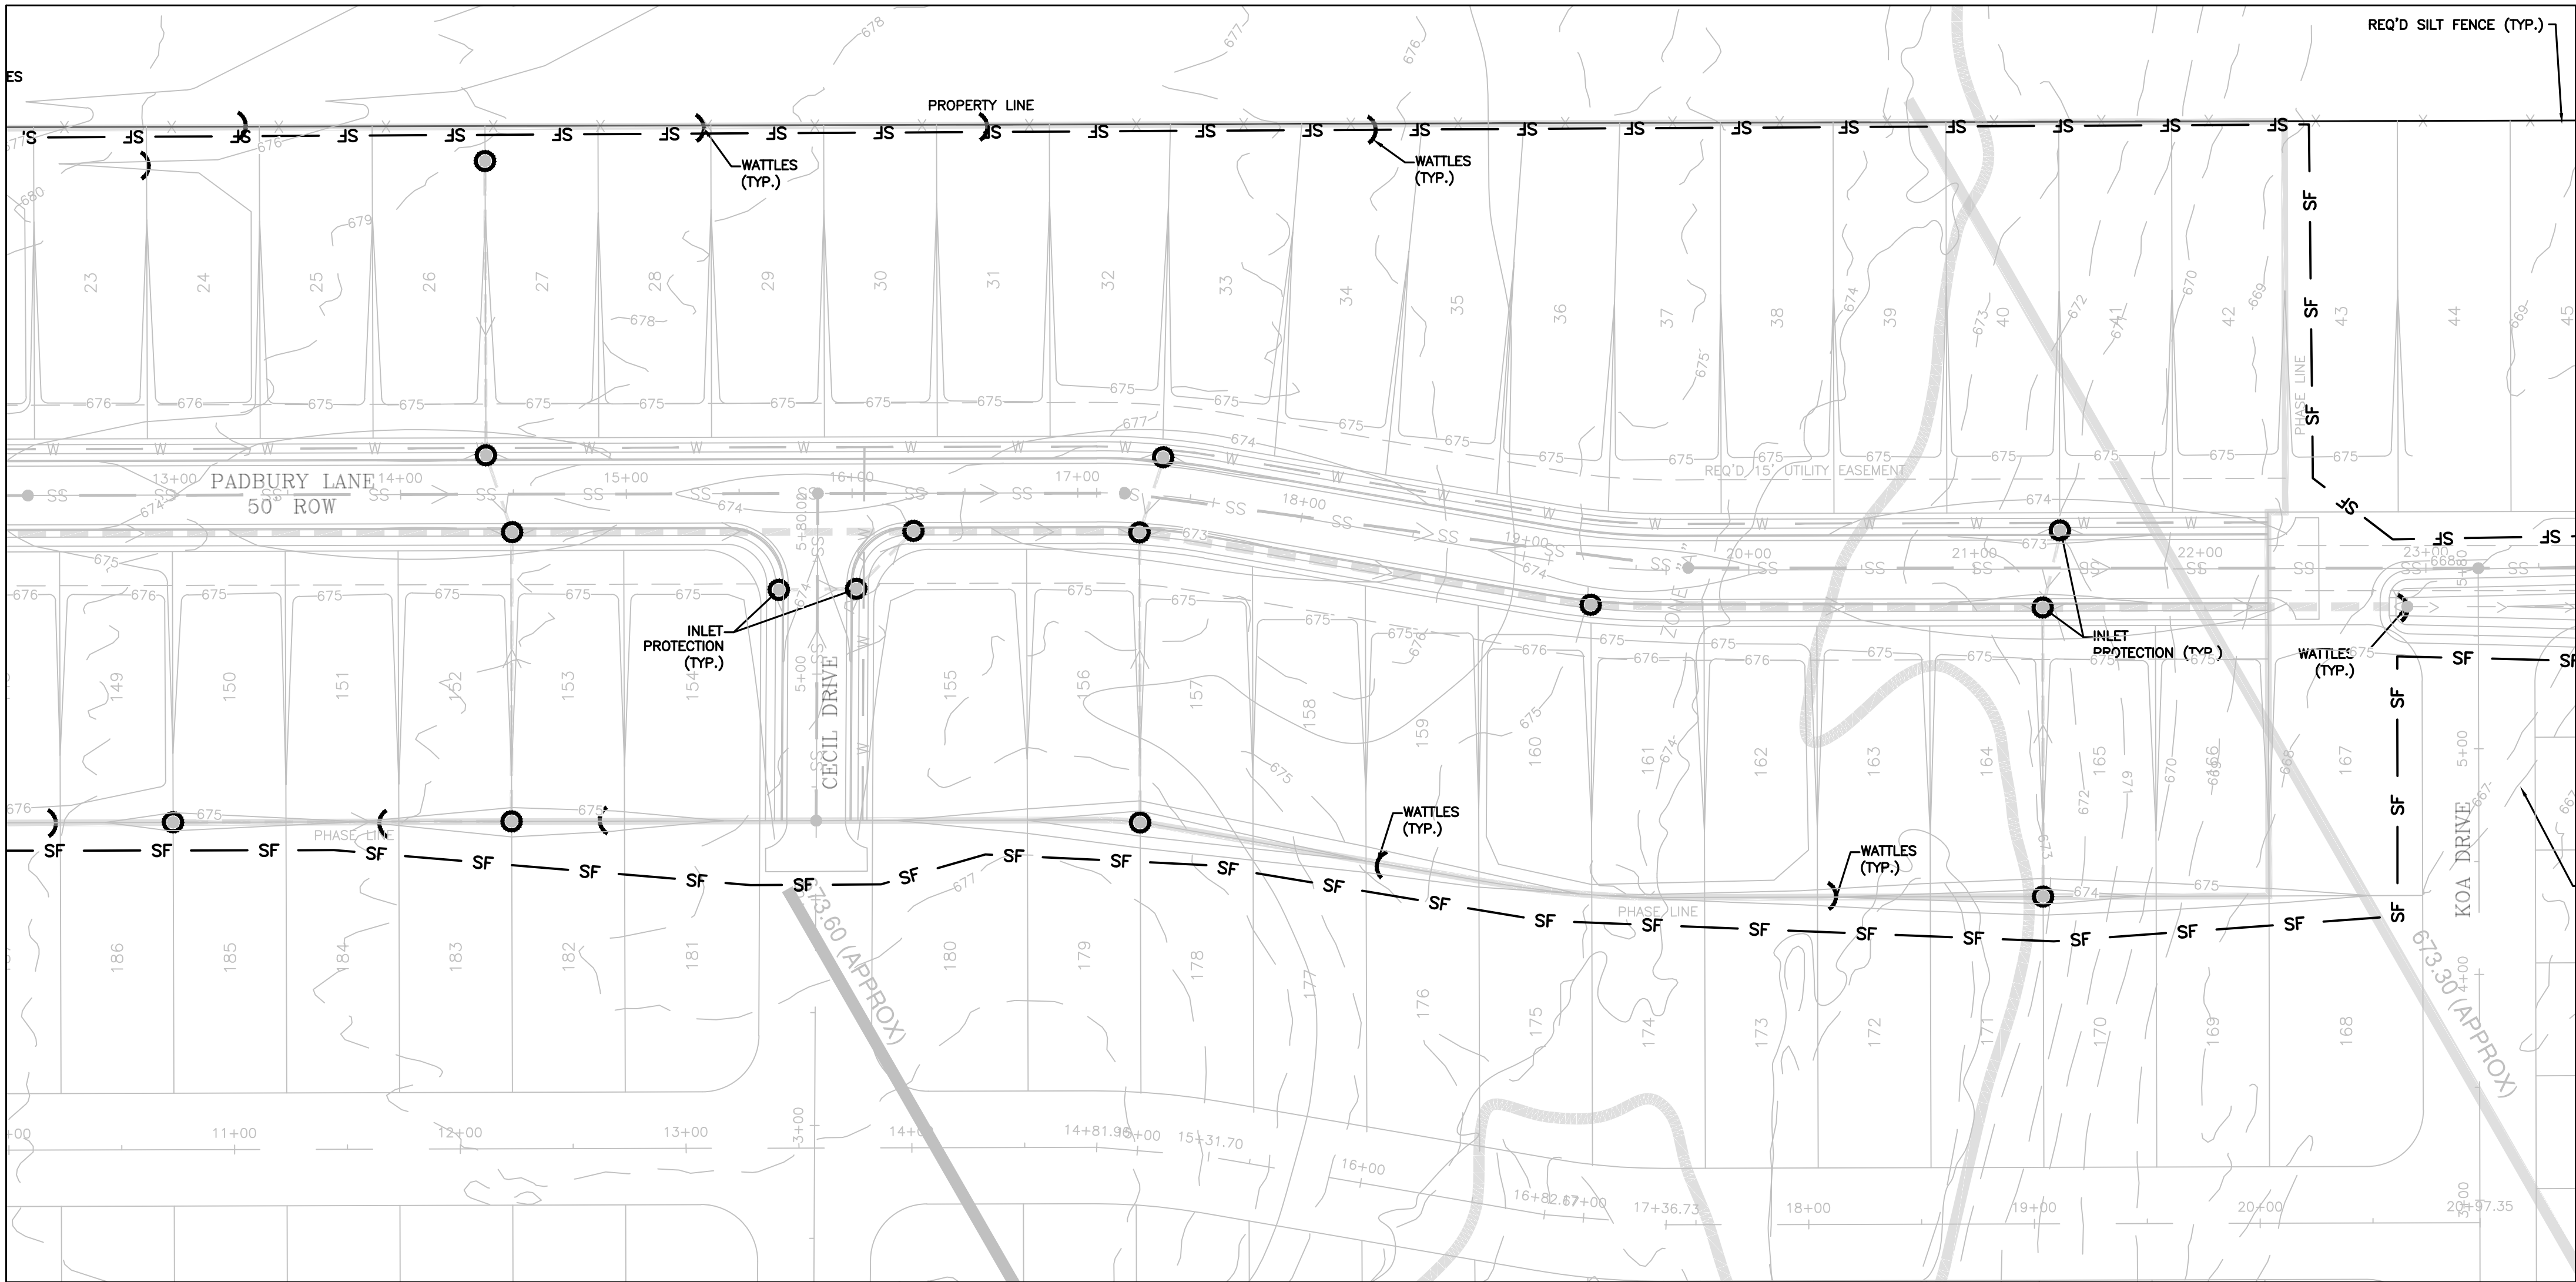


NOTE
EXISTING UTILITIES ARE SHOWN AS APPROXIMATE LOCATIONS AND SHOULD BE FIELD VERIFIED.

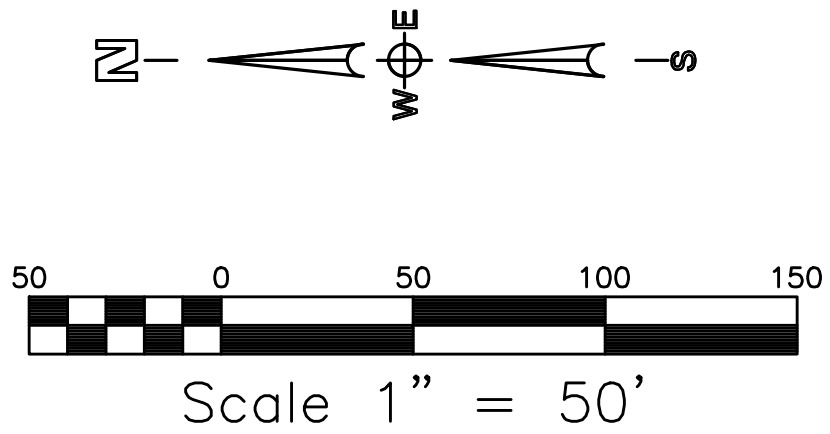

REVISIONS		Date
5	..	..
4	..	..
3	..	..
2	..	..
1	..	..
Rev#	Description	



TWO OAKS DEVELOPMENT
DAVIS PRESERVE - PHASE 1
LIMESTONE COUNTY
SECTION 11, TOWNSHIP 3 SOUTH, RANGE 3 WEST
LIMESTONE COUNTY, ALABAMA
EROSION CONTROL PLAN


Date: 12/23/2022
Drawn By: GGL
Approved By: NLT
Scale: 1"=50'

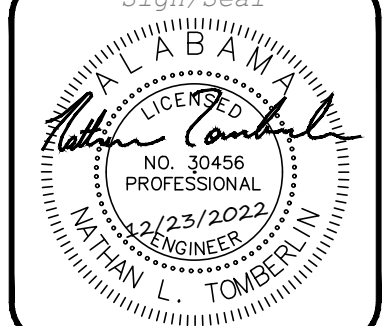

Job Number:
678-22

Sheet Number:
C7.1

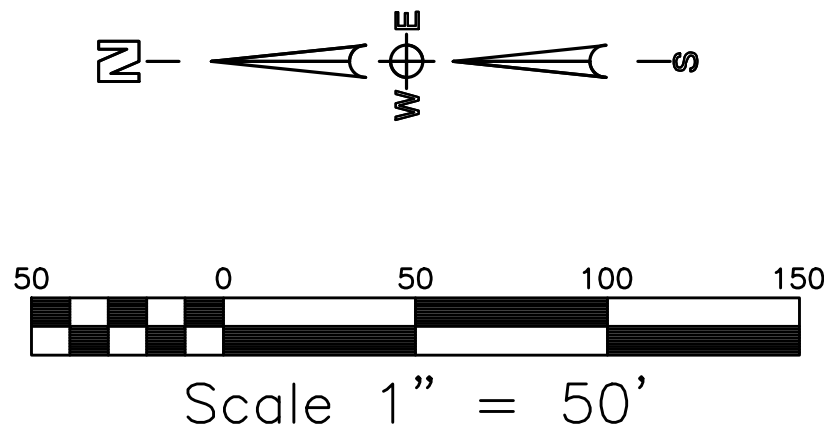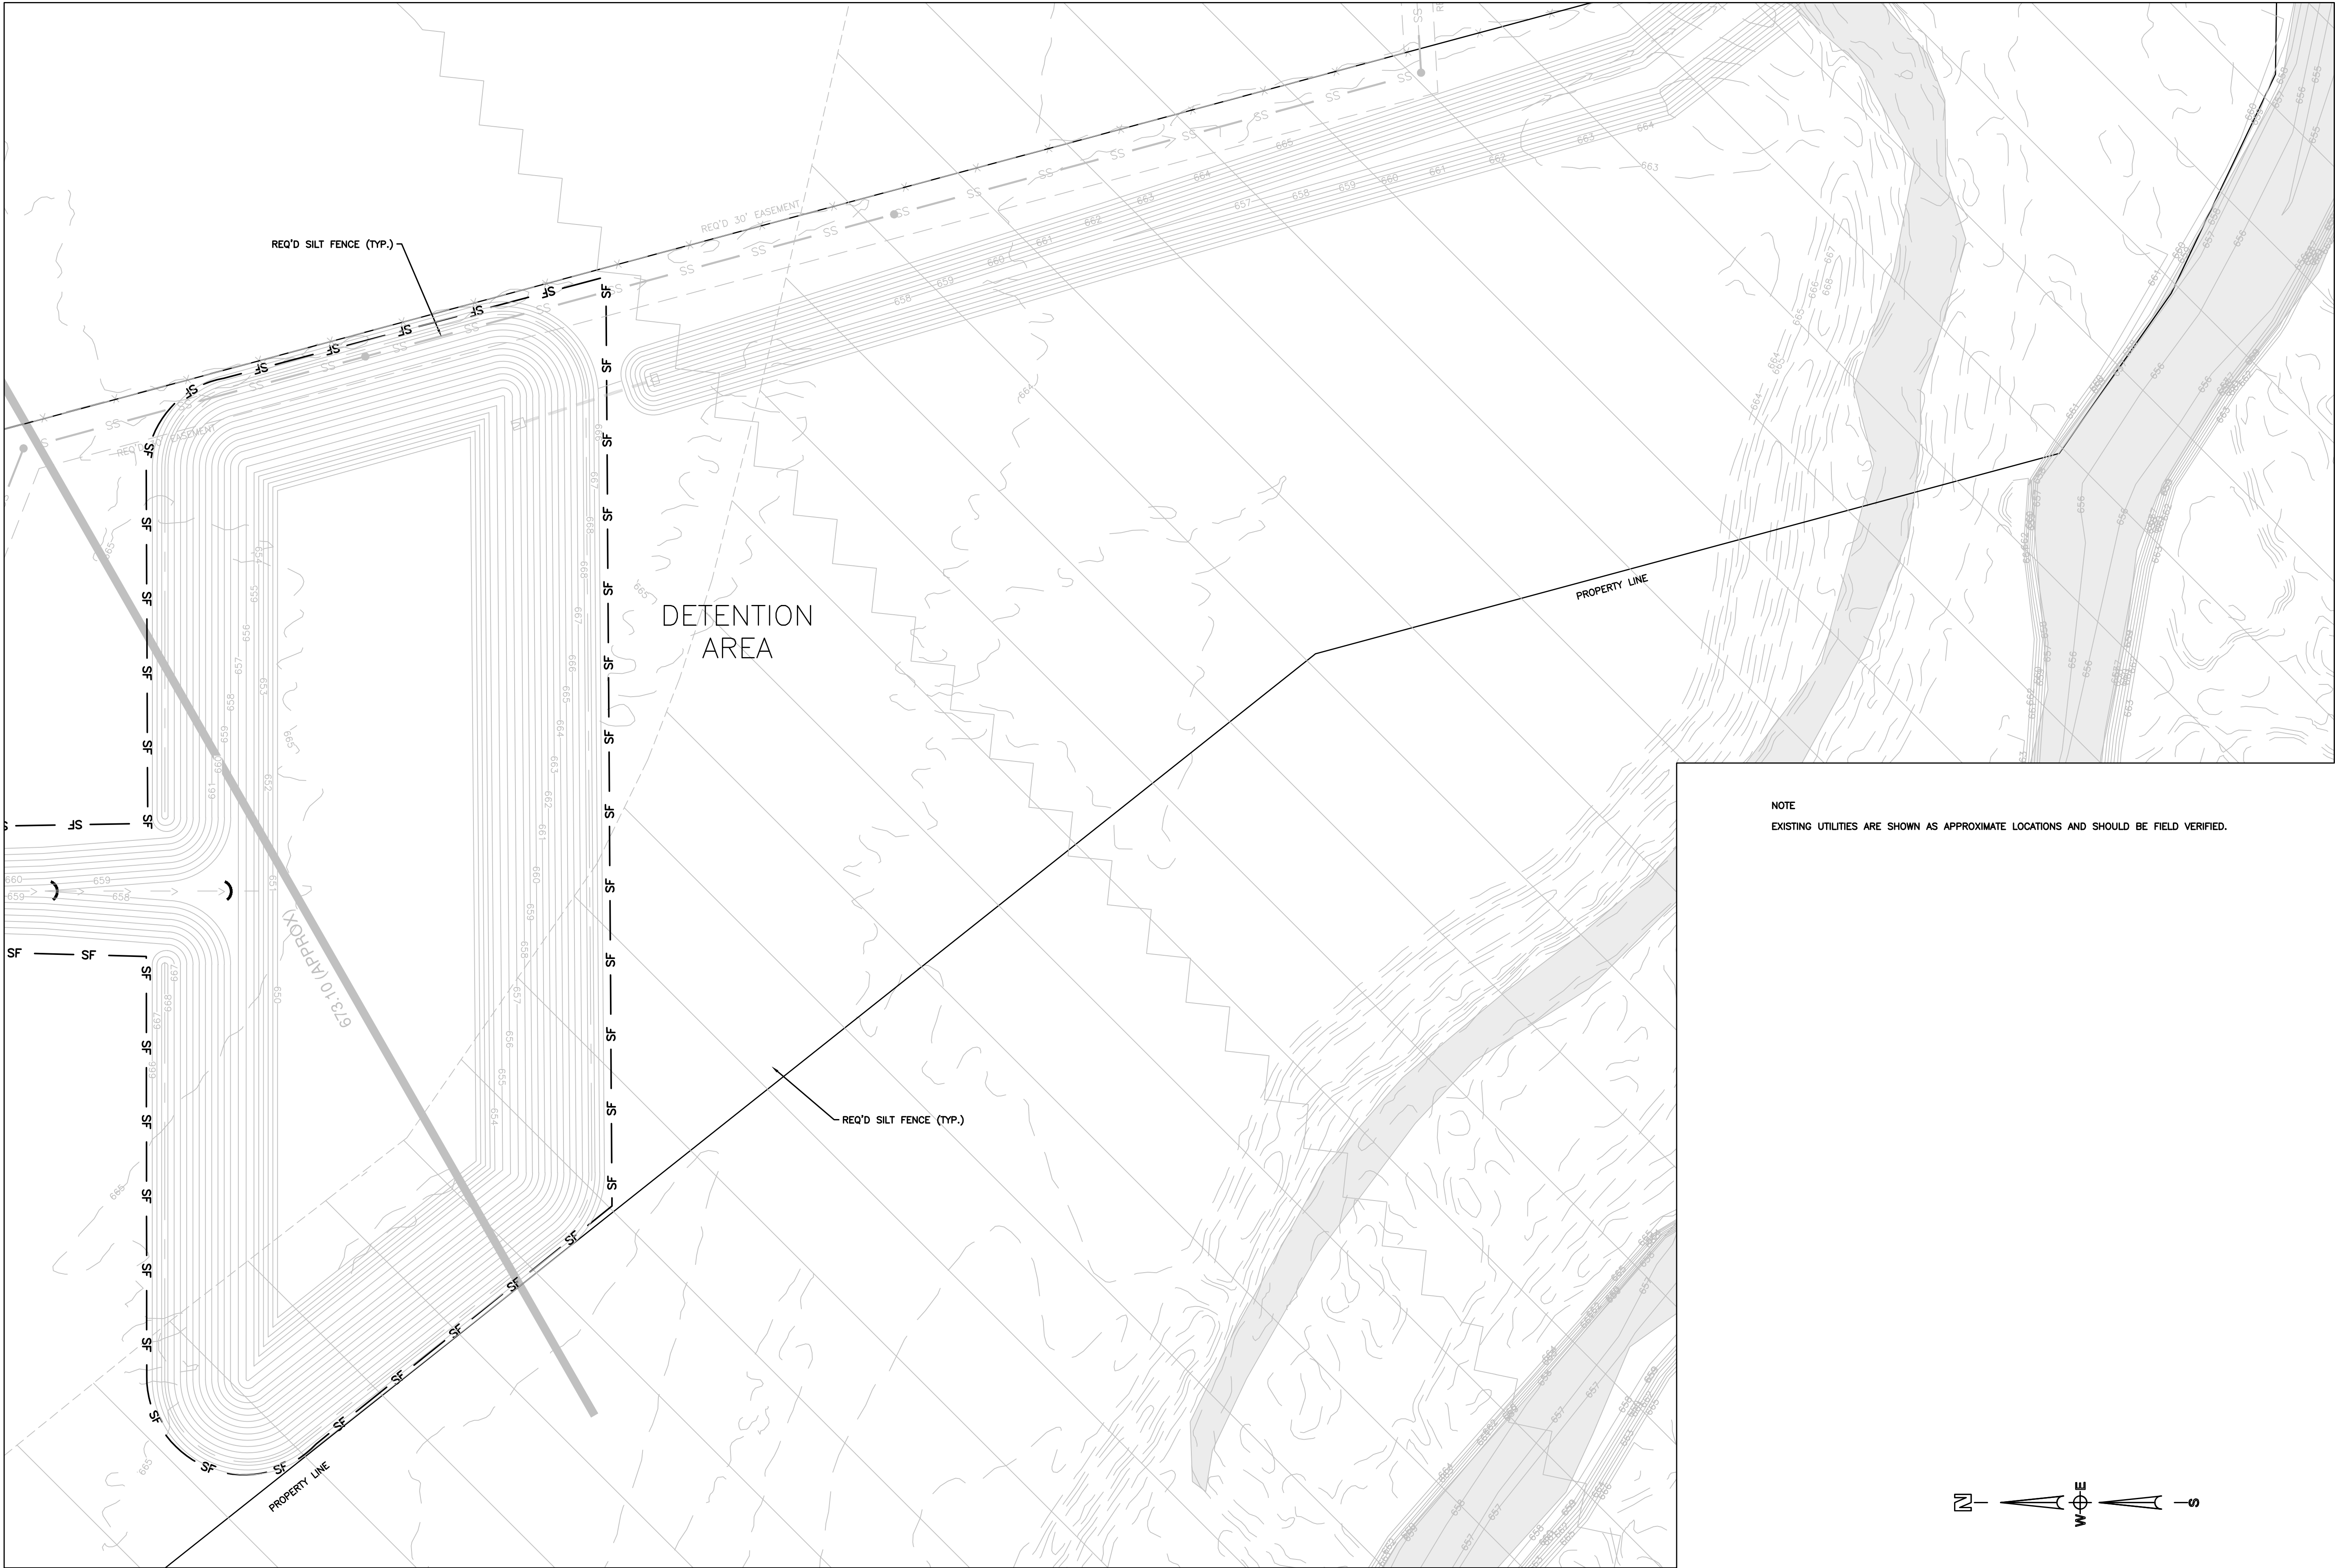

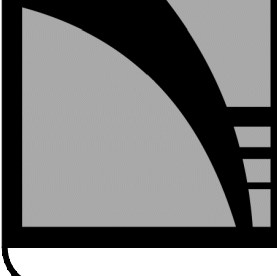

PUGH WRIGHT

MCANALLY

CIVIL ENGINEERS

310 8th AVENUE NE -- PO BOX 2419 -- DECATUR, AL -- (256) 353-3837

Pugh Wright McAnally, Inc.


www.pughwrightmcanally.com

REVISIONS				
Rev#	Description	Rev#	Description	Date
5	..	..	..	..
4	..	..	..	..
3	..	..	..	..
2	..	..	..	..
1	..	..	..	..

TWO OAKS DEVELOPMENT
DAVIS PRESERVE - PHASE 1
LIMESTONE COUNTY
SECTION 11, TOWNSHIP 3 SOUTH, RANGE 3 WEST
LIMESTONE COUNTY, ALABAMA

EROSION CONTROL PLAN

Date: 12/23/2022
Drawn By: GGL
Approved By: NLT
Scale: 1"=50'

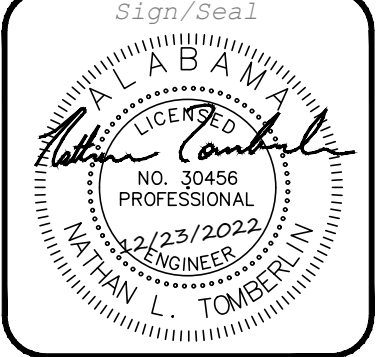


Job Number:
678-22

Sheet Number:
C7.2





EROSION CONTROL PLAN (ECP) NOTES

- THIS ECP PLAN IS INTENDED FOR THE PURPOSE OF PREVENTING SOIL FROM LEAVING THE SITE. THIS PLAN IS A MINIMUM THAT MUST BE IN PLACE BEFORE ANY CONSTRUCTION BEGINS.
- FULL IMPLEMENTATION AND CONTINUED MAINTENANCE OF EFFECTIVE STRUCTURAL AND NON-STRUCTURAL COMPONENTS ARE REQUIRED TO BE DONE ON A WEEKLY BASIS BY THE CONTRACTOR. CONTRACTOR SHALL PROVIDE A RAIN GAGE ON SITE AND SHALL RECORD DAILY RAINFALL TOTALS.
- ALABAMA DEPARTMENT OF ENVIRONMENTAL MANAGEMENT (ADEM) MAY DIRECT THE CONTRACTOR AT ANY TIME TO ADD OR TAKE AWAY FROM THIS DESIGNED ECP. THIS SHALL BE DONE AT NO ADDITIONAL COST TO THE OWNER.
- ANY CONSTRUCTION IN PROXIMITY OF ANY STATE WATERS, (STREAMS, CREEKS, RIVERS OR LAKES) REQUIRE PRECONSTRUCTION WATER SAMPLES TO ENSURE TURBIDITY OF THOSE WATERS DURING CONSTRUCTION ARE NOT ELEVATED MORE THAN A 50 NTU CHANGE ABOVE BACKGROUND (UPSTREAM TO DOWNSTREAM) OR CANNOT CAUSE A TURBIDITY CHANGE WHICH RESULTS IN "SUBSTANTIAL VISIBLE CONTRAST" WITH BACKGROUND CONDITIONS, OR CANNOT IMPACT BENEFICIAL USE OF STATE WATERS.
- CONSTRUCTION IS DEFINED AS ANY LAND DISTURBANCE OR DISCHARGE OF POLLUTANTS ASSOCIATED WITH, OR THE RESULTS OF BUILDING, EXCAVATION, LAND CLEARING, GRUBBING, PLACEMENT OR FILL, GRADING, BLASTING, RECLAMATION, AREAS IN WHICH CONSTRUCTION MATERIALS ARE STORED IN ASSOCIATION WITH A LAND DISTURBANCE OR HANDLED ABOVE GROUND, AND OTHER ASSOCIATED AREAS INCLUDING, BUT NOT LIMITED TO CONSTRUCTION SITE VEHICLE PARKING, EQUIPMENT OR SUPPLY AREAS, MATERIAL STOCKPILES, TEMPORARY OFFICE AREAS AND ACCESS ROADS.
- ANY UPSET CONDITIONS OF A NON-STRUCTURAL COMPONENT OF THE ECP SHALL BE REPAIRED WITHIN 7 CALENDAR DAYS OF VERBAL NOTIFICATION TO THE CONTRACTOR. ANY UPSET CONDITION OF A STRUCTURAL COMPONENT SHALL BE REPAIRED WITHIN 15 CALENDAR DAYS OF VERBAL NOTIFICATION TO THE CONTRACTOR. ALL VERBAL NOTIFICATIONS WILL BE PROVIDED IN WRITING WITHIN 5 BUSINESS DAYS TO THE CONTRACTOR.
- AT ANY POINT DURING CONSTRUCTION OF THIS PROJECT STOCKPILES, BORROW AREAS, CUT SLOPES OR FILL AREAS ARE NOT ACTIVE FOR 13 DAYS, THESE AREAS SHALL BE SEEDED OR COVERED BY THE CONTRACTOR TO ENSURE NO EROSION OF THESE AREAS OCCUR.
- ANY NONCOMPLIANCE WITH ADEM, QCP (QUALIFIED CREDENTIALLED PROFESSIONAL), QCI (QUALIFIED CREDENTIALLED INSPECTOR), OR ANY OTHER STATE, FEDERAL, COUNTY OR CITY MUNICIPALITIES MAY CAUSE A STOP WORK SITUATION.
- ANY COST RESULTING FROM FINES OR ACTIONS NECESSITATED BY NOTICES OF VIOLATION OF THE NPDES PERMIT SHALL BE THE RESPONSIBILITY OF THE CONTRACTOR.

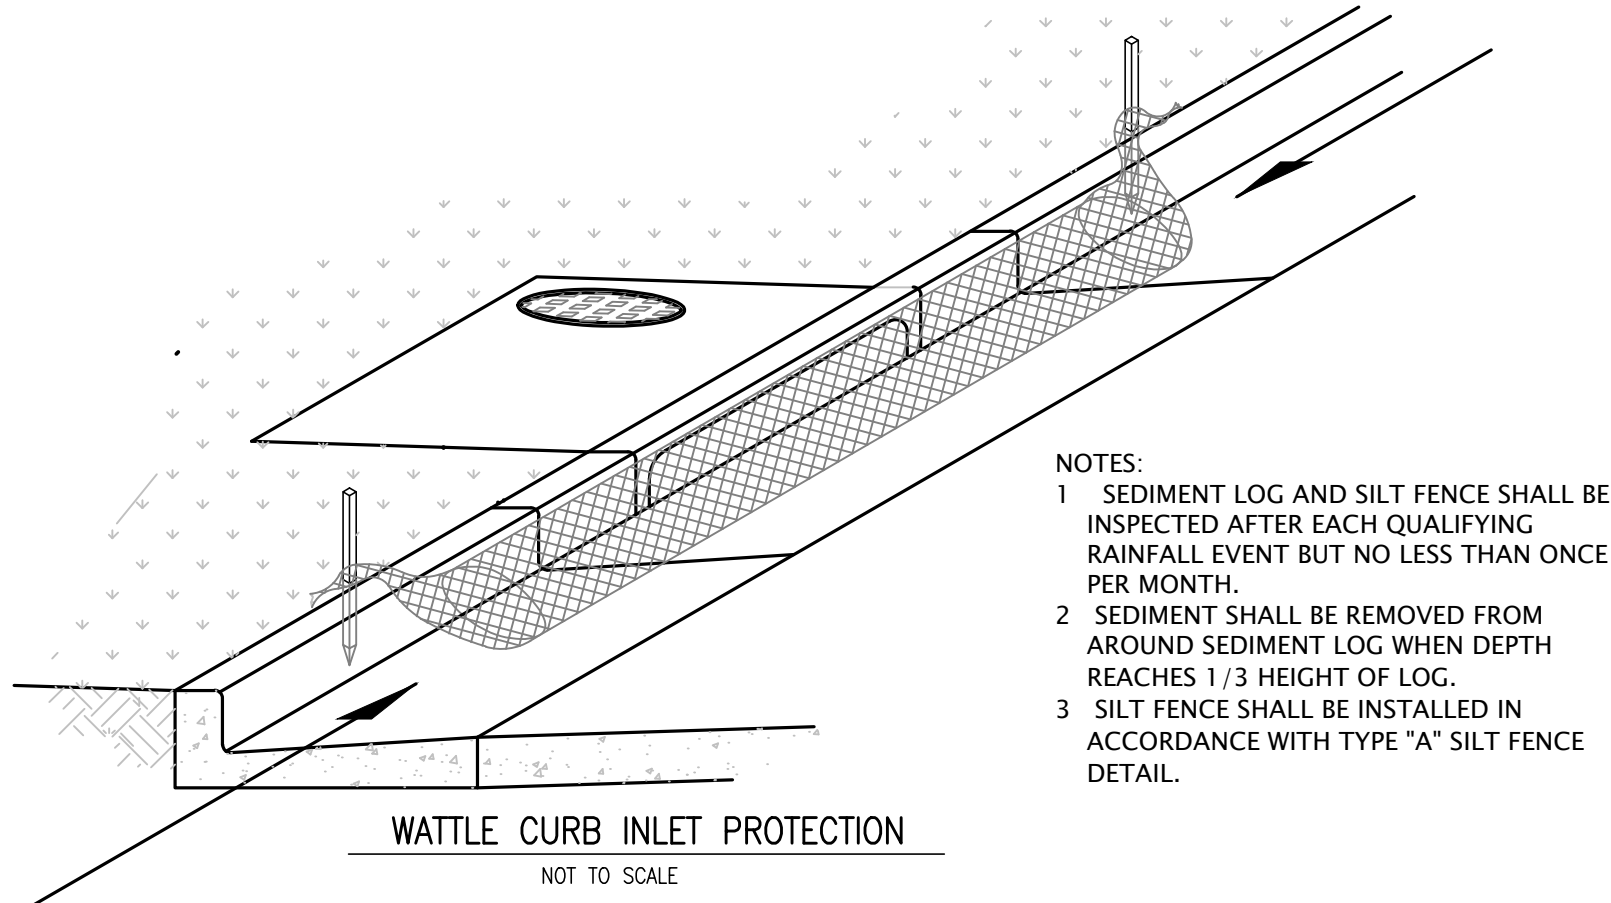



CONCRETE WASHOUT NOTES:

- LOCATE TEMPORARY WASHOUT MINIMUM OF 50 FT FROM STORM DRAIN INLET, OPEN DRAINAGE FACILITIES, AND WATERCOURSES.
- SIGN WITH "CONCRETE WASHOUT" IN MINIMUM 6" HIGH LETTER SHALL BE VISIBLY POSTED TO INFORM CONCRETE EQUIPMENT OPERATORS TO UTILIZE PROPER FACILITIES.
- PIT VOLUME SHALL BE SUFFICIENT TO CONTAIN ALL LIQUID AND CONCRETE WASTE GENERATED BY WASHOUT OPERATIONS WITH A MINIMUM OF 12" FREEBOARD (TYPICAL LENGTH AND WIDTH OF 10 FT)
- ONCE CONCRETE WASTES ARE WASHED INTO THE DESIGNATED AREA AND ALLOWED TO HARDEN, THE CONCRETE SHALL BE BROKEN UP AND REMOVED FROM SITE.
- PLASTIC LINING SHALL BE A MINIMUM OF 10MIL POLYETHYLENE SHEETING AND SHALL BE FREE OF HOLES, TEARS, OR OTHER DEFECTS THAT COMPROMISE THE IMPERMEABILITY OF THE MATERIAL. LINING SHALL BE REPAIRED OR REPLACED IF SUCH DEFECTS APPEAR.
- WASHOUT FACILITIES MUST BE CLEANED OR NEW FACILITIES MUST BE CONSTRUCTED AND READY TO USE ONCE THE WASHOUT IS 75% FULL.

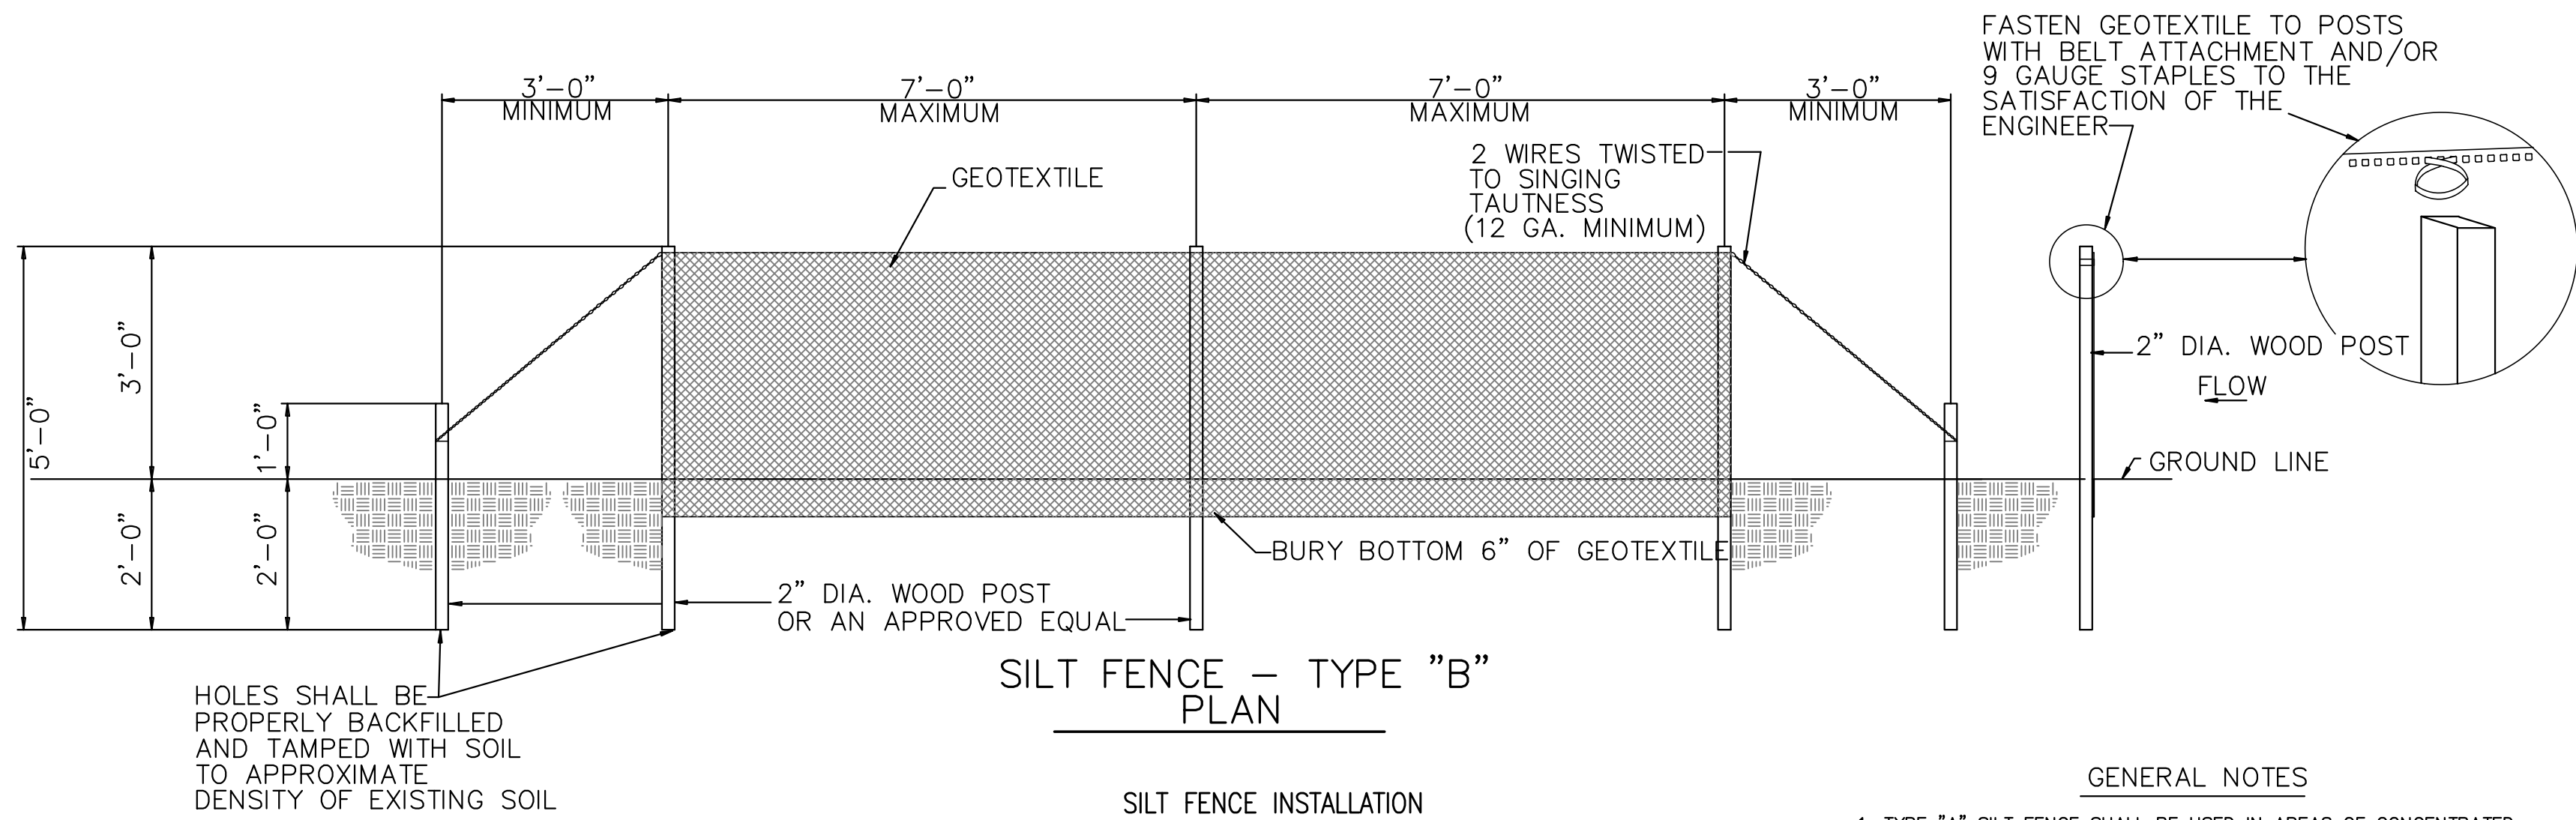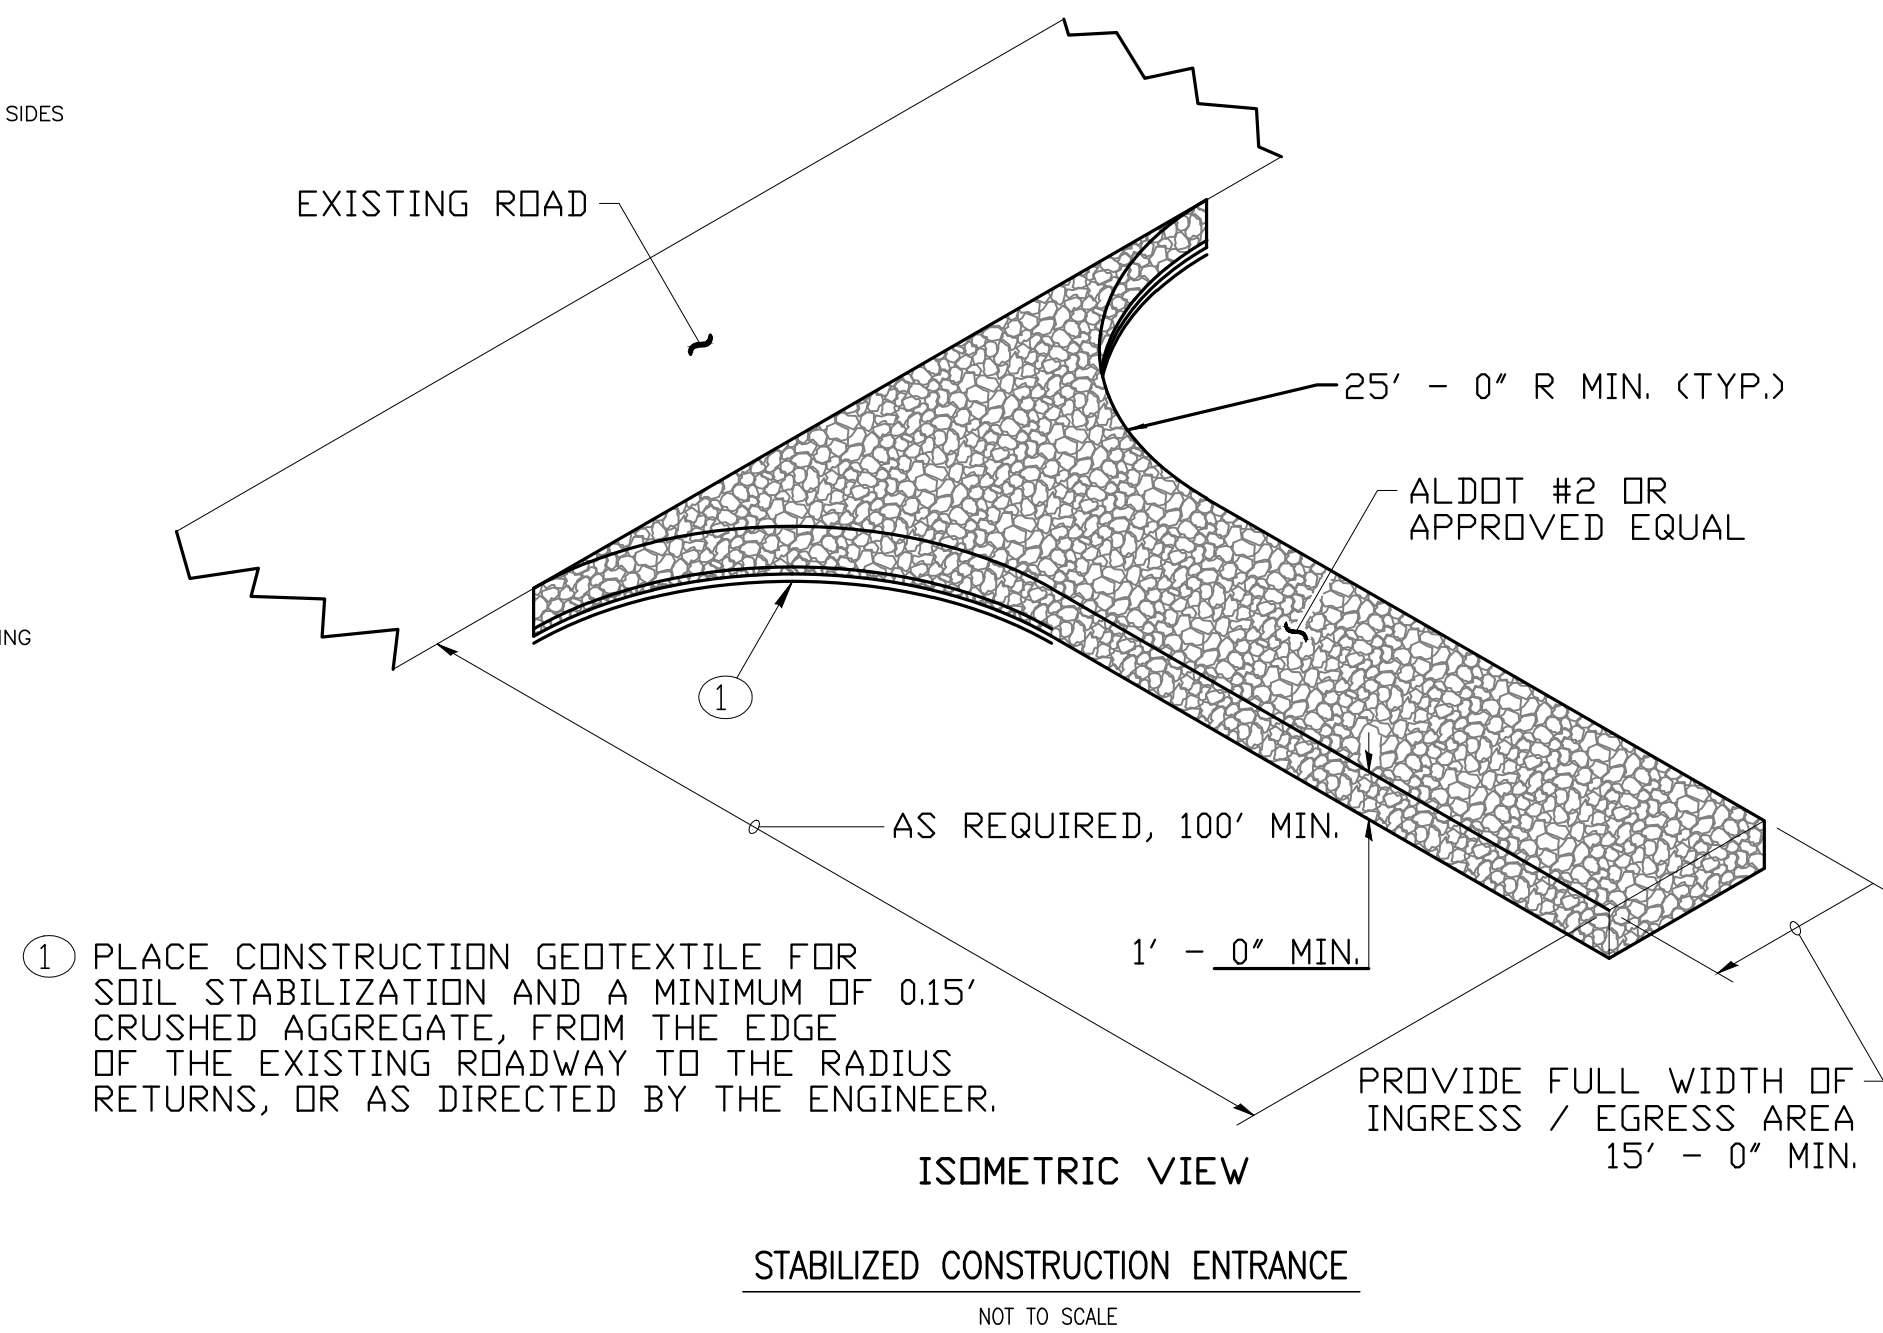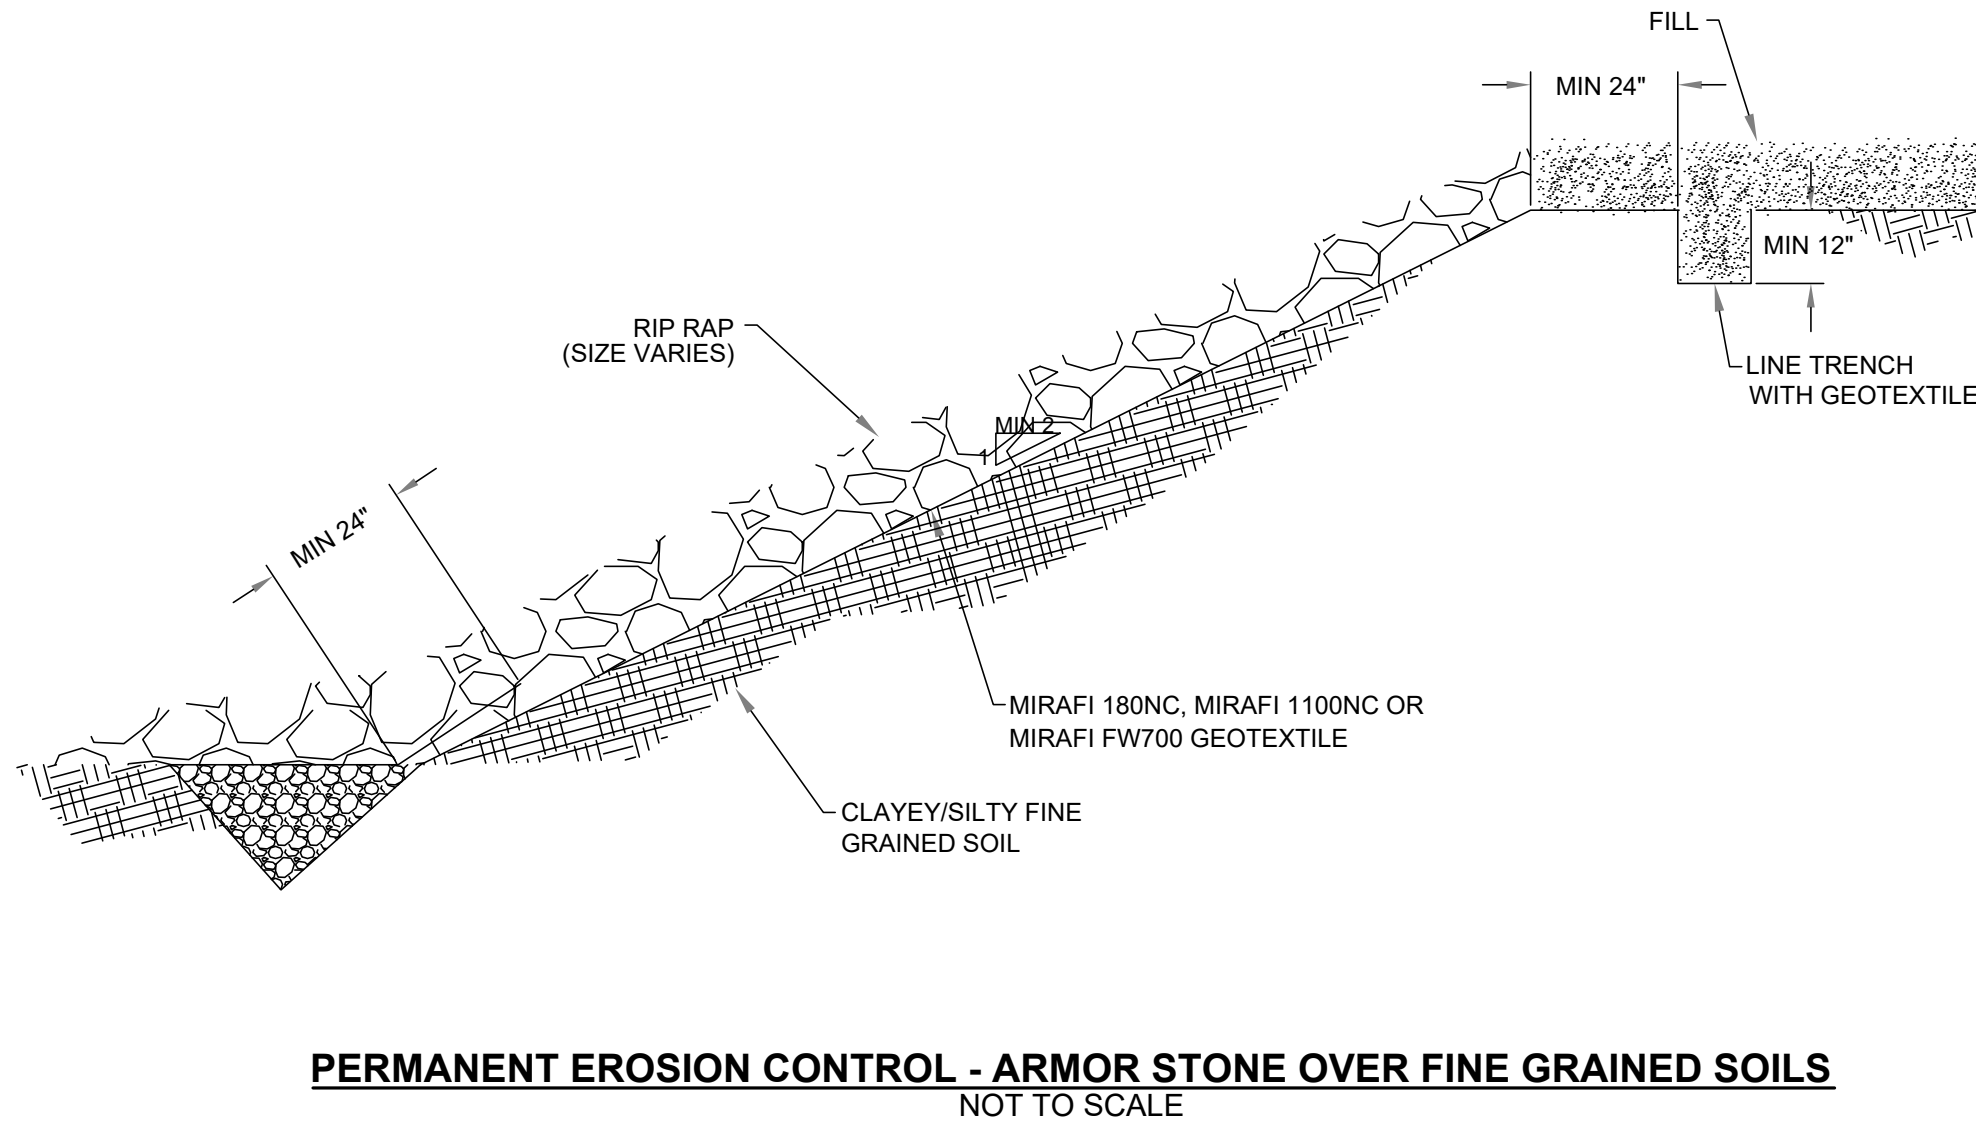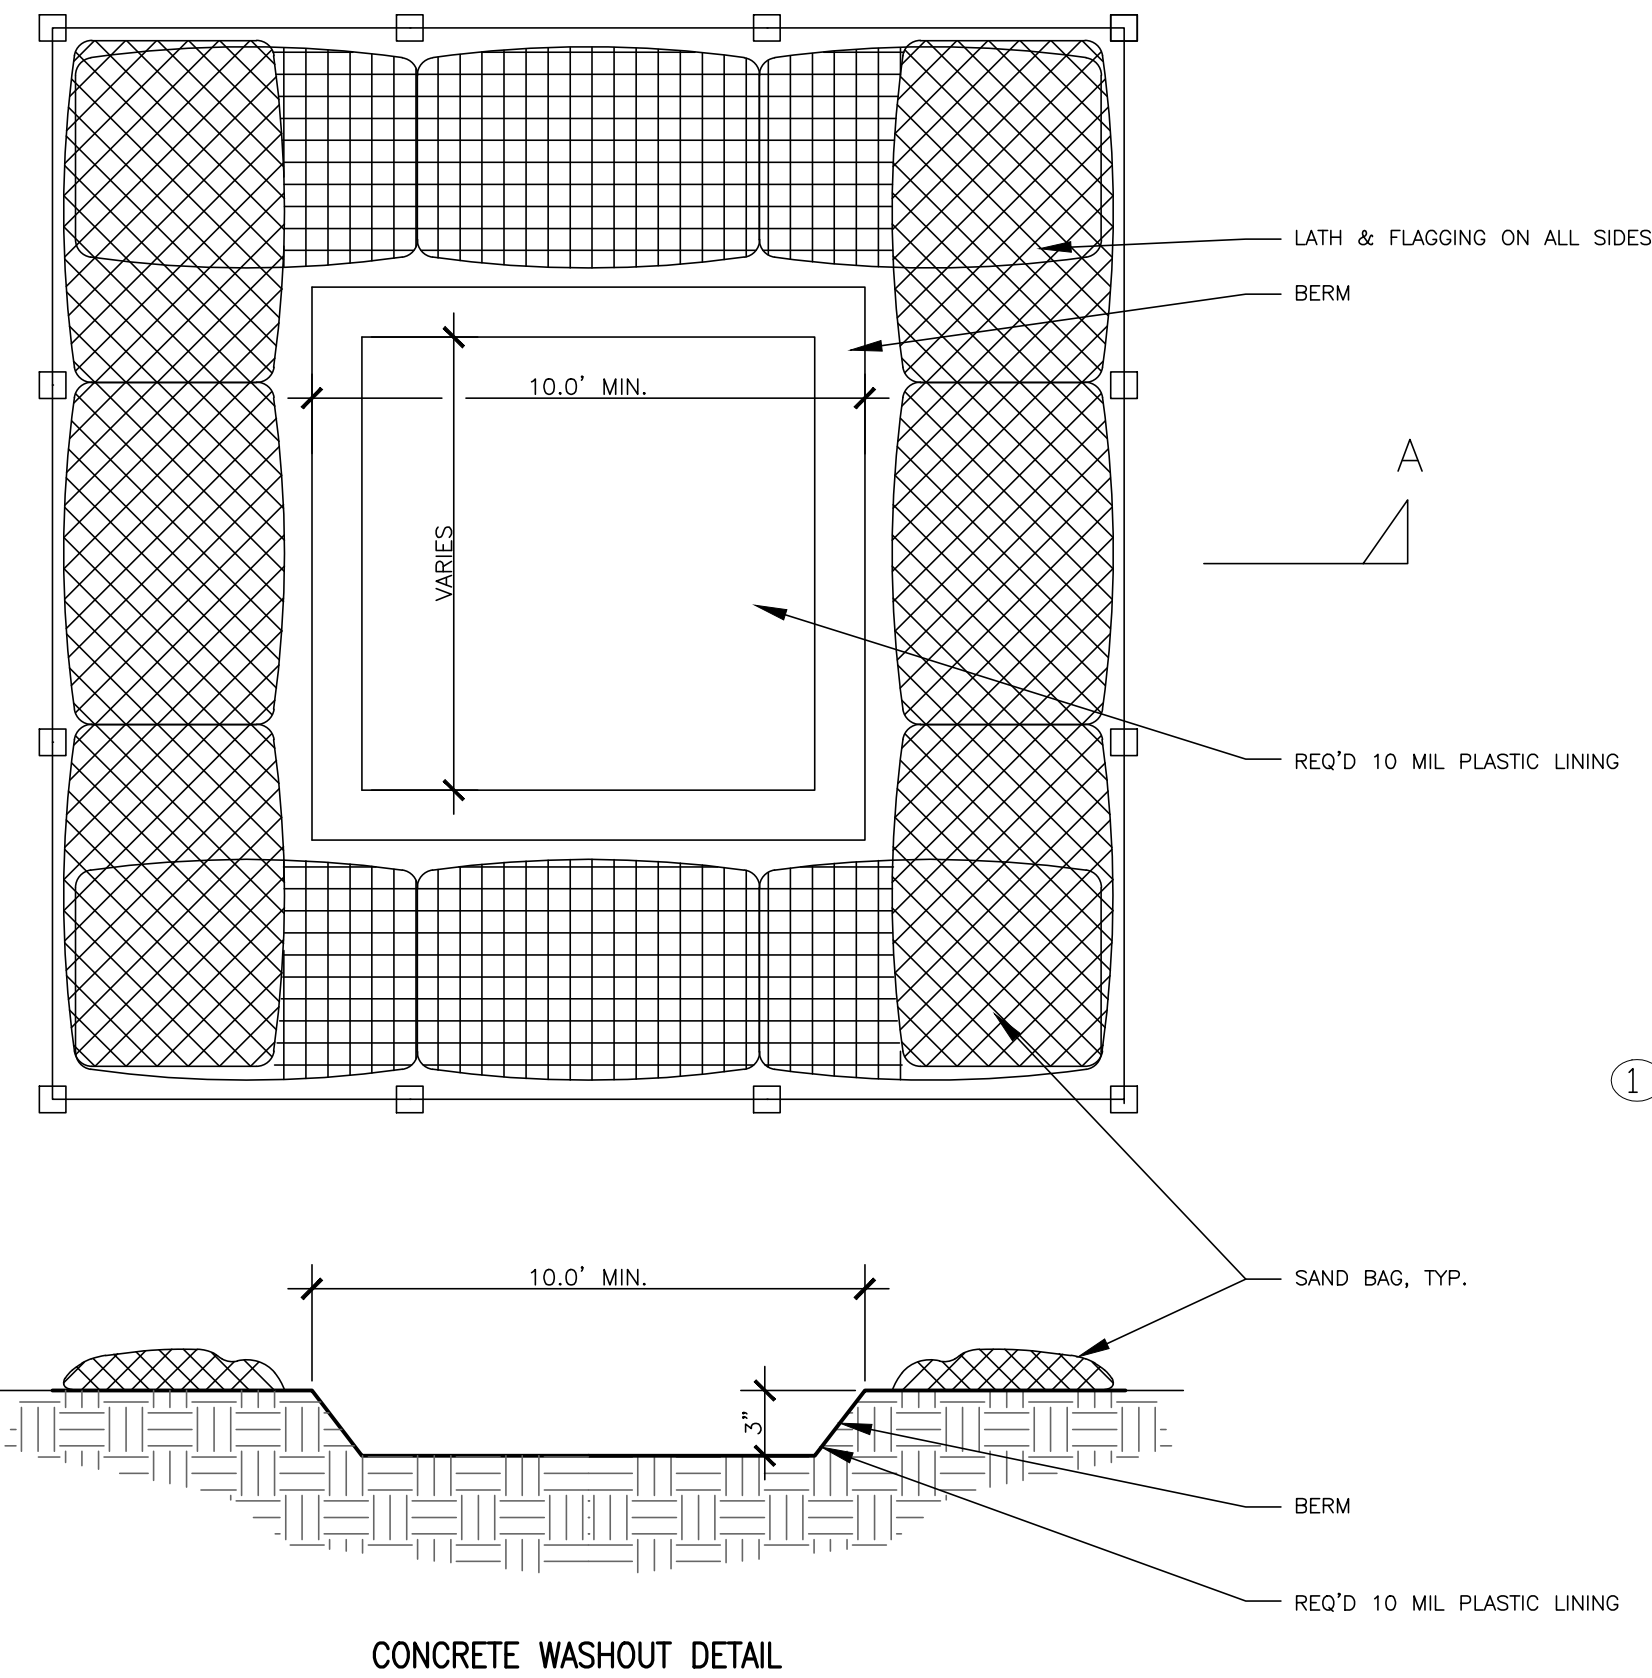

GENERAL NOTES

- TYPE "A" SILT FENCE SHALL BE USED IN AREAS OF CONCENTRATED FLOW. TYPE "B" SILT FENCE SHALL BE USED IN AREAS WHERE FLOW IS NOT AS SEVERE OR AS DIRECTED BY THE ENGINEER.
- SILT FENCES ARE TEMPORARY EROSION CONTROL ITEMS, THAT SHALL BE ERECTED OPPOSITE ERODABLE AREAS SUCH AS NEWLY GRADED FILL SLOPES AND ADJACENT TO STREAMS AND CHANNELS.
- SILT FENCE SHOULD BE PLACES WELL INSIDE RIGHT-OF-WAY AND ALONG EDGE OF CLEARING LIMITS, THIS WILL ALLOW ROOM FOR A BACK-UP FENCE IF FIRST BECOMES FULL. SILT FENCES SHALL BE INPLACE PRIOR TO ANY CONSTRUCTION OPERATION.
- WHEREVER POSSIBLE SILT FENCES SHALL BE CONSTRUCTED ACROSS A FLAT AREA IN THE SHAPE OF A HORSESHOE. THIS AIDS IN PONDING OF RUNOFF AND FACILITATES SEDIMENTATION.
- AFTER THE CONSTRUCTION AREA IS STABILIZED AND EROSION ACTIVITY CURTAILED, SILT FENCES SHALL BE REMOVED.
- RING FASTENERS USED TO SECURE GEOTEXTILES TO WOVEN WIRE SHALL BE 13 GA. (AMERICAN).
- IF WOOD POST ARE USED, STAPLES FOR SECURING WOVEN WIRE TO POSTS SHALL BE (9) GAUGE, GALVANIZED, 1 1/2" LONG, 5/POST @ APPROXIMATELY 1'-0" O.C.
- WOVEN WIRE TO BE 12 1/2 GAUGE (MINIMUM).

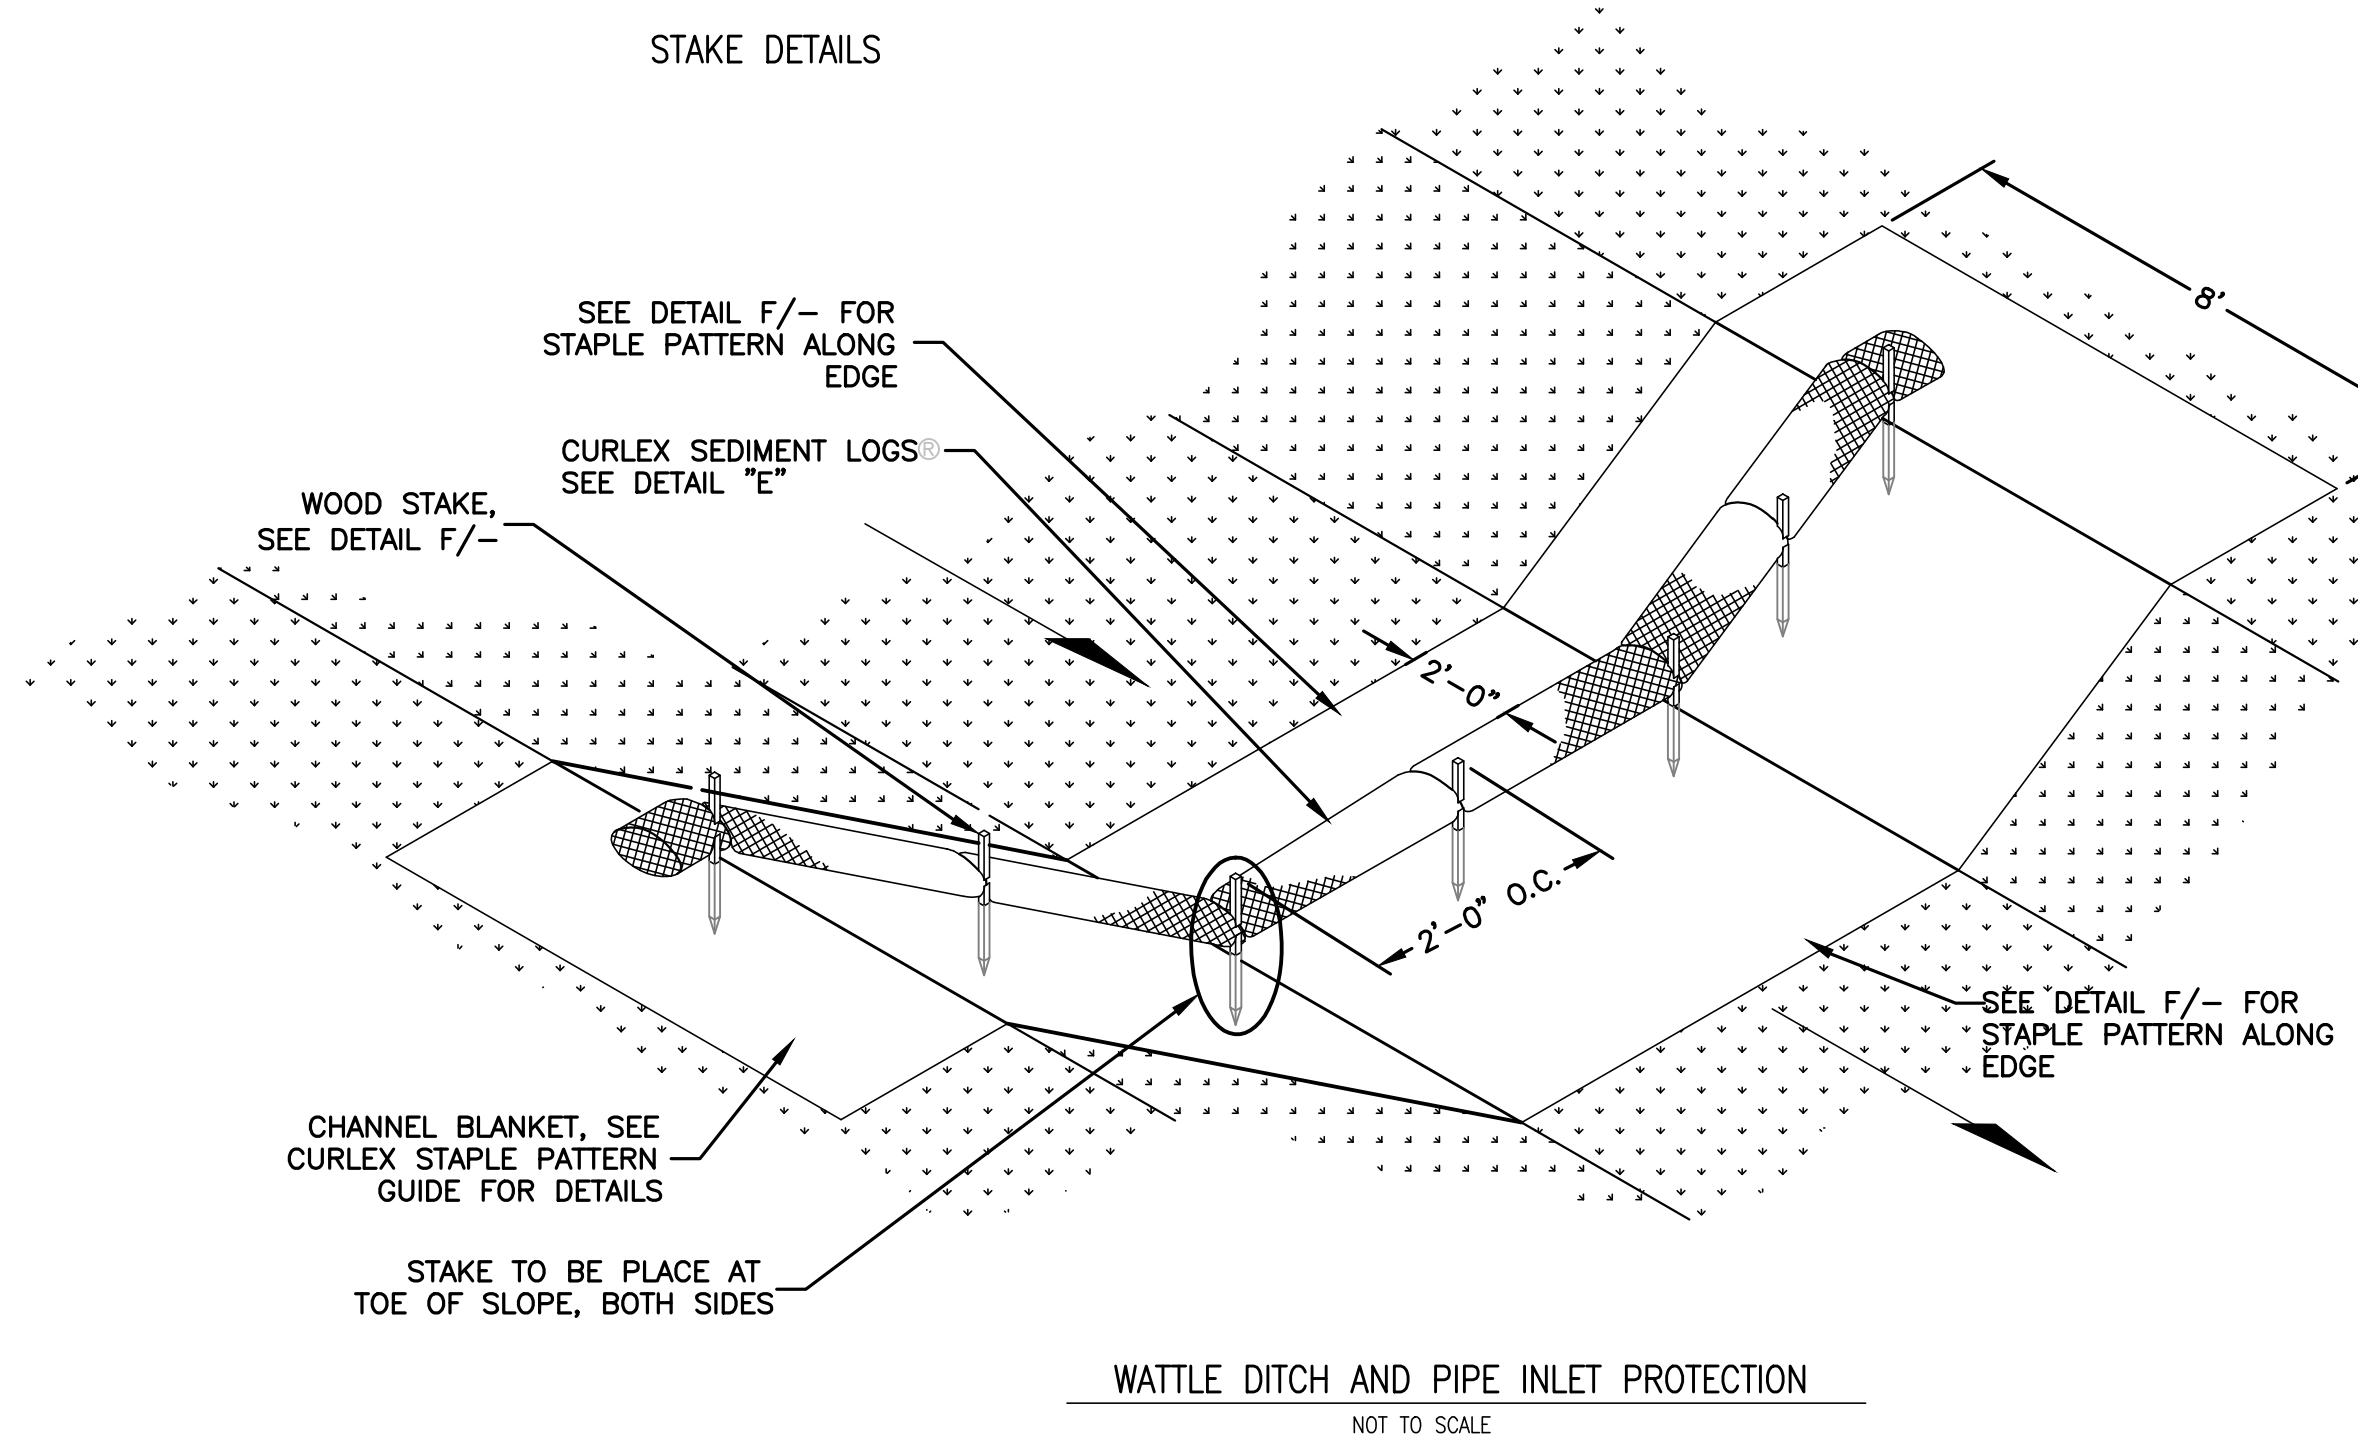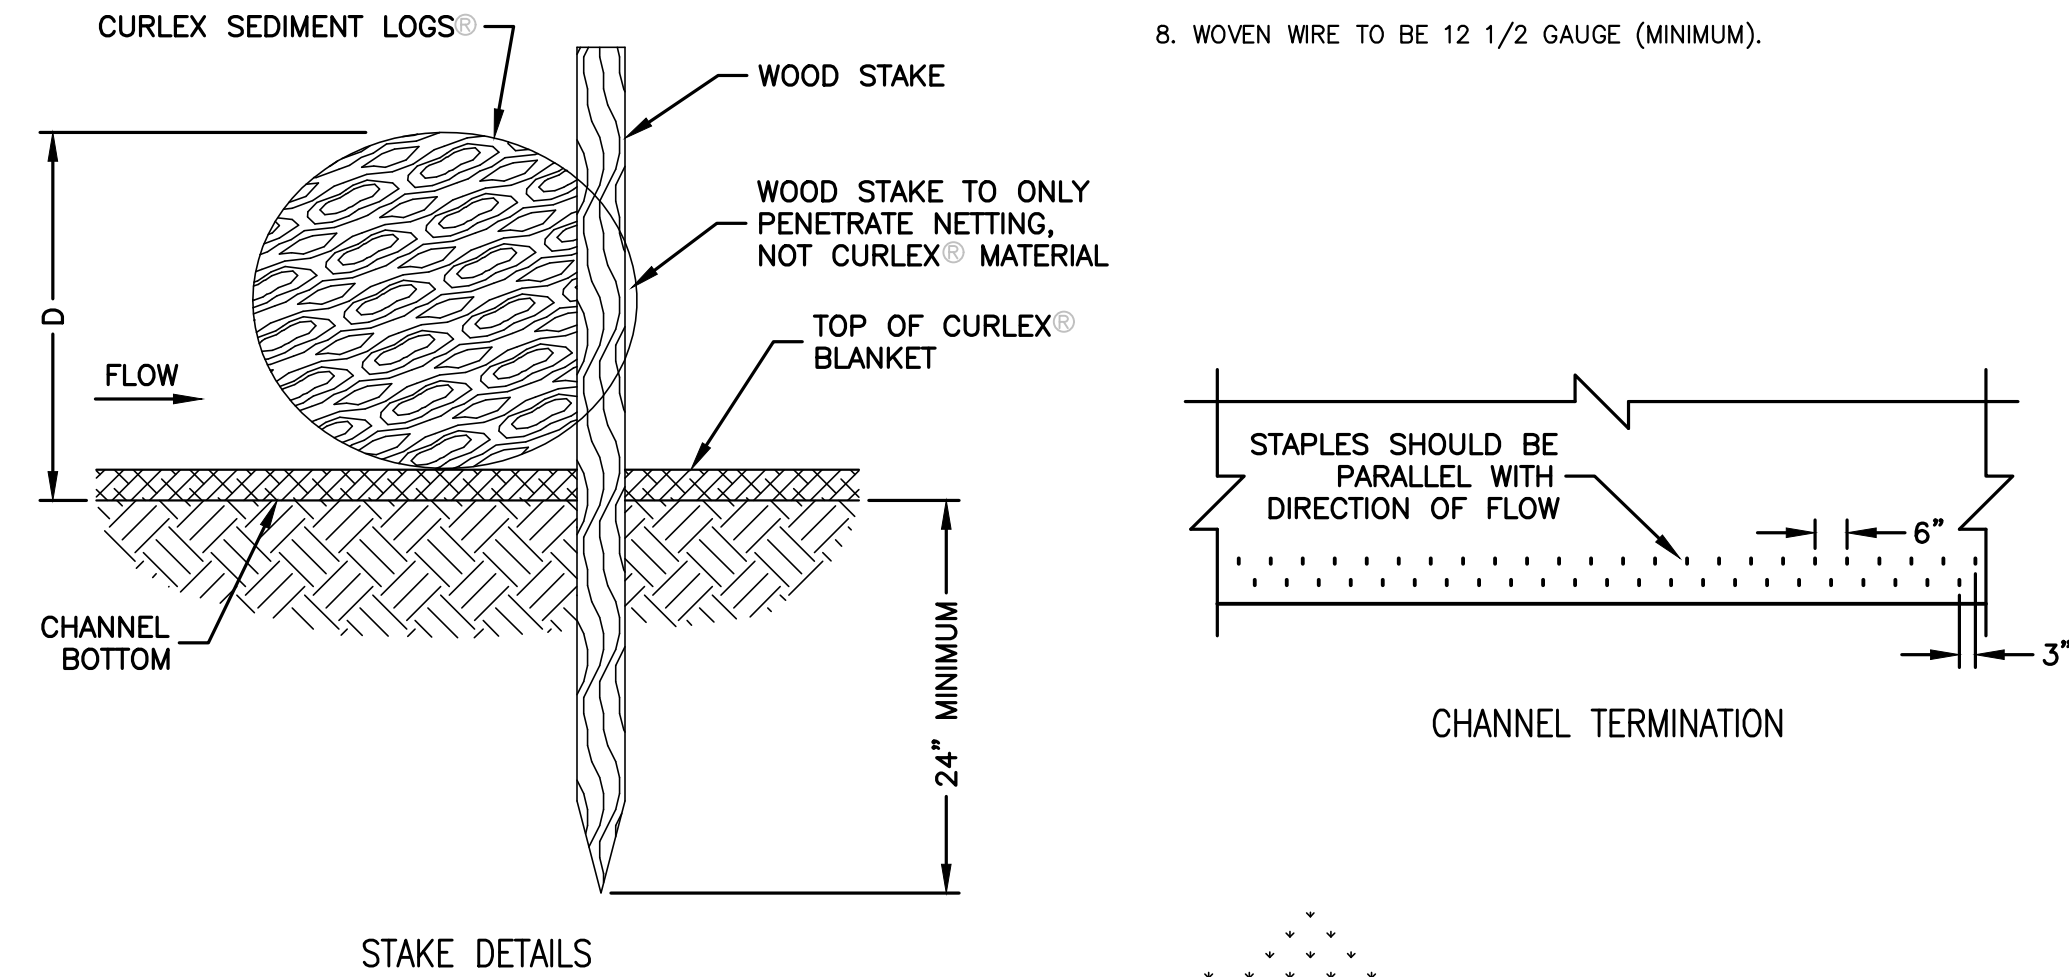


REVISIONS		Date
5	:	
4	:	
3	:	
2	:	
1	:	
Rev#	Description	

TWO OAKS DEVELOPMENT
DAVIS PRESERVE - PHASE 1
LIMESTONE COUNTY
SECTION 11, TOWNSHIP 3 SOUTH, RANGE 3 WEST
LIMESTONE COUNTY, ALABAMA



EROSION CONTROL DETAILS

Date: 12/23/2022
Drawn By: GGL
Approved By: NLT
Scale: N.T.S.

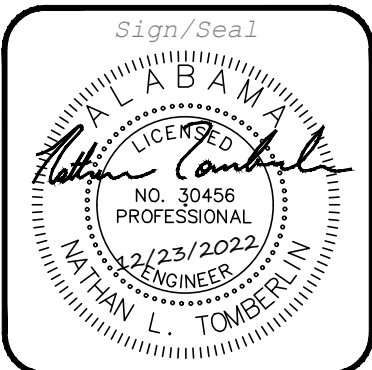


Job Number:
678-22

Sheet Number:
C7.3

  


STORM SEWER MANHOLE STEP DETAIL



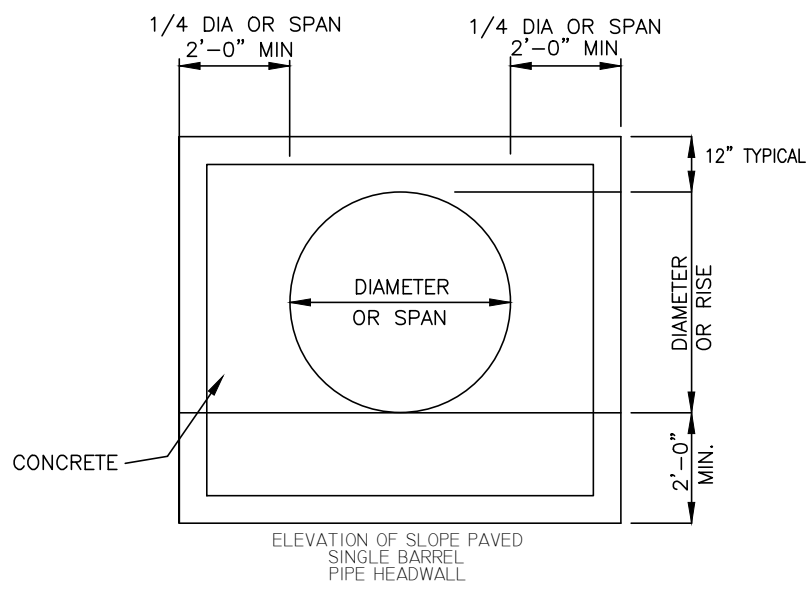


GENERAL NOTES FOR SLOPE PAVED HEADWALLS

- THIS HEADWALL IS NOT DESIGNED TO OFFER ANY SUPPORT TO THE PIPE. THE FILL IS TO BE PLACED AND ALL SHORING REMOVED BEFORE THE SLOPE PAVING IS PLACED.
- ALL SLOPE PAVING SHALL CONFORM TO THE CURRENT ALABAMA DEPARTMENT OF TRANSPORTATION STANDARD SPECIFICATIONS.
- CONTRACTOR SHALL INSURE THROUGH MECHANICAL MEANS OR OTHER APPROVED DEVICES THAT CONNECTION BETWEEN BEVELED PIPE END AND CONCRETE WILL NOT BE DETACHED.
- CONCRETE SHALL BE CLASS A WITH A MINIMUM 28 DAY COMPRESSIVE STRENGTH OF 3,000 P.S.I.

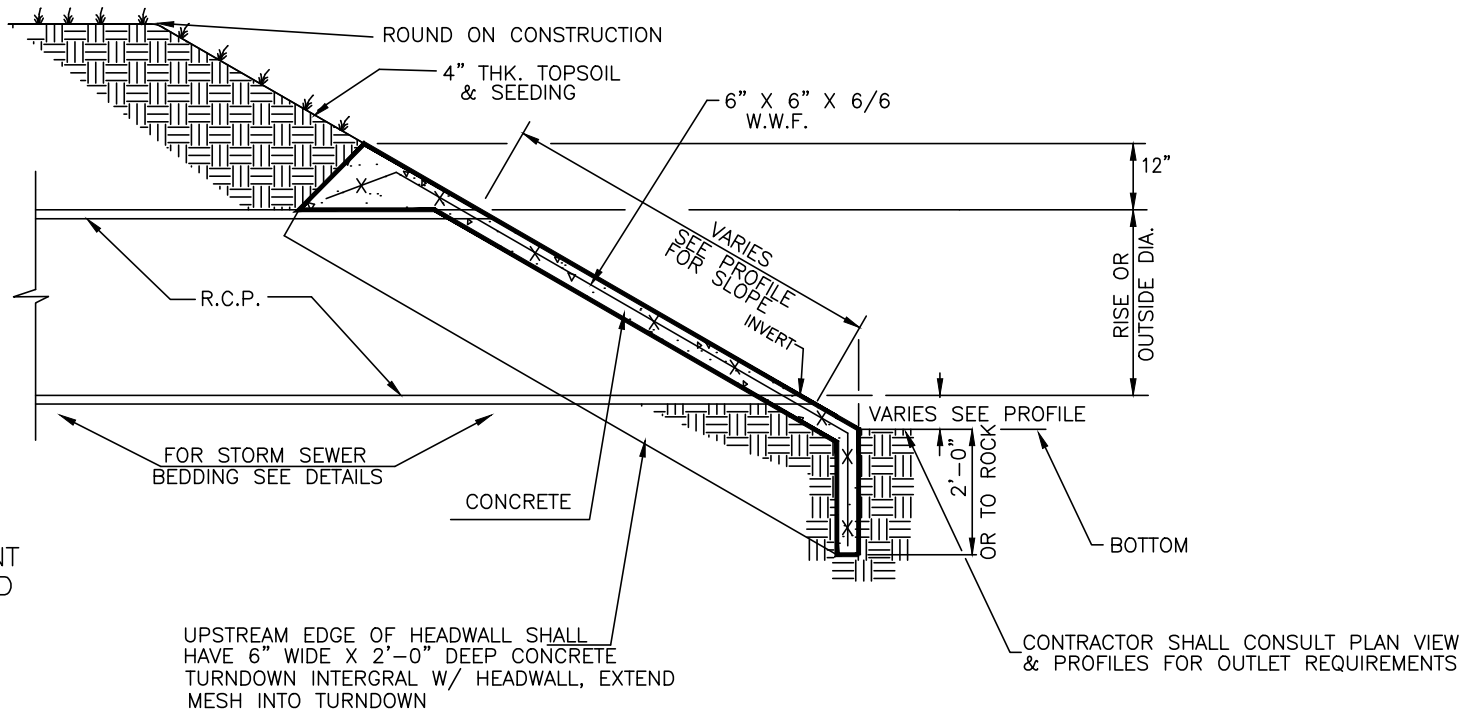

SLOPE PAVED HEADWALL DETAILS

NOT TO SCALE

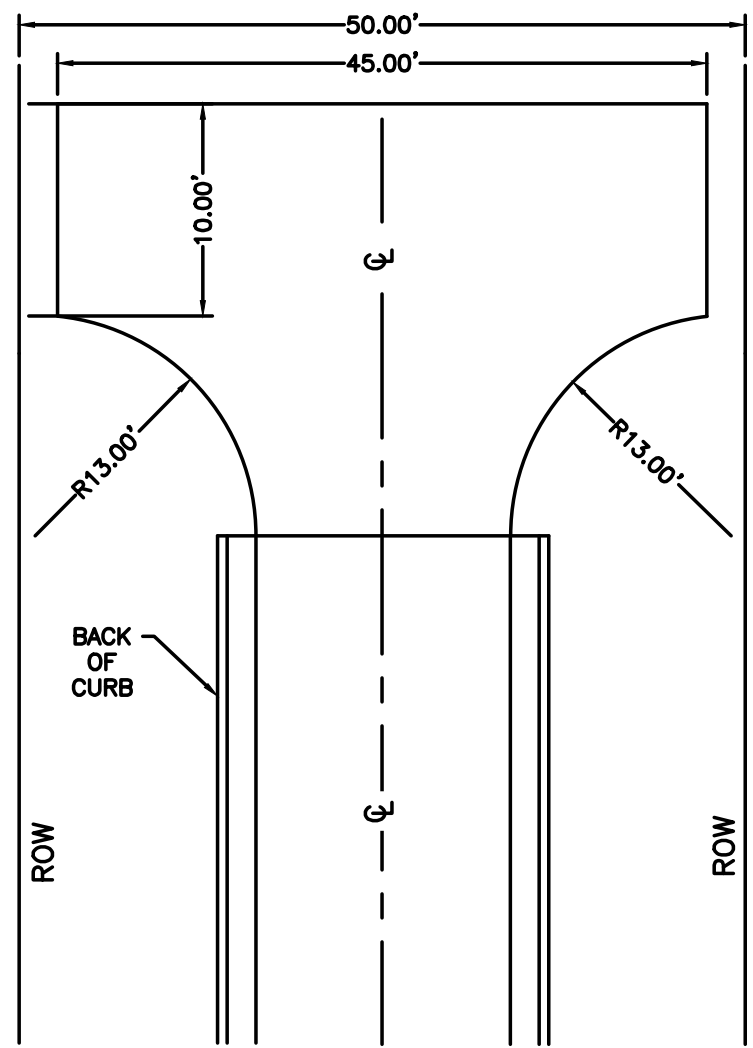

NOTE: TURNAROUND SHALL HAVE SAME PAVEMENT SECTION AS CONTIGUOUS ROADWAY.


STANDARD TURN AROUND DETAIL

NOT TO SCALE



NOTES

- Dimension "A" is determined by the largest diameter pipe entering the Open Throat Inlet.
- Steps are required on all inlets when dimension from bottom slab flow line to top of top slab is greater than 4'-0".
- All concrete shall be class "A" and shall develop a minimum compressive strength of 3500 PSI in 28 days.
- Reinforcing shall be intermediate grade deformed bars and shall conform to the requirements of the Standard Specifications for billet steel concrete reinforcement bars, ASTM A-15 and deformations conforming to ASTM A-305.
- When brick construction is used, walls will be 8" brick when "H" is less than 5'-0". Use 12" brick when "H" is more than 5'-0". Float with 1/2" mortar on both sides.

INLET DIMENSIONS				
Pipe Size	A	B	D	W
12"	4'-4"	3'-0"	12"	5'-4"
15"	4'-4"	3'-0"	15"	5'-4"
18"	4'-4"	3'-0"	18"	5'-4"
21"	4'-6"	3'-2"	21"	5'-6"
24"	4'-9"	3'-5"	24"	5'-9"
30"	5'-4"	4'-0"	30"	6'-4"
36"	5'-10"	4'-6"	36"	6'-10"

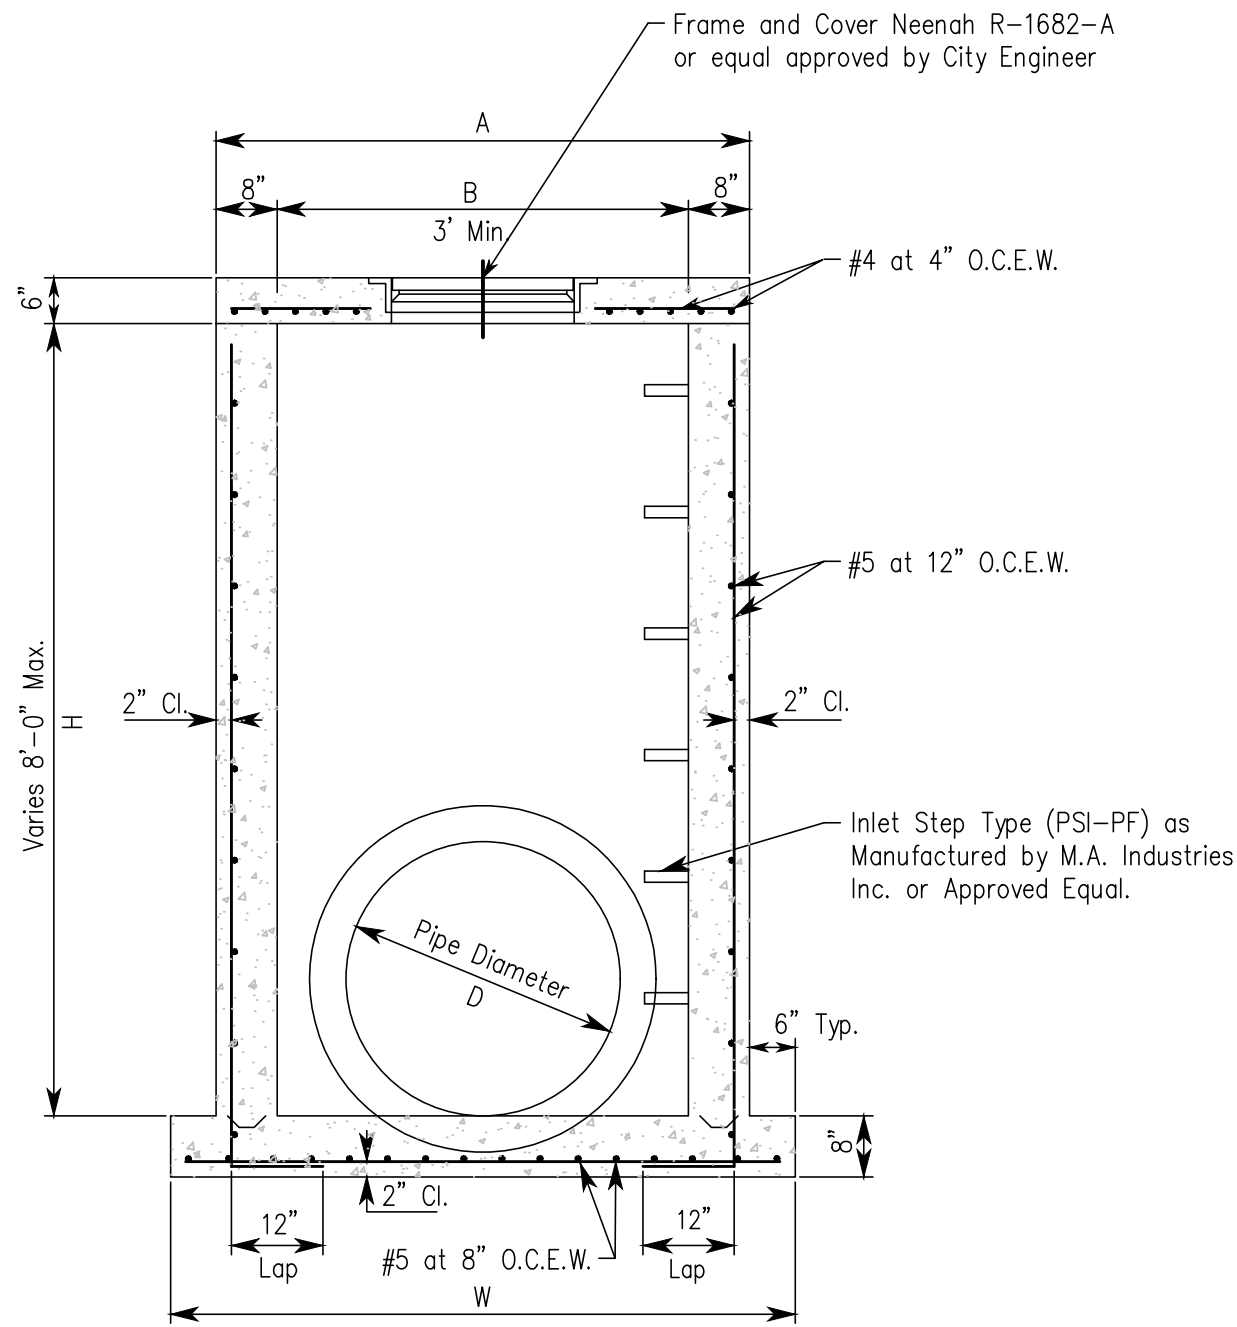

SECTION A-A

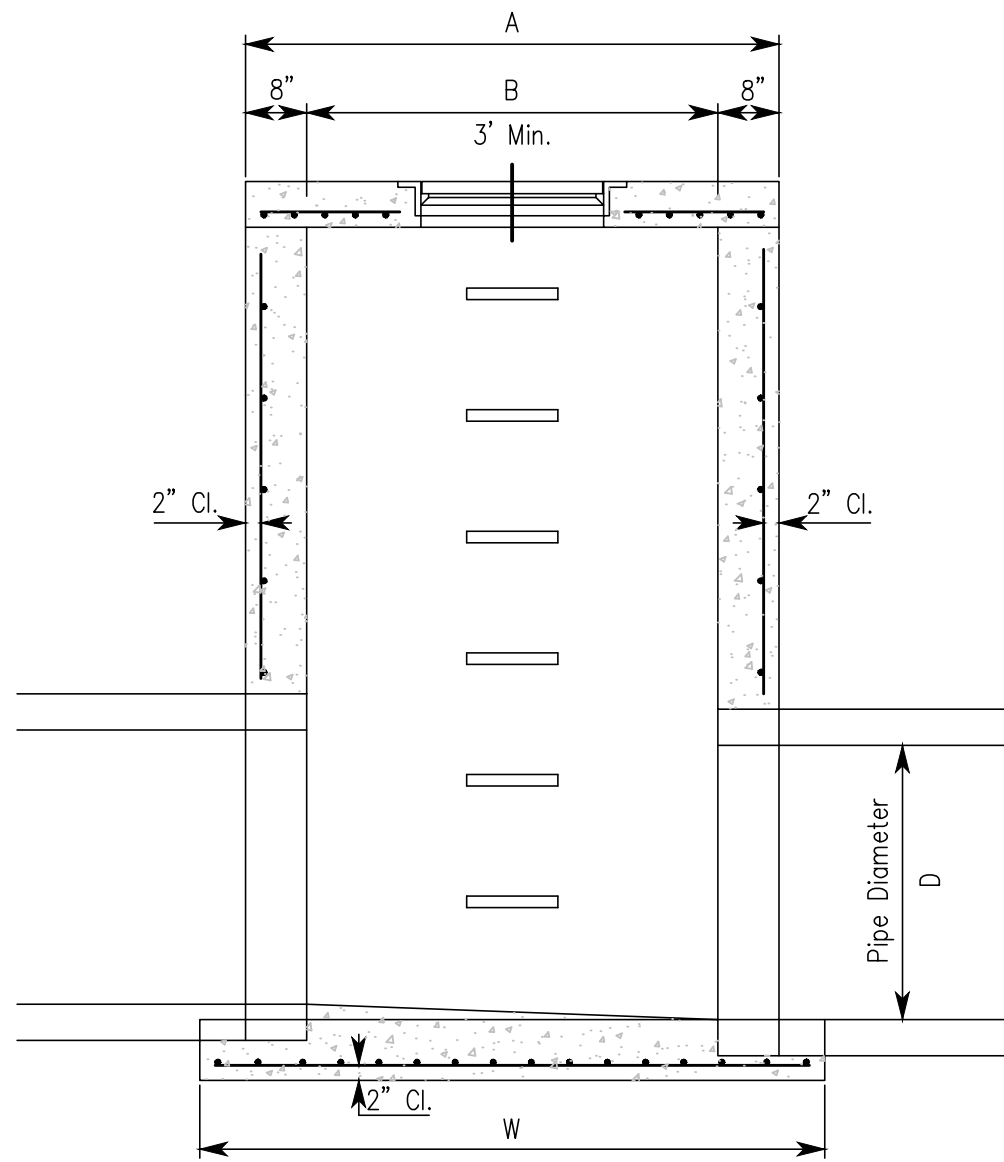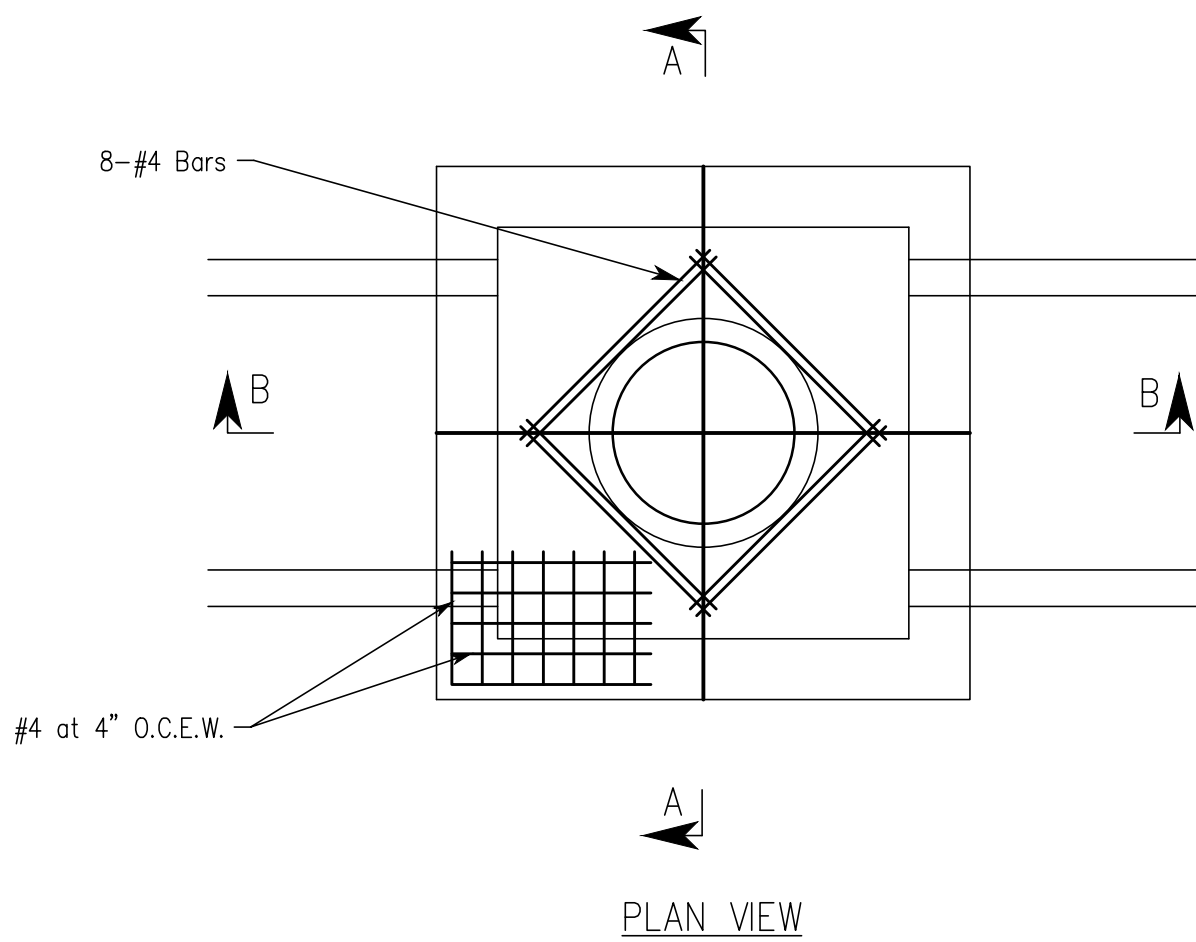

SECTION B-B

JUNCTION BOX DETAIL

NOT TO SCALE




REVISIONS		Date
5	..	..
4	..	..
3	..	..
2	..	..
1	..	..
Rev#	Description	

TWO OAKS DEVELOPMENT
DAVIS PRESERVE - PHASE 1
LIMESTONE COUNTY
SECTION 11, TOWNSHIP 3 SOUTH, RANGE 3 WEST
LIMESTONE COUNTY, ALABAMA


CONSTRUCTION DETAILS

Date: 12/23/2022
Drawn By: GGL
Approved By: NLT
Scale: N.T.S.

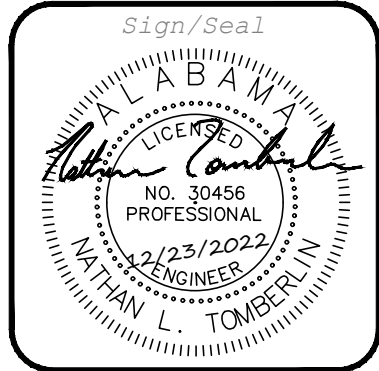


Job Number:
678-22

Sheet Number:
C8.1

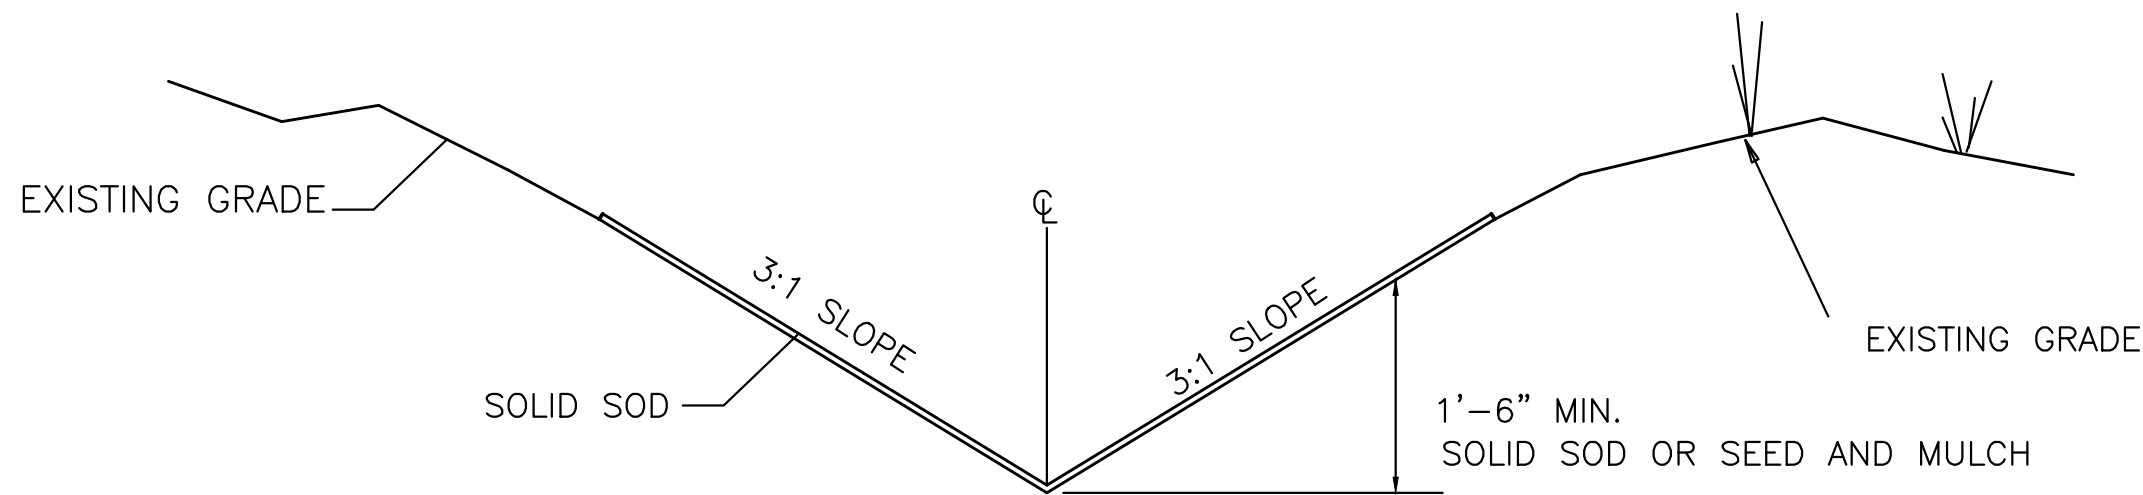


SIDE AND REAR YARD GRASS SWALE TYPICAL SECTION

NOT TO SCALE

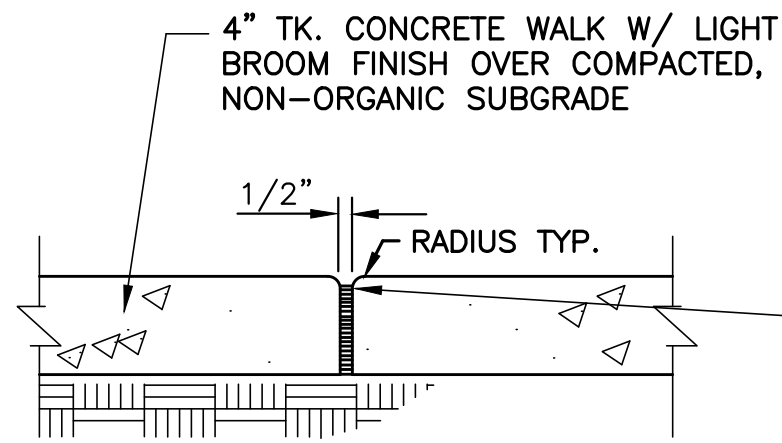


EXPANSION JOINT DETAIL FOR CONCRETE WALK

NOT TO SCALE

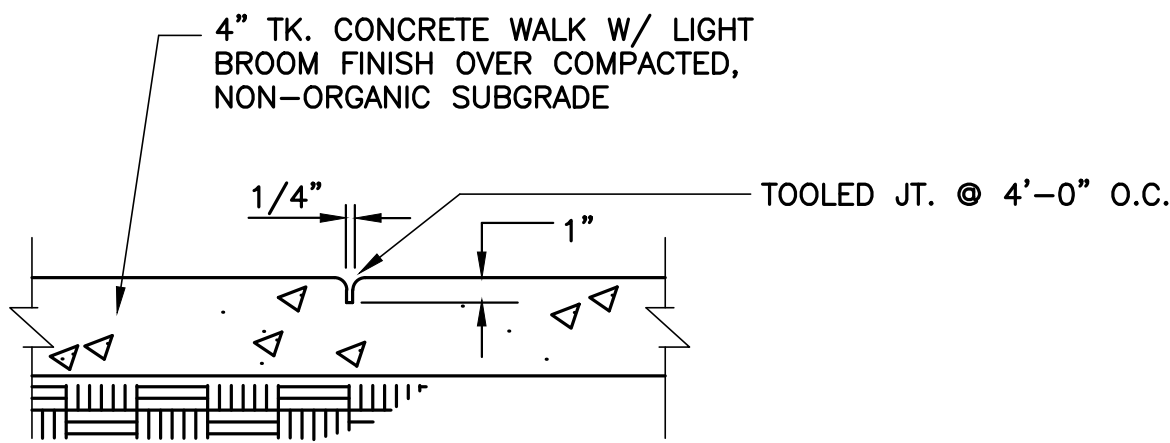

CONTROL JOINT DETAIL FOR CONCRETE WALK


NOT TO SCALE

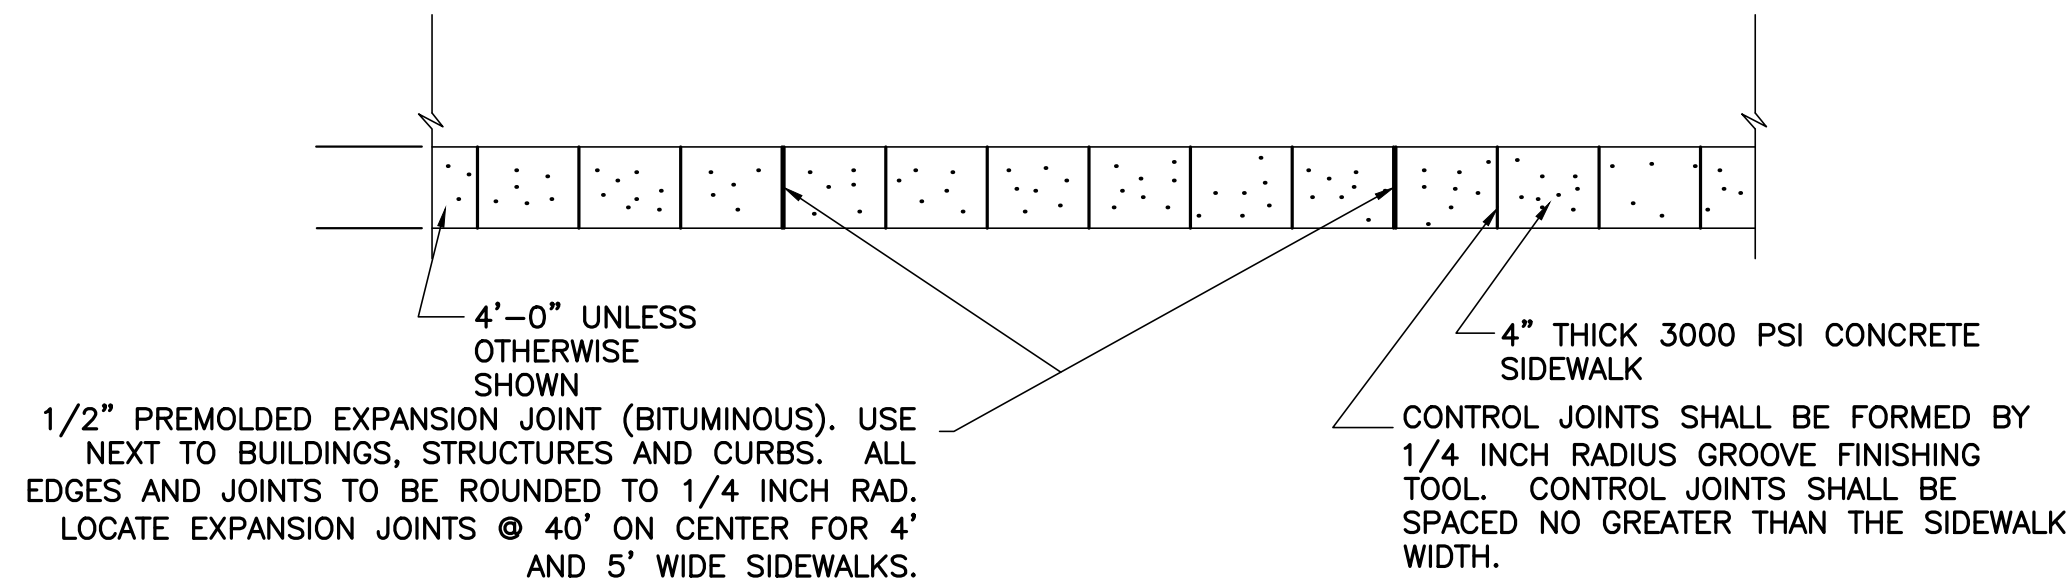

NOTE: 1. PROVIDE LIGHT BROOM FINISH INSIDE OF PICTURE FRAME AREA SHOWN ABOVE.
2. PROVIDE 1/4\"/>


STANDARD CONCRETE SIDEWALK

NOT TO SCALE

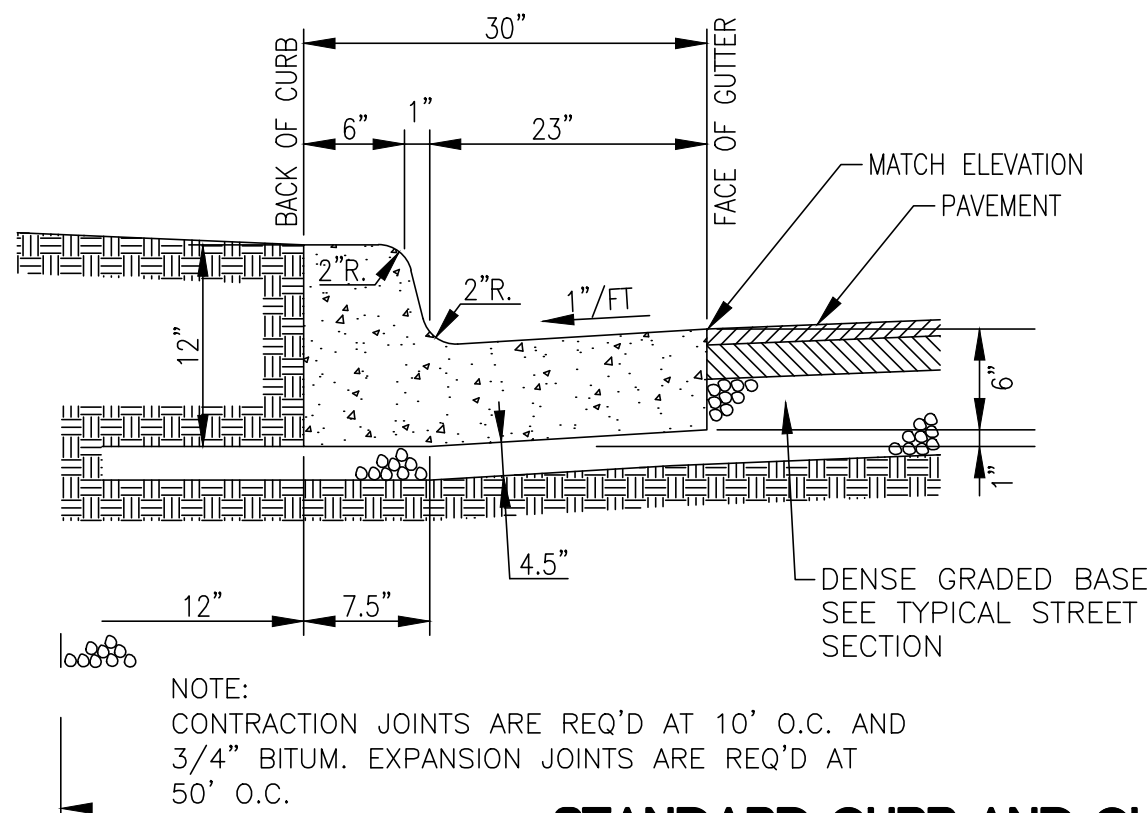


STANDARD CURB AND GUTTER

NOT TO SCALE

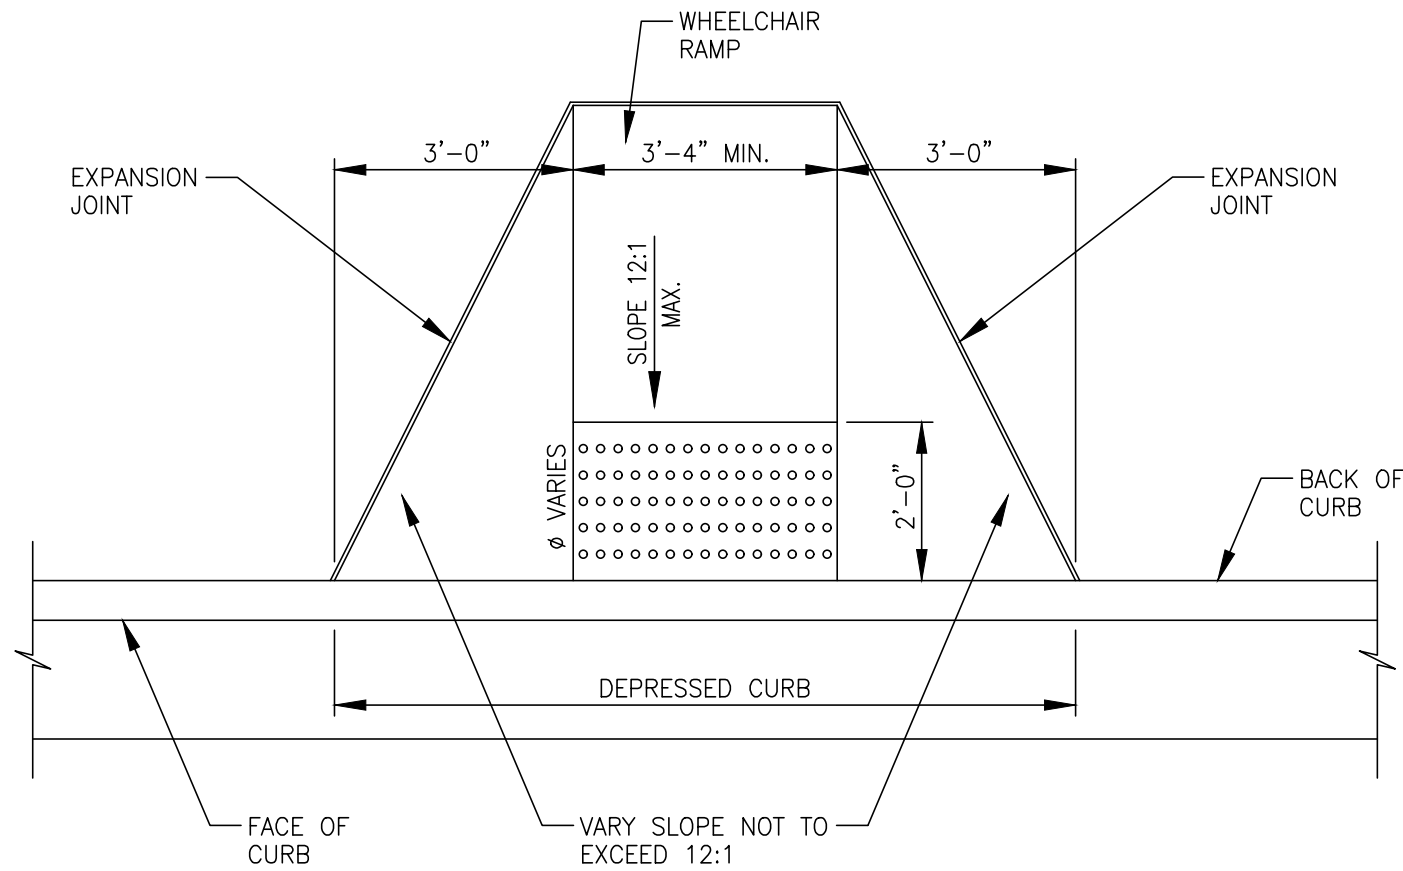

Ø LENGTH OF RAMP DEPENDS UPON HEIGHT OF CURB USED

PLAN VIEW

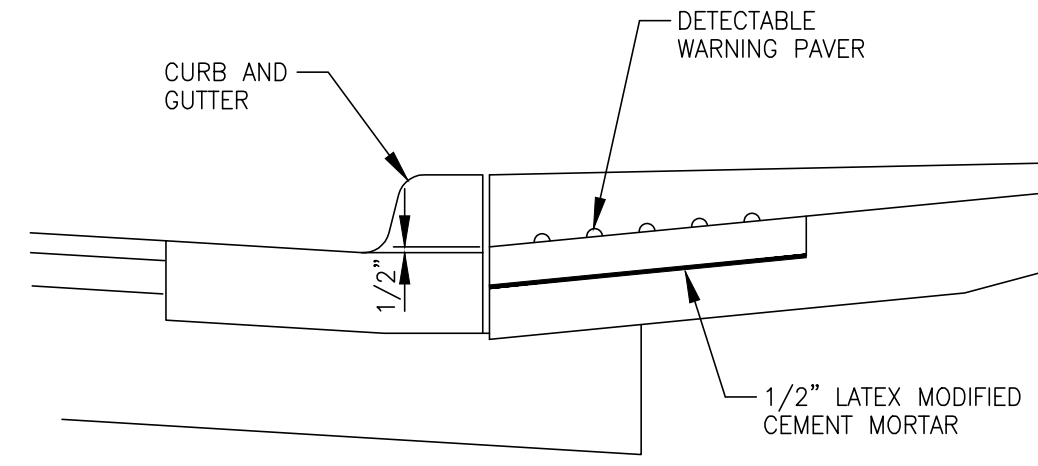

DETAIL "A"

WHEEL CHAIR RAMP DETAIL

NOT TO SCALE

NOTES: RAMP FOR THE HANDICAPPED

1. THE EXPANSION JOINT IS TO BE REPLACED WHERE THE NEW RAMP OR SIDEWALK JOINS EXISTING PAVEMENT STRUCTURE.
2. EXPANSION JOINT MATERIAL TO BE IN ACCORDANCE WITH ARTICLE 832.01 AND 832.02 OF ALABAMA DEPARTMENT OF TRANSPORTATION SPECIFICATIONS.
3. THE SUBGRADE SHALL BE FREE OF ALL ROOTS AND OTHER UNDESIRABLE MATERIALS WITH THE ROOTS CUT BACK ONE (1) FOOT FROM FACE OF SIDEWALK.
4. HAND/CAP RAMPS SHALL BE CONSTRUCTED AS DETAILED HEREON.
5. PAVERS SHALL MEET ASTM C 502 CLASS 5X, TYPE I, OR C536, OR C 1272 TYPE R.
6. PAVERS WILL BE LAID ON TOP OF 4\"/>
7. MORTAR JOINTS ARE TO BE FLUSH WITH THE TOP SURFACE AND STRUCTURES AS TO GIVE A SMOOTH SURFACE. PAVERS SHALL BE LAID SUCH THAT JOINTS ARE LEVEL WITH ADJOINING JOINTS SO AS TO PROVIDE A SMOOTH TRANSITION FROM BRICK TO BRICK AND BRICK TO CONCRETE SURFACE.
8. THE SURFACE OF ANY TWO ADJACENT UNITS SHOULD NOT DIFFER BY MORE THAN 1/2\"/>
9. EXPANSION JOINTS SHALL BE PROVIDED IN THE CURB RAMP AS EXTENSIONS OF WALK JOINTS FOR A NEW CONCRETE WALK. A 1/2\"/>

AN ACCEPTABLE MANUFACTURER AND PRODUCT IS AS NOTED BELOW:

- 1) ALABAMA BRICK DELIVERY, INC.
2201 24TH AVENUE NORTH
BIRMINGHAM, AL. 35234


DESIGN SPECIFICATIONS FOR DETECTABLE (TRUNCATED) WARNINGS

THE DETECTABLE WARNING IS DEFINED AS "A STANDARDIZED SURFACE FEATURE BUILT IN OR APPLIED TO THE WALKING SURFACE OR OTHER ELEMENTS TO WARN VISUALLY IMPAIRED PEOPLE OF HAZARDS ON A CIRCULATION PATH".

ALL DETECTABLE WARNINGS SHALL BE IN COMPLIANCE WITH THE AMERICANS WITH DISABILITIES ACT OF 1990 ACCESSIBILITY GUIDELINES (ADAAG) AS DETAILED IN 2B CFR PART 3G. DETECTABLE WARNINGS SHALL CONSIST OF RAISED TRUNCATED DOMES WITH A:


- BOTTOM DIAMETER OF 23 MM (0.9 IN):
- TOP DIAMETER OF 10 MM (0.4 IN):
- HEIGHT OF 5 MM (0.2 IN):
- CENTER-TO-CENTER SPACING OF 60 MM (2.36 IN):
- THE COLOR OF THE DETECTABLE WARNING SHOULD CONTRAST VISUALLY WITH ADJOINING SURFACES: EITHER LIGHT ON DARK OR DARK ON LIGHT. THE MATERIAL USED TO PROVIDE CONTRAST SHOULD CONTRAST BY AT LEAST 70 PERCENT.

DETECTABLE WARNINGS SHALL BE LAID OUT ON A TRIANGULAR GRID OR A SQUARE GRID (PARALLEL ALIGNMENT). WHEN INSTALLED ON CURB RAMPS, ONLY THE LOWER (10 MM 2 FT) OF THE ENTIRE CURB RAMP WIDTH SHALL BE COVERED (EXCLUDING THE FLARED SIDES) RATHER THAN THE ENTIRE LENGTH OF THE RAMP TO MAXIMIZE THE DETECTABILITY AND TO MINIMIZE THE NEGATIVE IMPACT ON PEOPLE WHO RELY ON WHEELED DEVICES FOR MOBILITY. THE DETECTABLE WARNINGS SHALL BE INSTALLED SUCH THAT THE EDGE NEAREST THE CURB LINE IS 152 MM TO 200 MM (6 IN TO 8 IN) BEHIND THE CURB LINE.

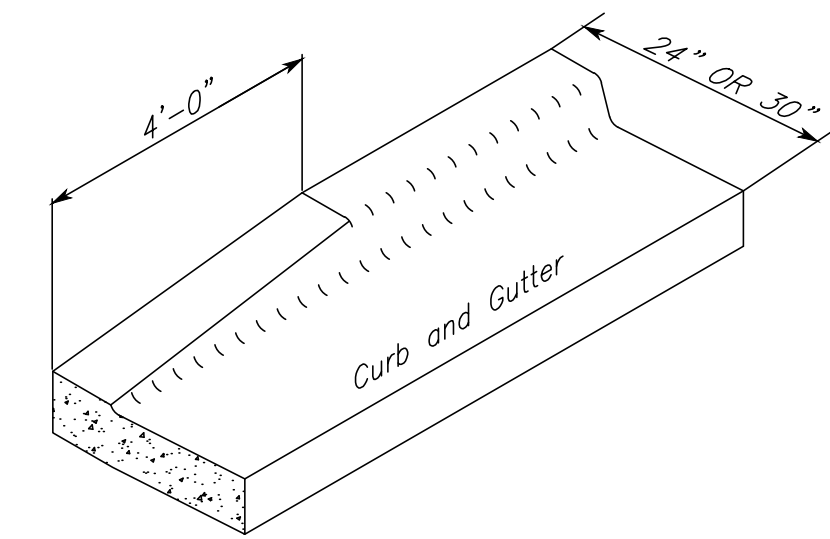

CURB TAPER DETAIL

NOT TO SCALE

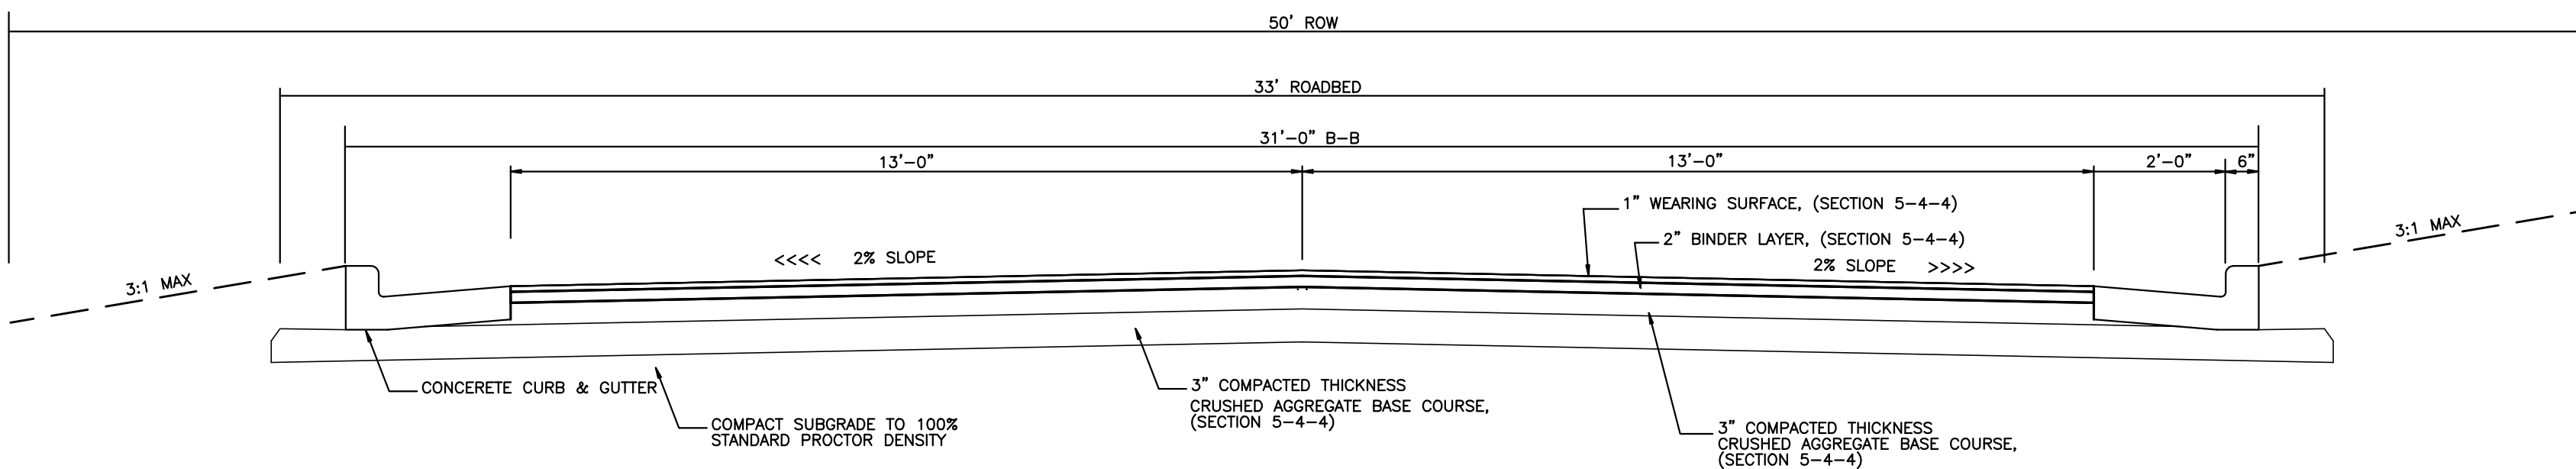

**TYPICAL STREET SECTION
(3' B-B CURB AND GUTTER)**


NOT TO SCALE



REVISIONS	Rev#	Description	Date
5	..	..	..
4	..	..	..
3	..	..	..
2	..	..	..
1	..	..	..


TWO OAKS DEVELOPMENT DAVIS PRESERVE - PHASE 1 LIMESTONE COUNTY SECTION 11, TOWNSHIP 3 SOUTH, RANGE 3 WEST LIMESTONE COUNTY, ALABAMA	CONSTRUCTION DETAILS
---	----------------------

Date: 12/23/2022
Drawn By: GGL
Approved By: NLT
Scale: N.T.S.

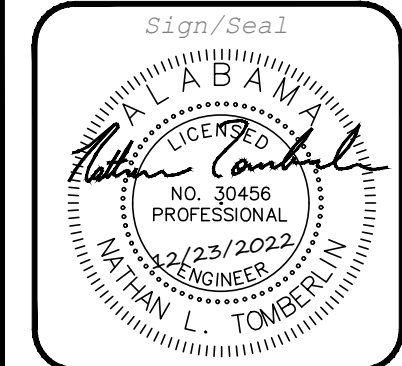


Job Number:
678-22



Sheet Number:
C8.2

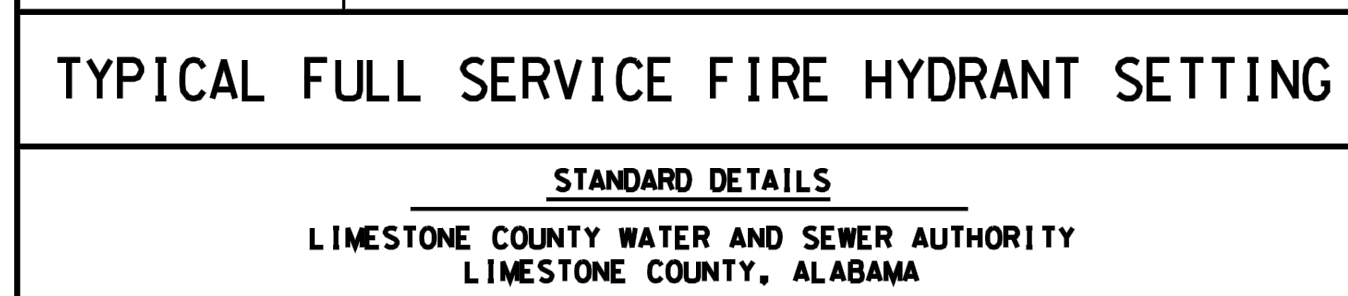


6.08 W

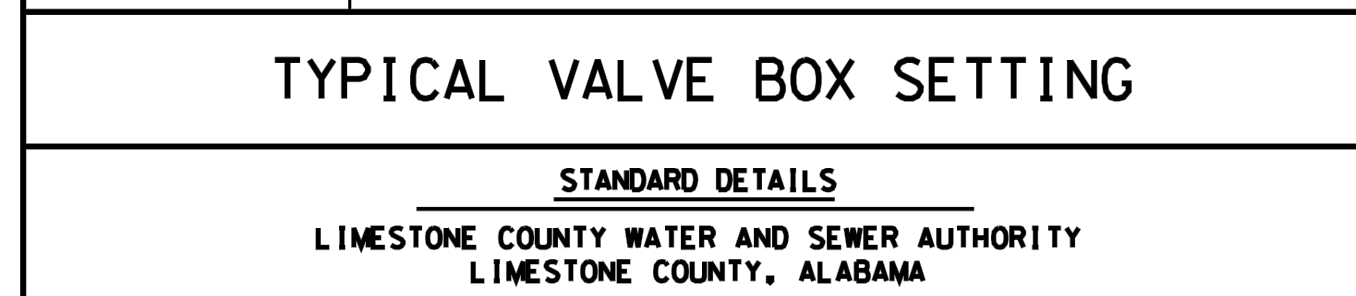

6.04 W

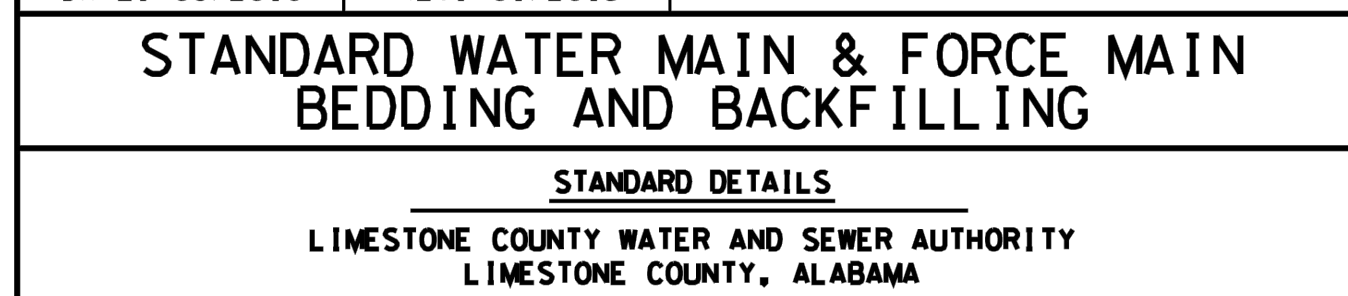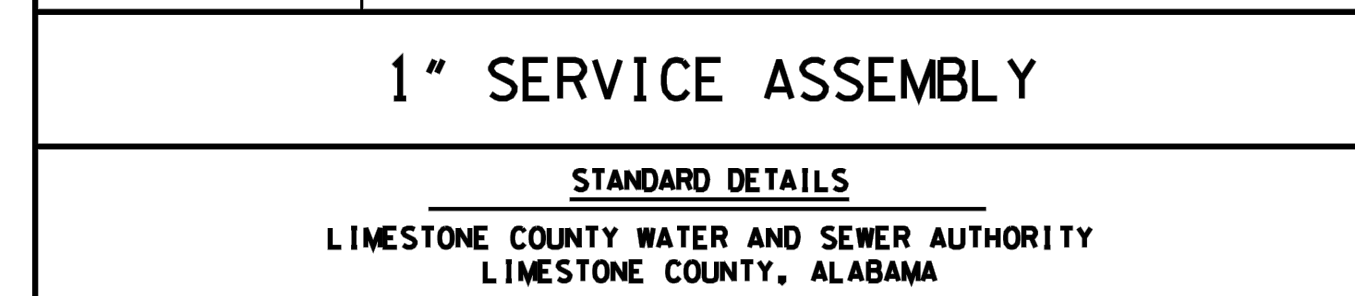

6.08 W

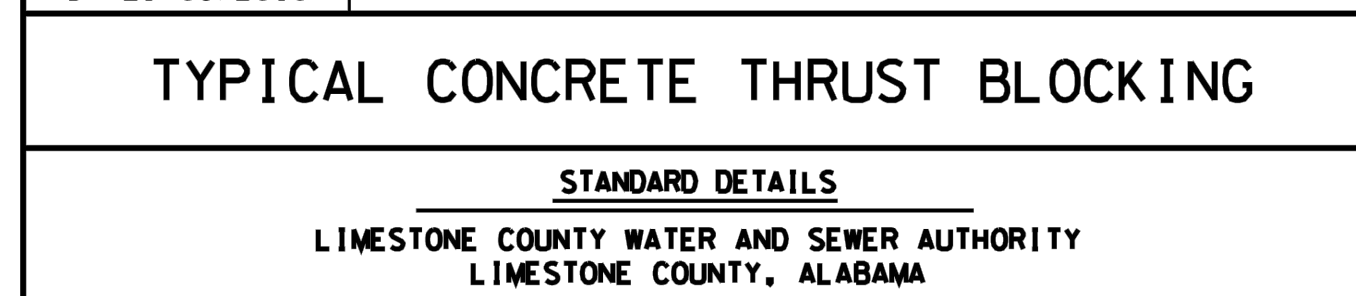


6.04 W



REVISIONS		
Rev#	Description	Date
5	..	..
4	..	..
3	..	..
2	..	..
1	..	..


TWO OAKS DEVELOPMENT
DAVIS PRESERVE - PHASE 1
LIMESTONE COUNTY
SECTION 11, TOWNSHIP 3 SOUTH, RANGE 3 WEST
LIMESTONE COUNTY, ALABAMA
CONSTRUCTION DETAILS

Date: 12/23/2022
 Drawn By: GGL
 Approved By: NLT
 Scale: N.T.S.

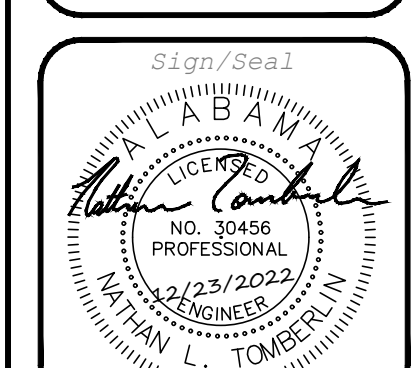


Job Number:
678-22


Sheet Number:
C8.3

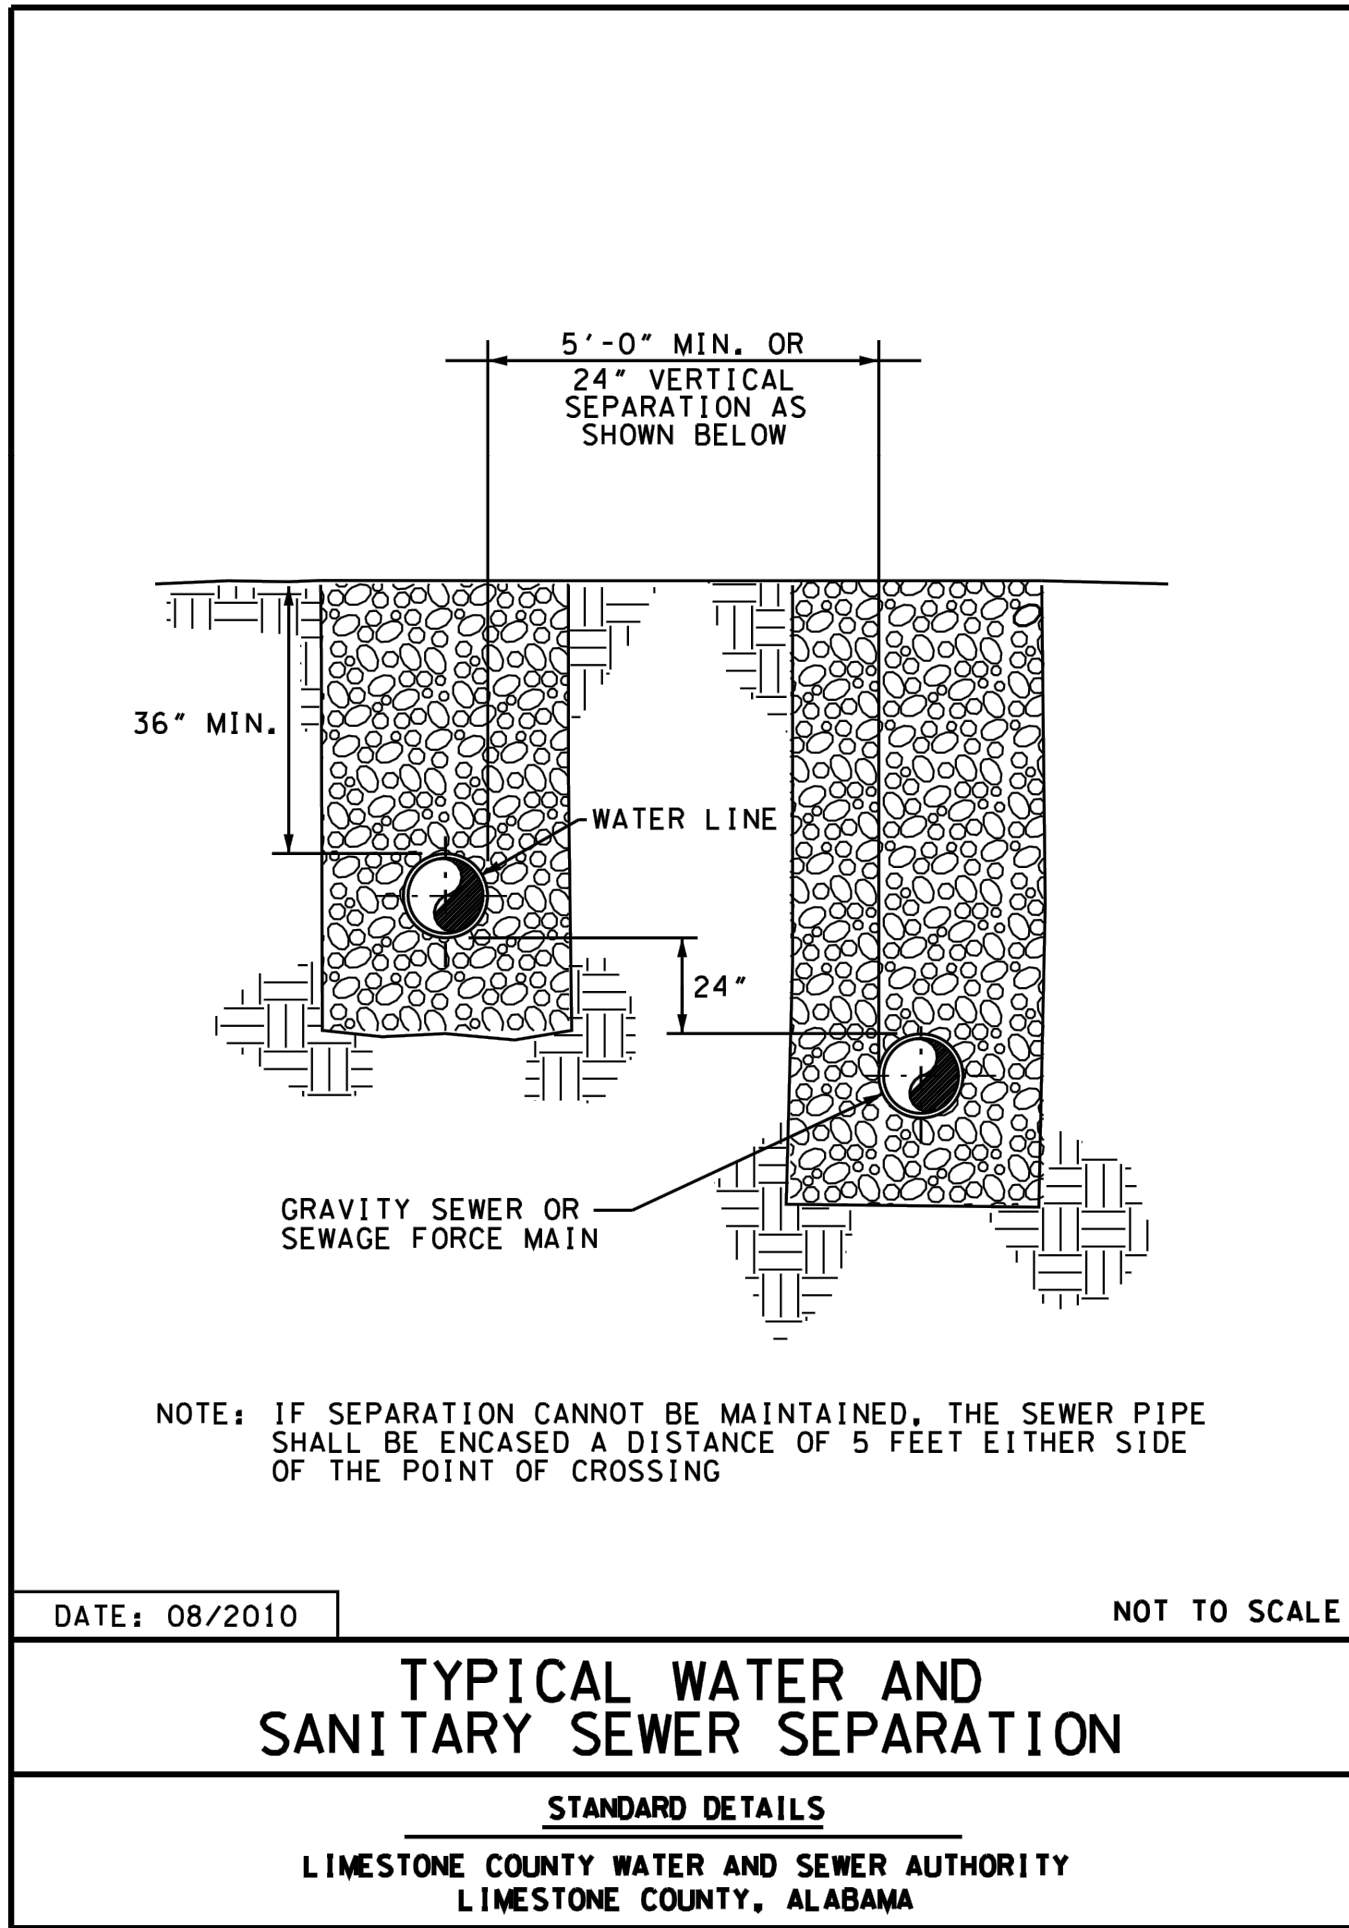


6.13 S

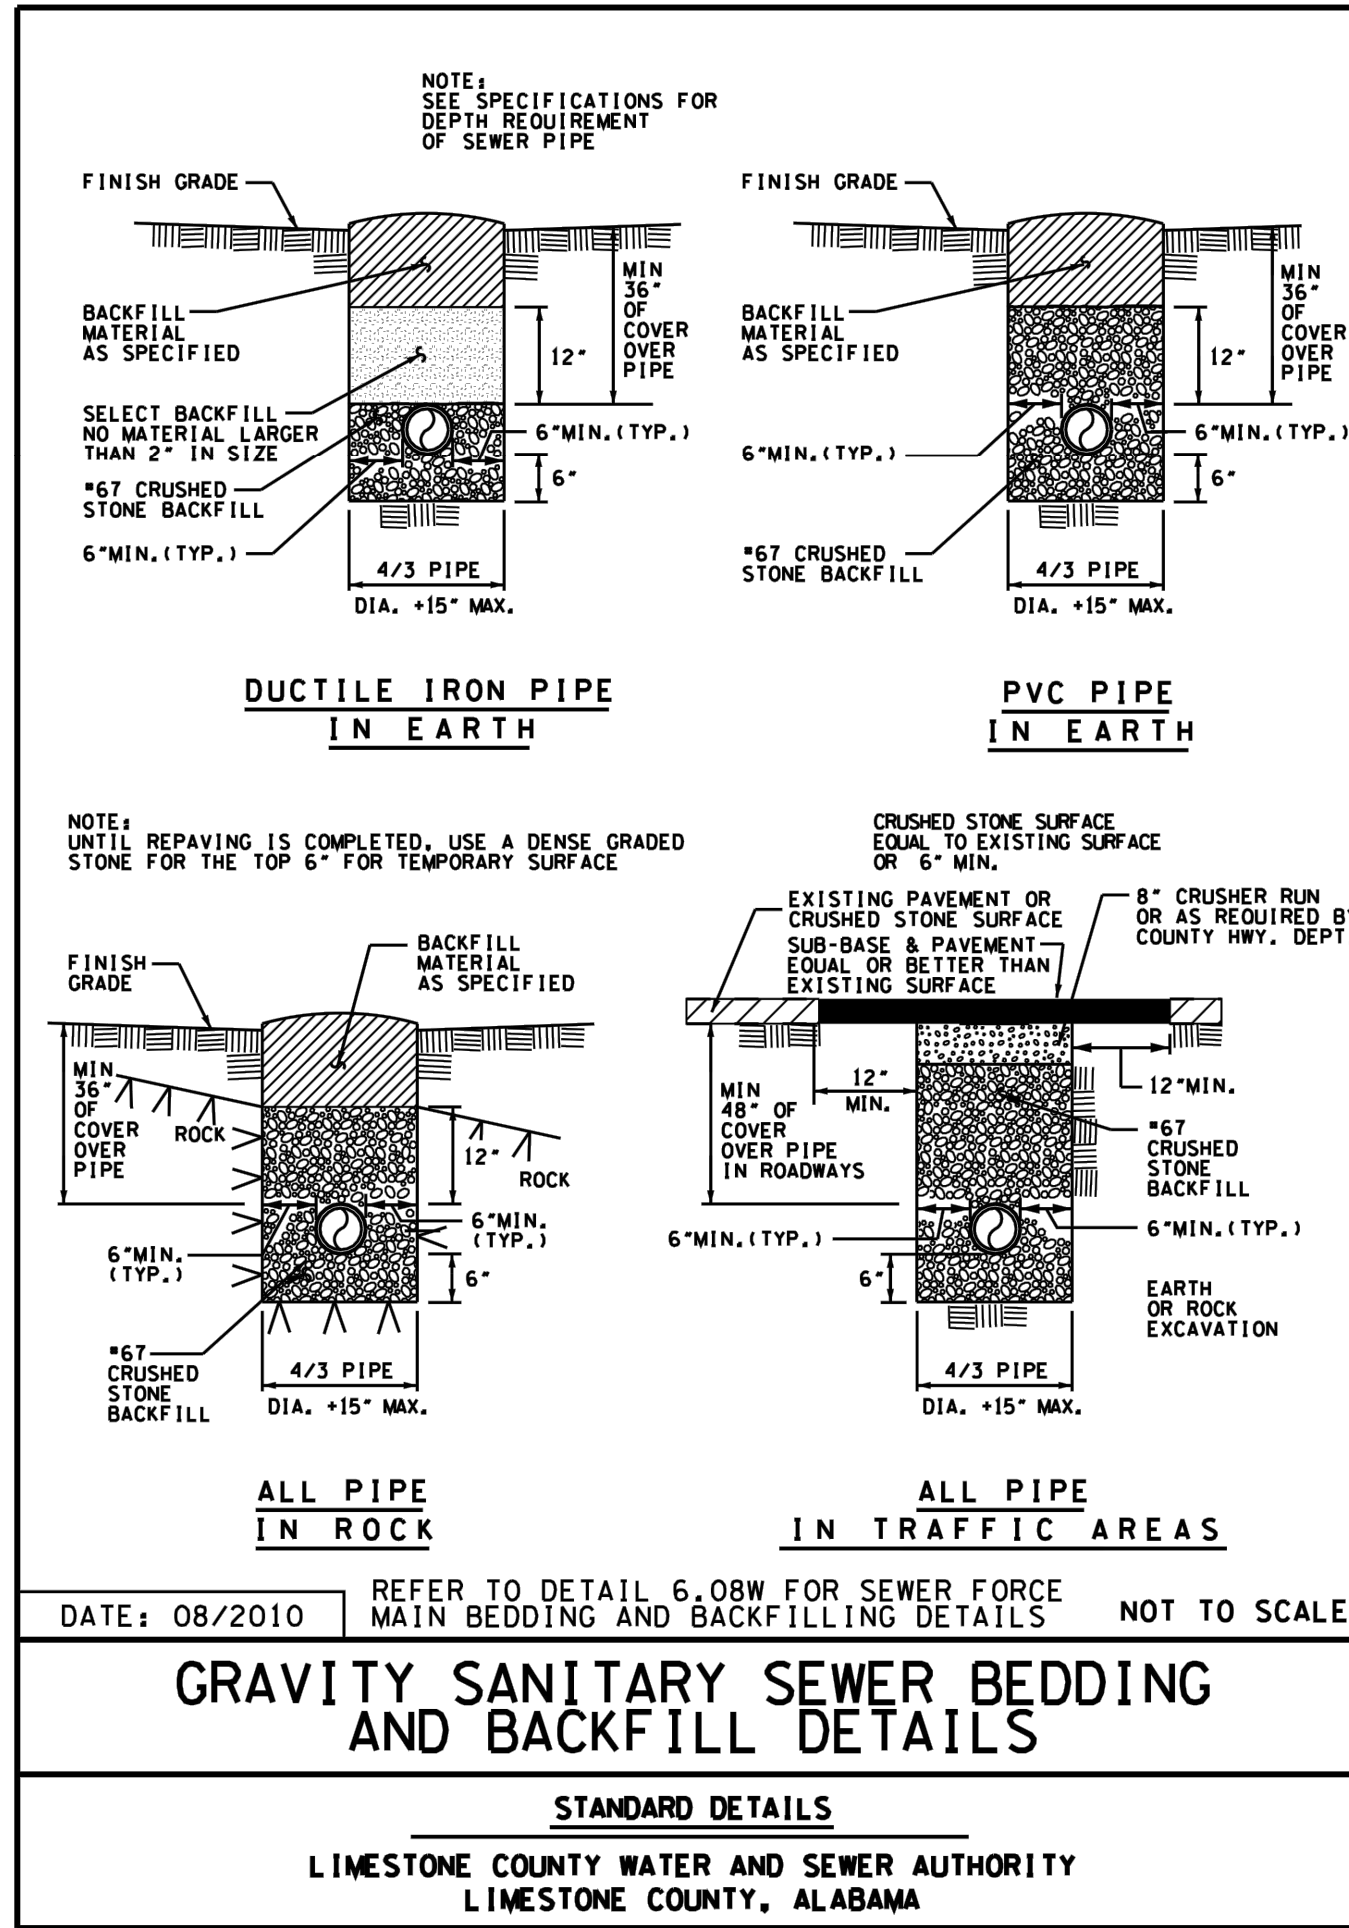

6.14 S

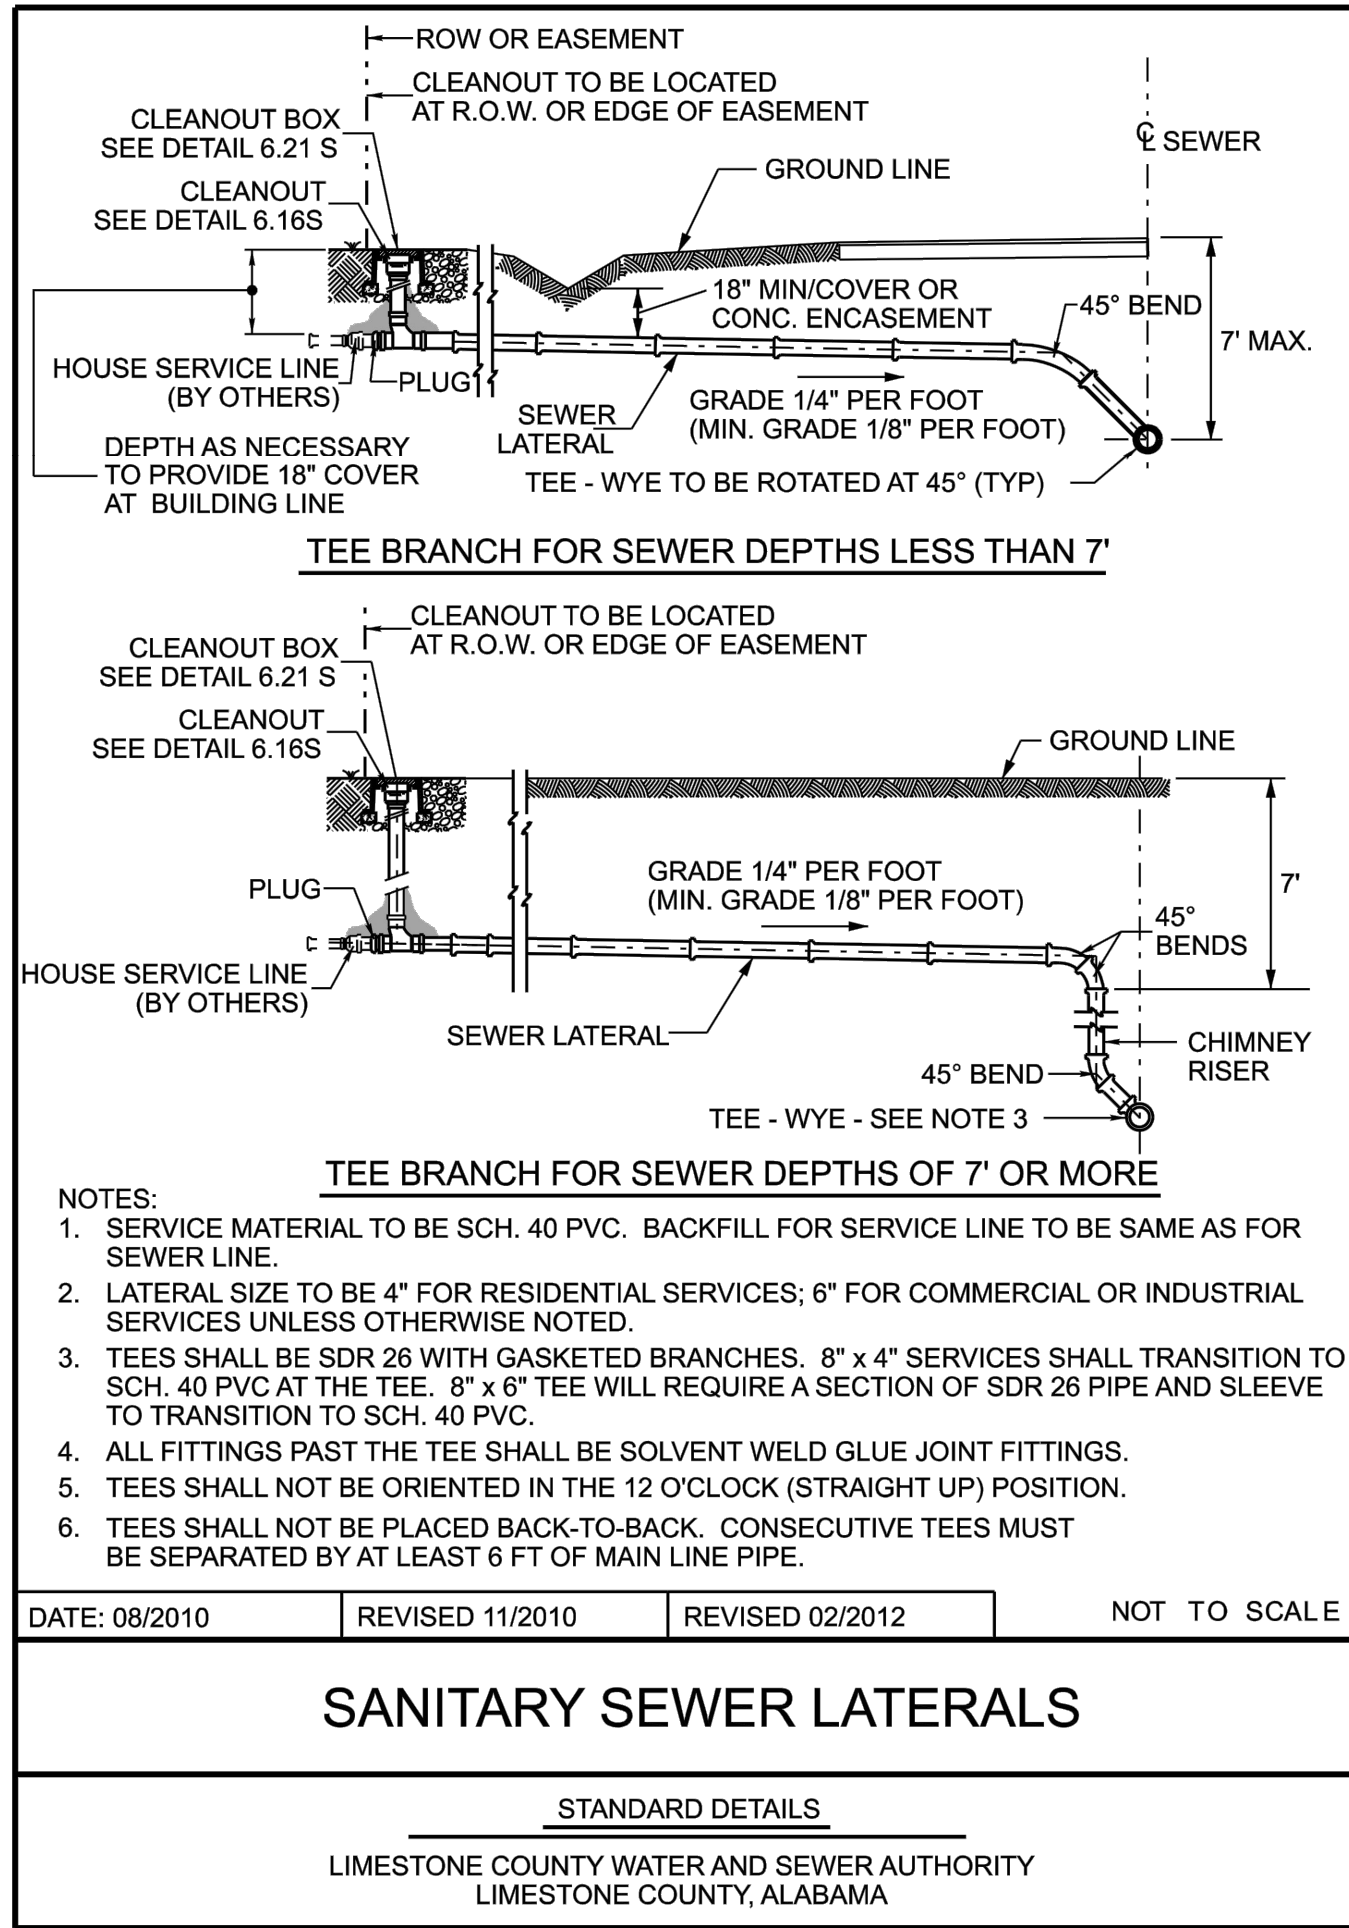

6.15 S

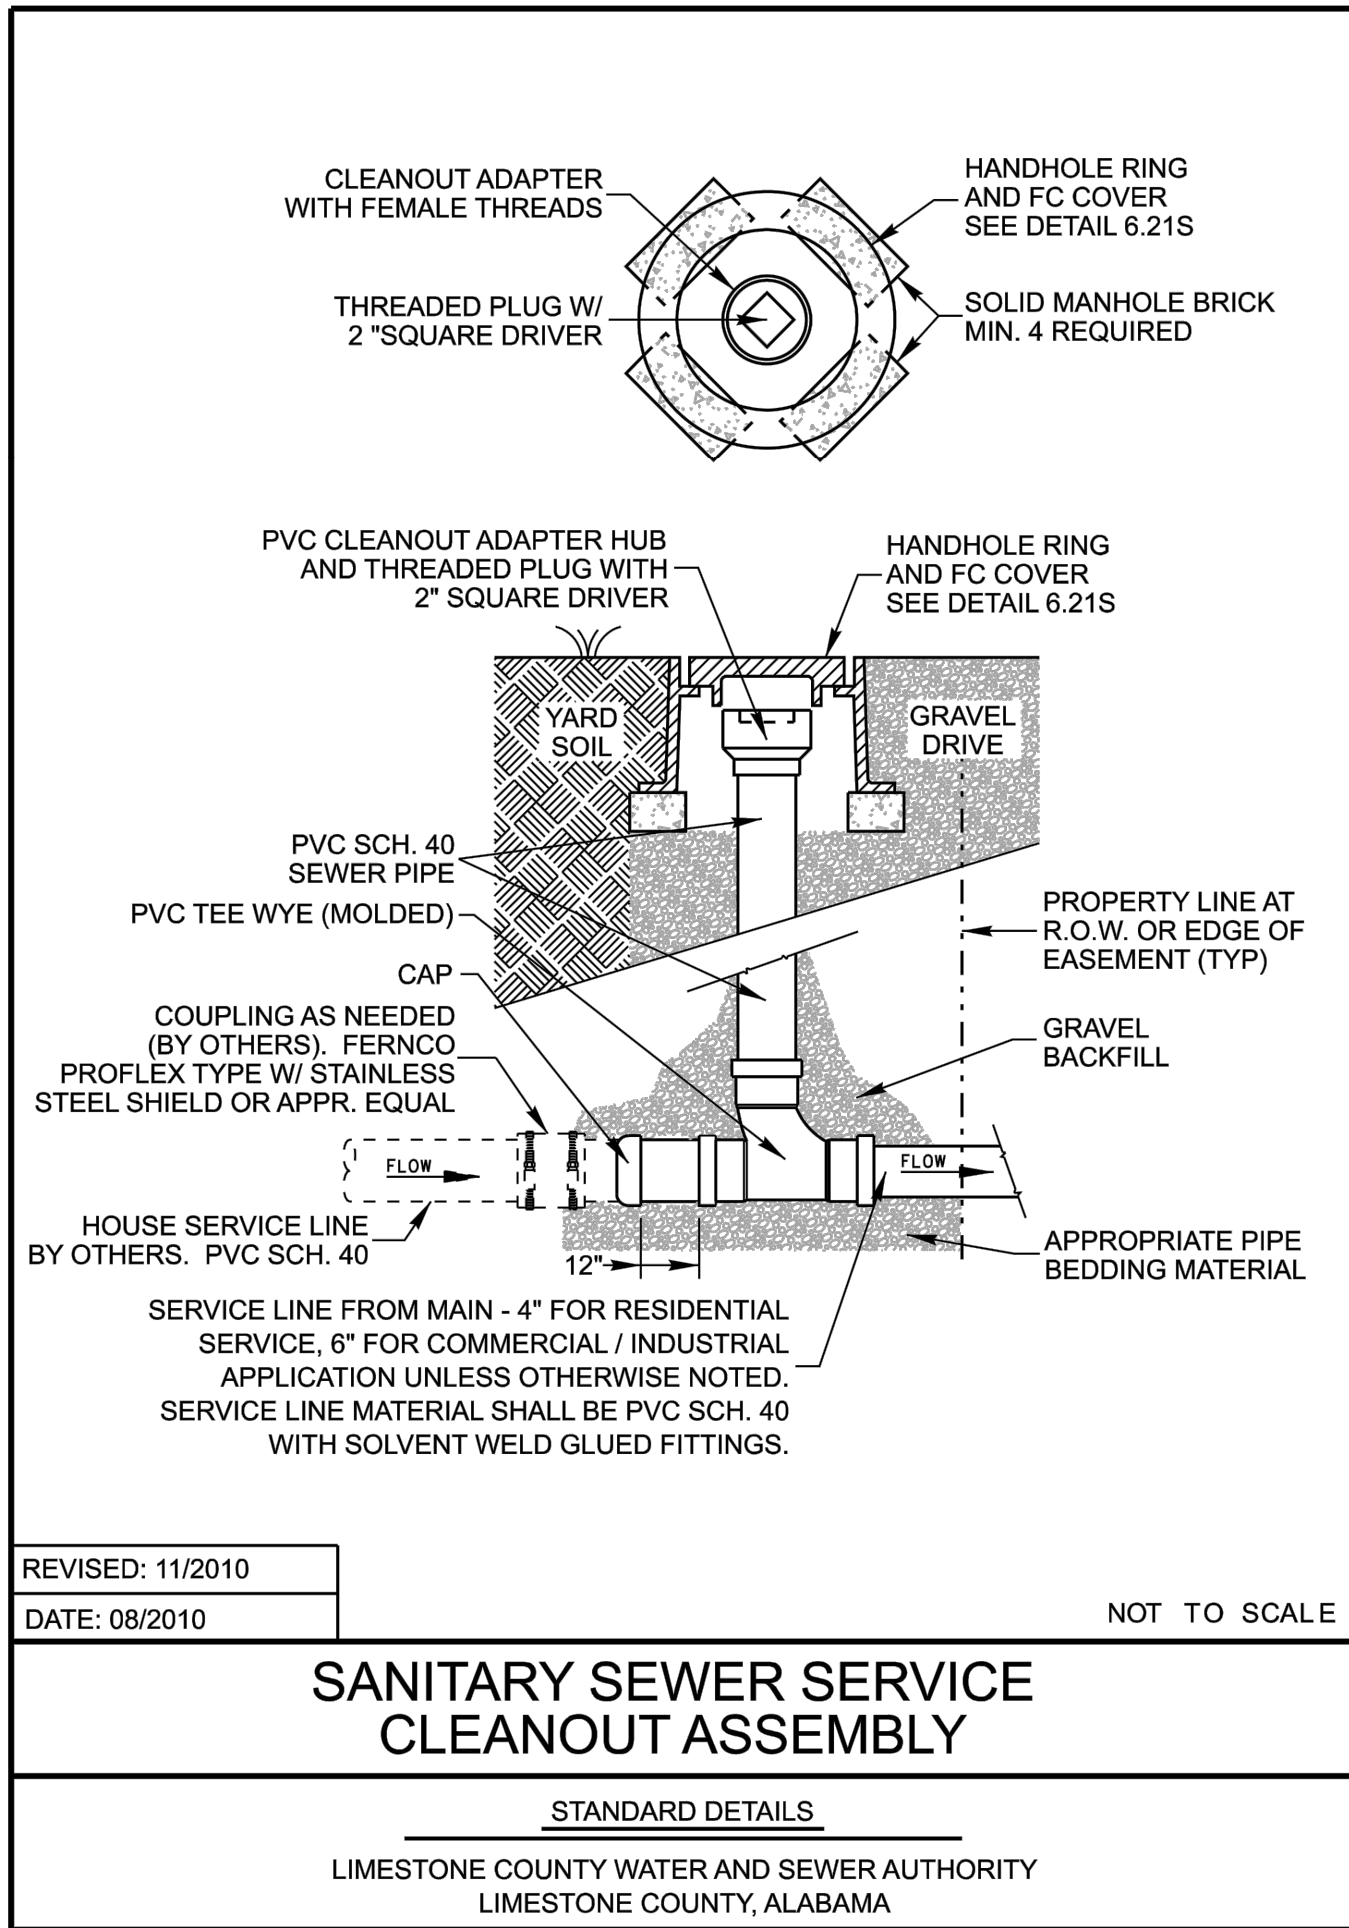

6.16 S

REVISIONS	Date
5	
4	
3	
2	
1	

Rev#	Description
5	
4	
3	
2	
1	

TWO OAKS DEVELOPMENT
DAVIS PRESERVE - PHASE 1
LIMESTONE COUNTY
SECTION 11, TOWNSHIP 3 SOUTH, RANGE 3 WEST
LIMESTONE COUNTY, ALABAMA

CONSTRUCTION DETAILS

Date: 12/23/2022
Drawn By: GGL
Approved By: NLT
Scale: N.T.S.

Job Number:
678-22

Sheet Number:
C8.5