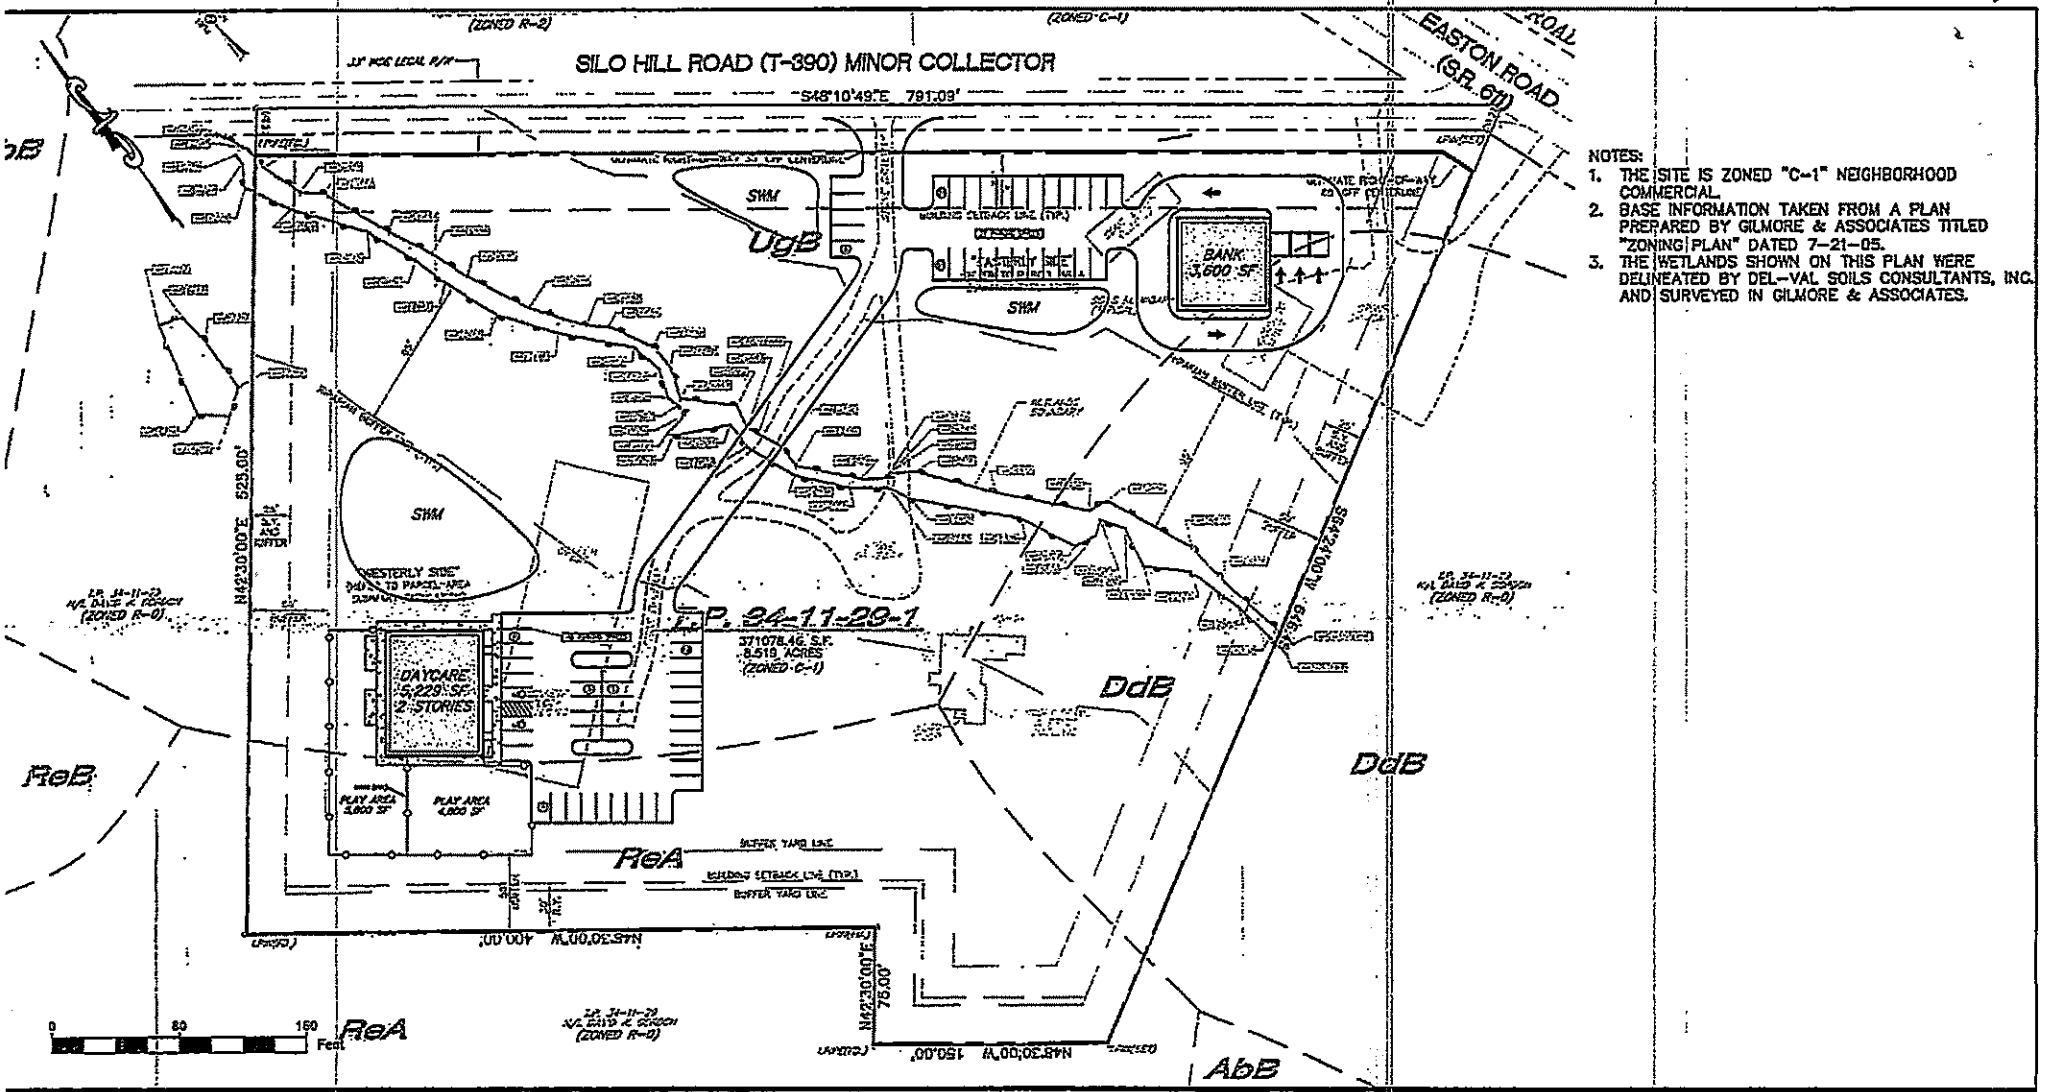


NOTES:
1. THE SITE IS ZONED "C-1" NEIGHBORHOOD COMMERCIAL.
2. BASE INFORMATION TAKEN FROM A PLAN PREPARED BY GILMORE & ASSOCIATES TITLED "ZONING PLAN" DATED 7-21-05.
3. THE WETLANDS SHOWN ON THIS PLAN WERE DELINEATED BY DEL-VAL SOILS CONSULTANTS, INC. AND SURVEYED IN GILMORE & ASSOCIATES.

File No. 1157

REVISIONS	
Date	Description

Holmes Cunningham LLC
350 East Butler Ave.
Suite 106
New Britain, PA 18901
(215) 586-3330
www.hcengineering.net

TMP 34-011-029-001

SILO HILL ROAD AND EASTON ROAD

CONCEPTUAL SITE PLAN

Date	2-4-16
Scale	1"=80'
Designed	RC
Sheet 1 of 1	

Drawing No. CP-1