ROCKFORD BRICK & TILE CO.

ROCKFORD, IOWA — *'Best in the Land'* — PHONE: PLaza 6-3352

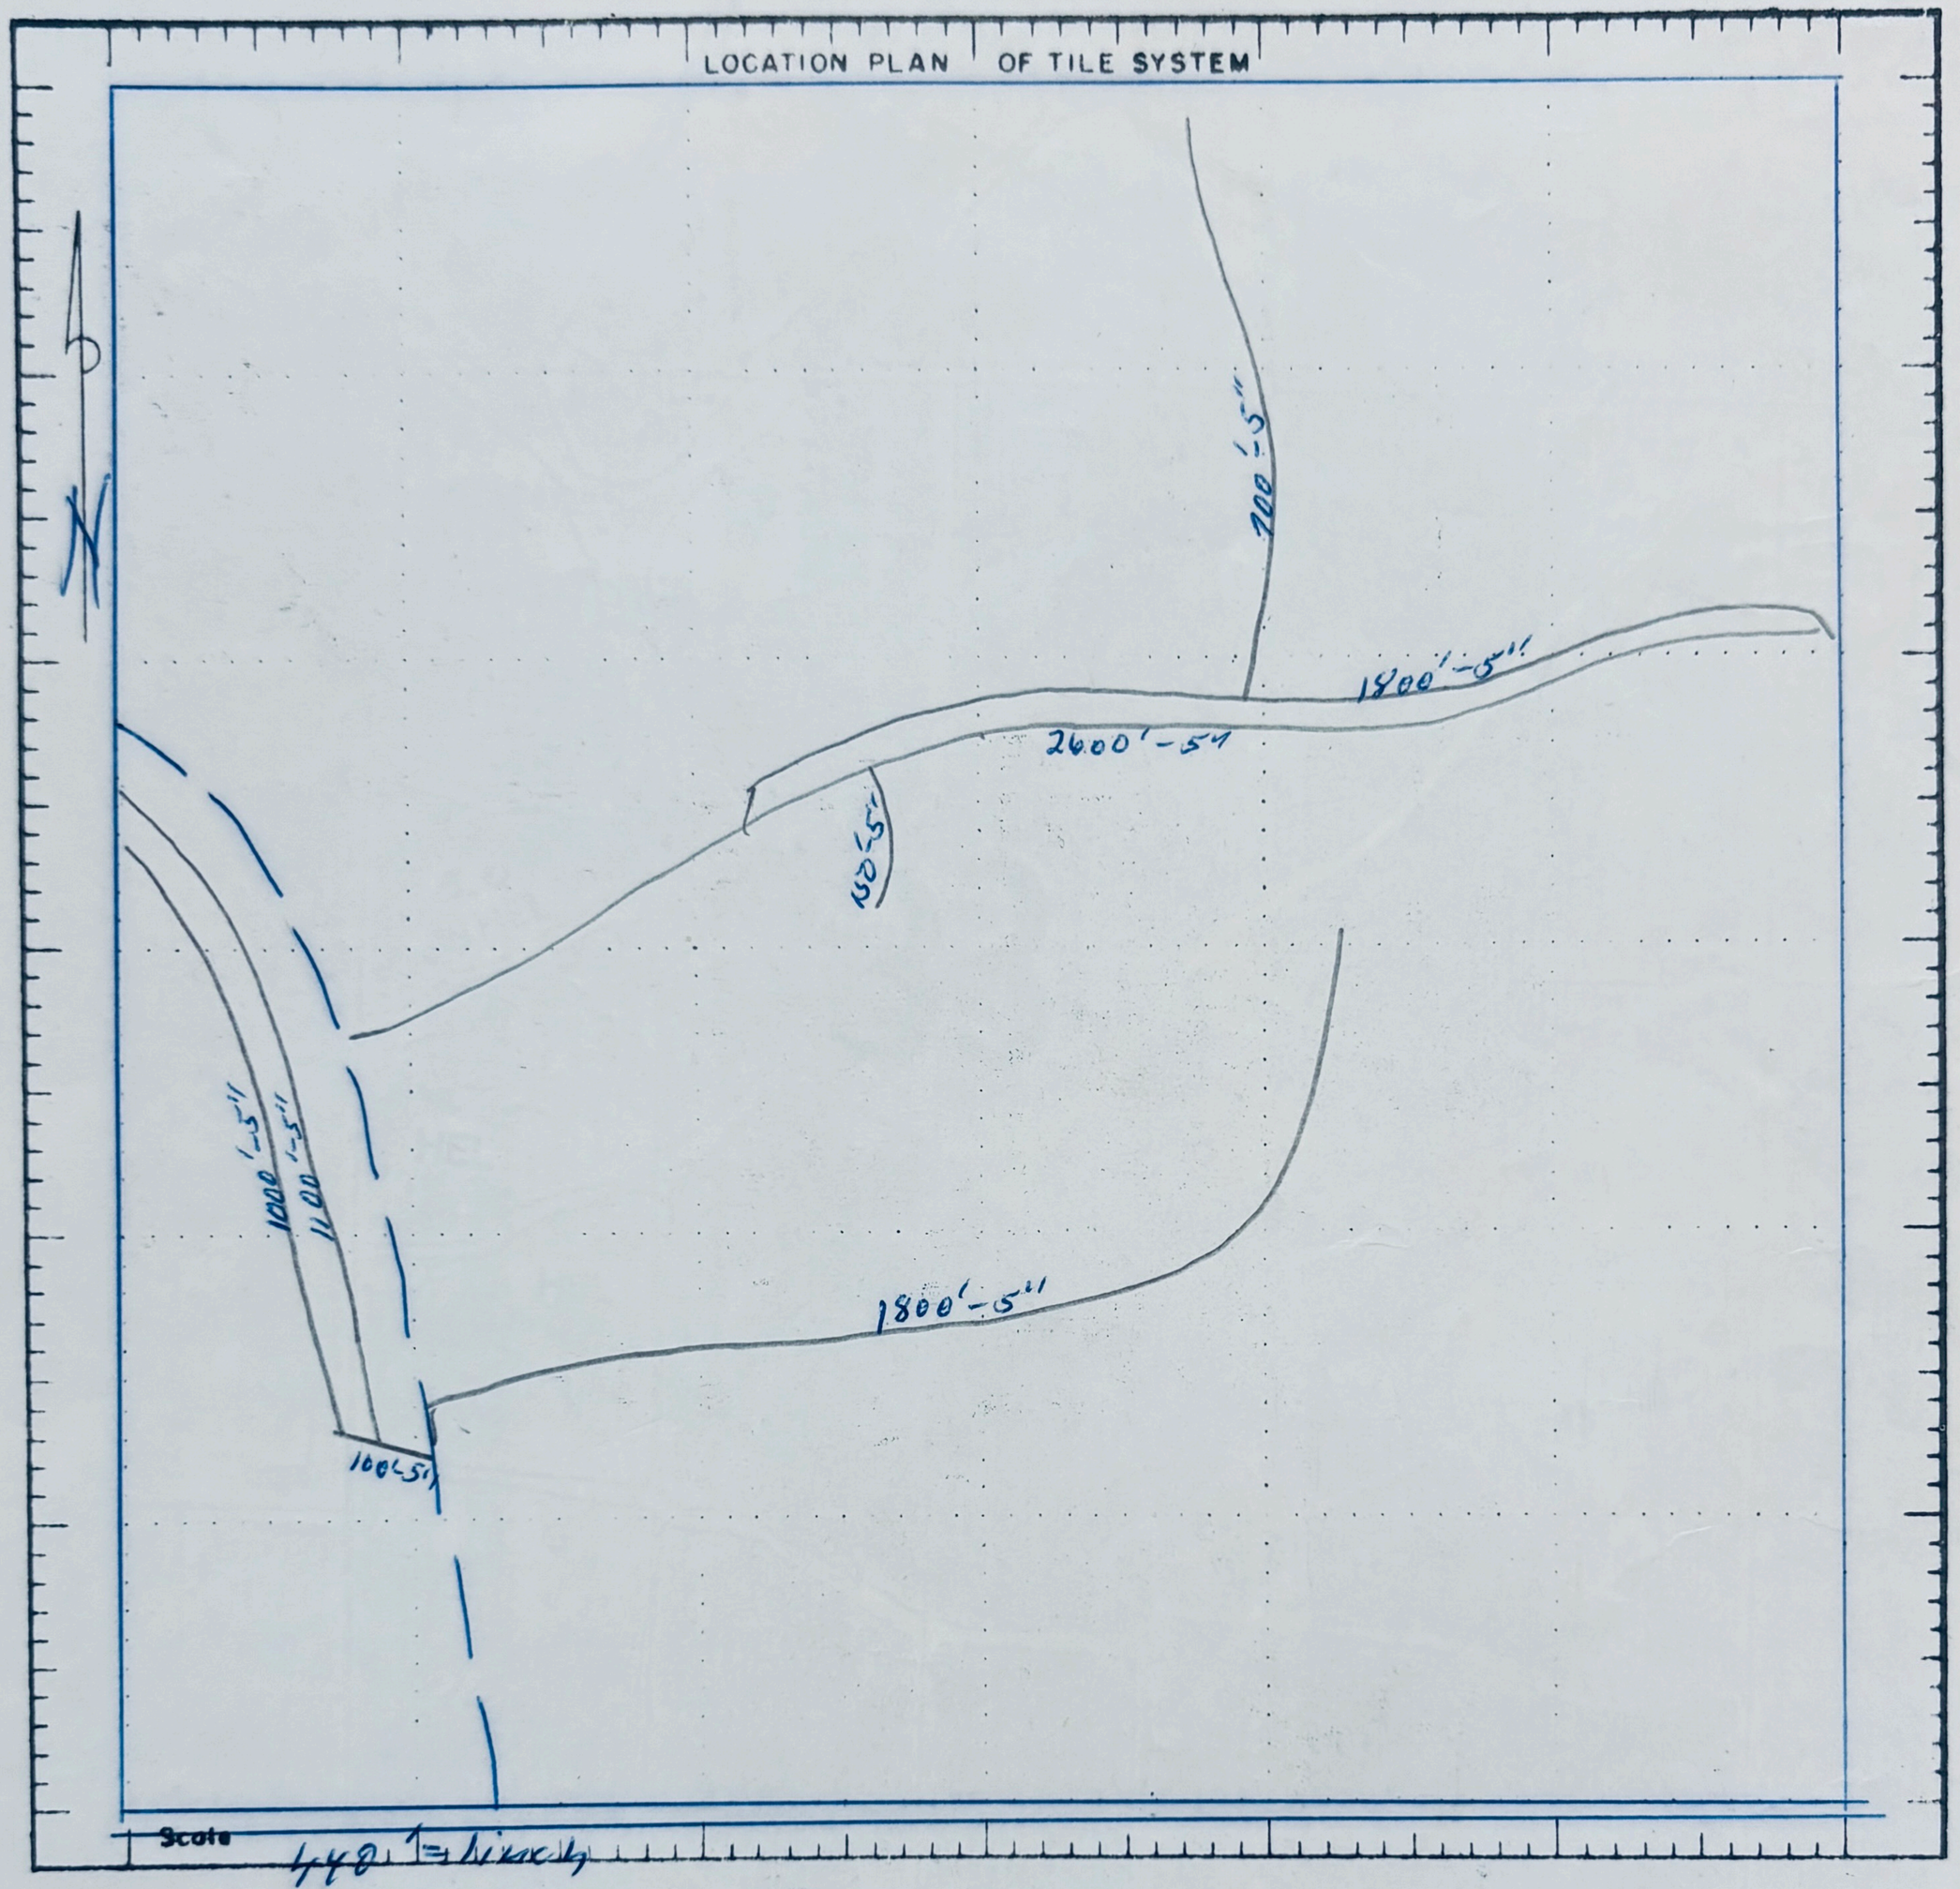

5200
4050
9250

TILE DRAINAGE PLAN

MATERIALS ESTIMATE

9250'-5" Tile
3-16'-6" CMP
3-6" Animal Guards
6-5/5 y's

— LEGEND —

Permanent Fence
Proposed Tile Line
Existing Tile Line
Existing Shallow Ditch
Existing Deep Ditch

OWNER Francis Wolrab
TOWNSHIP Linn
SECTION 33 TOWN MT. Vernon
COUNTY Linn STATE Iowa
DATE 9-5-69 SIGNED Royce F. Klatt

ROCKFORD BRICK & TILE CO.

ROCKFORD, IOWA — *'Best in the land'* — PHONE: 756-3352

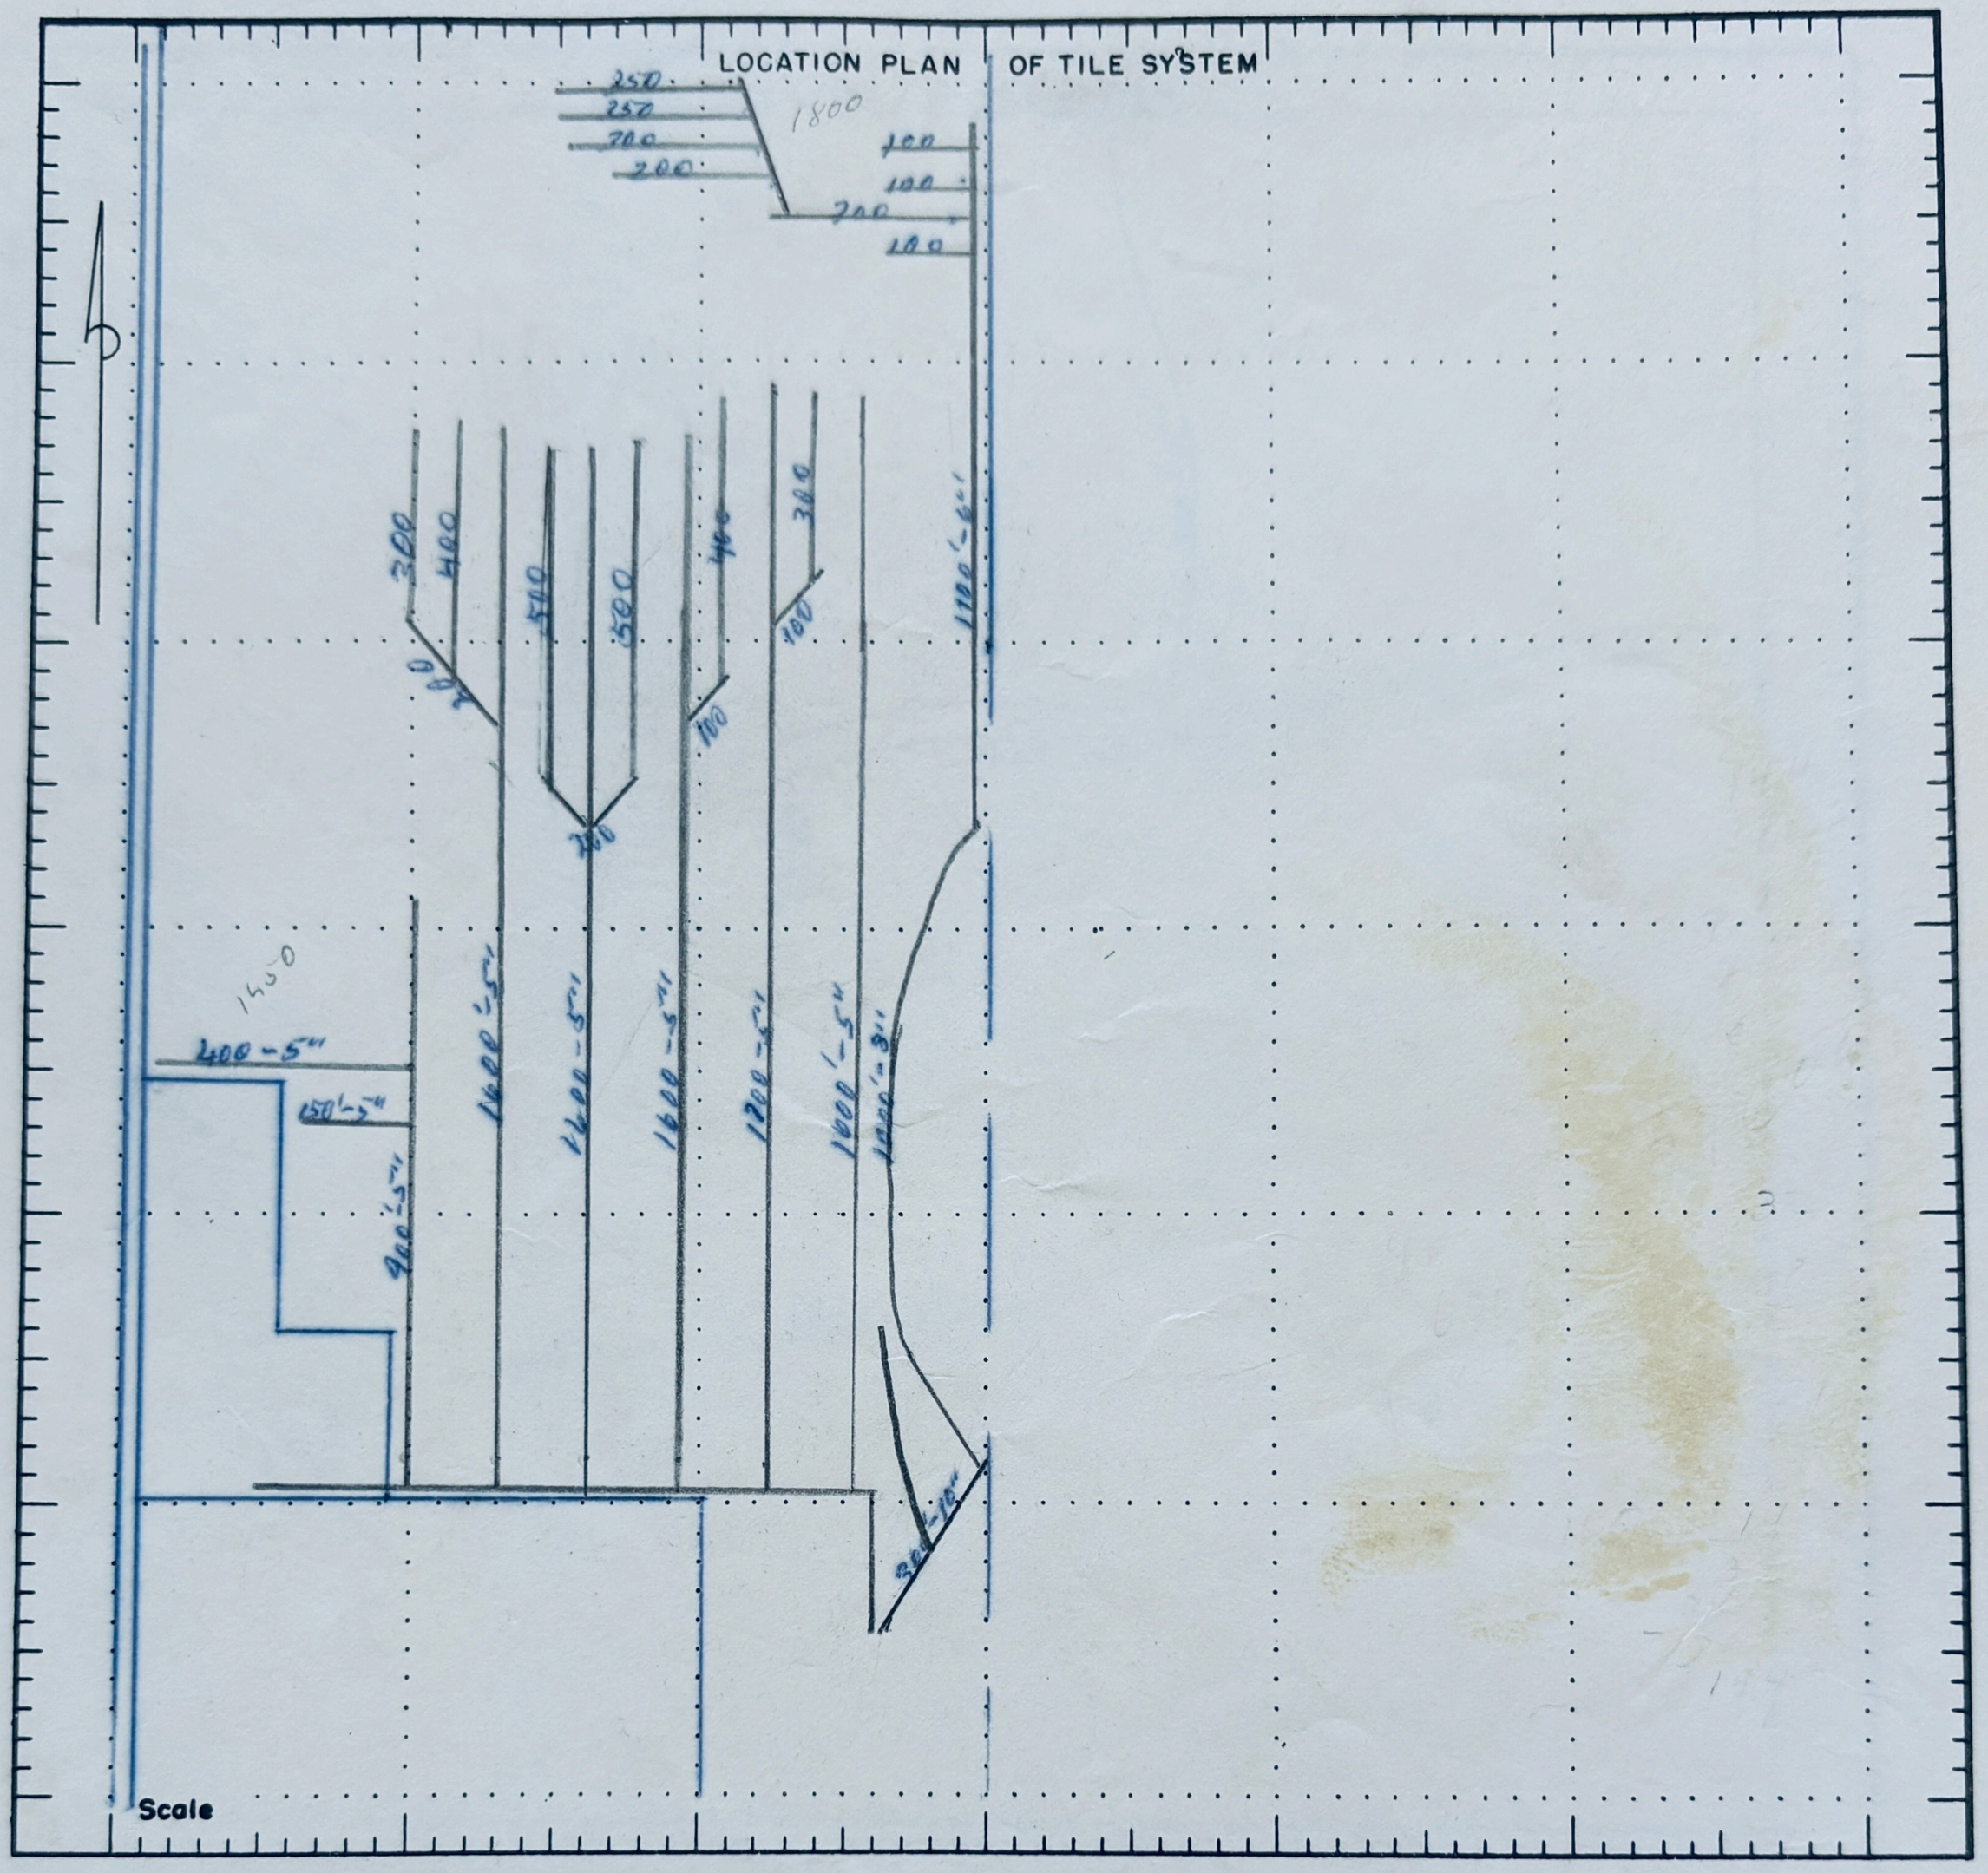

TILE DRAINAGE PLAN

— LEGEND —

Permanent Fence

Proposed Tile Line

Existing Tile Line

Existing Shallow Ditch

Existing Deep Ditch

MATERIALS ESTIMATE

1000'-5"	470
1100'-6"	350
11350-5"	3960
3000 -5"	
14350	

OWNER Patty Walrob

TOWNSHIP

SECTION TOWN

COUNTY STATE

DATE SIGNED