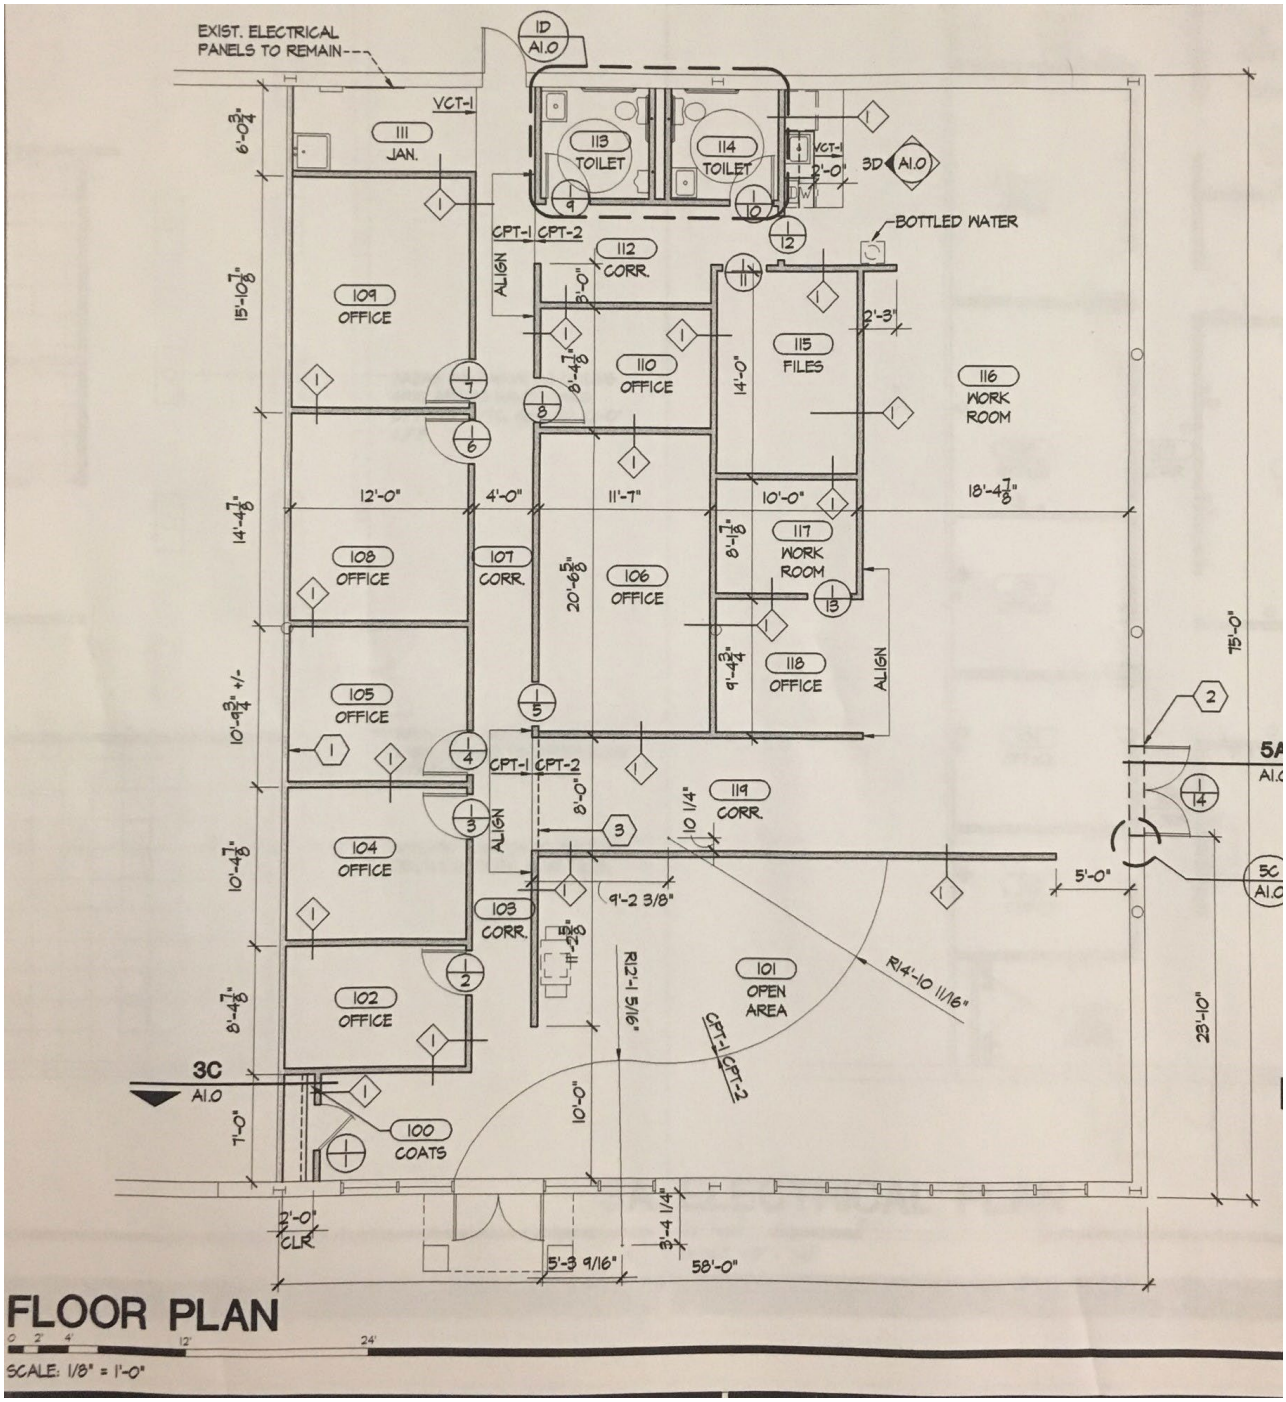
EXIST. ELECTRICAL PANELS TO REMAIN
1D A1.0
111 JAN.
VCT-1
113 TOILET
114 TOILET
3D A1.0
BOTTLED WATER
CPT-1 CPT-2
ALIGN
112 CORR.
109 OFFICE
110 OFFICE
115 FILES
116 WORK ROOM
108 OFFICE
107 CORR.
106 OFFICE
117 WORK ROOM
118 OFFICE
105 OFFICE
104 OFFICE
119 CORR.
103 CORR.
102 OFFICE
101 OPEN AREA
100 COATS
3C A1.0
5A A1.0
5C A1.0
FLOOR PLAN
SCALE: 1/8" = 1'-0"