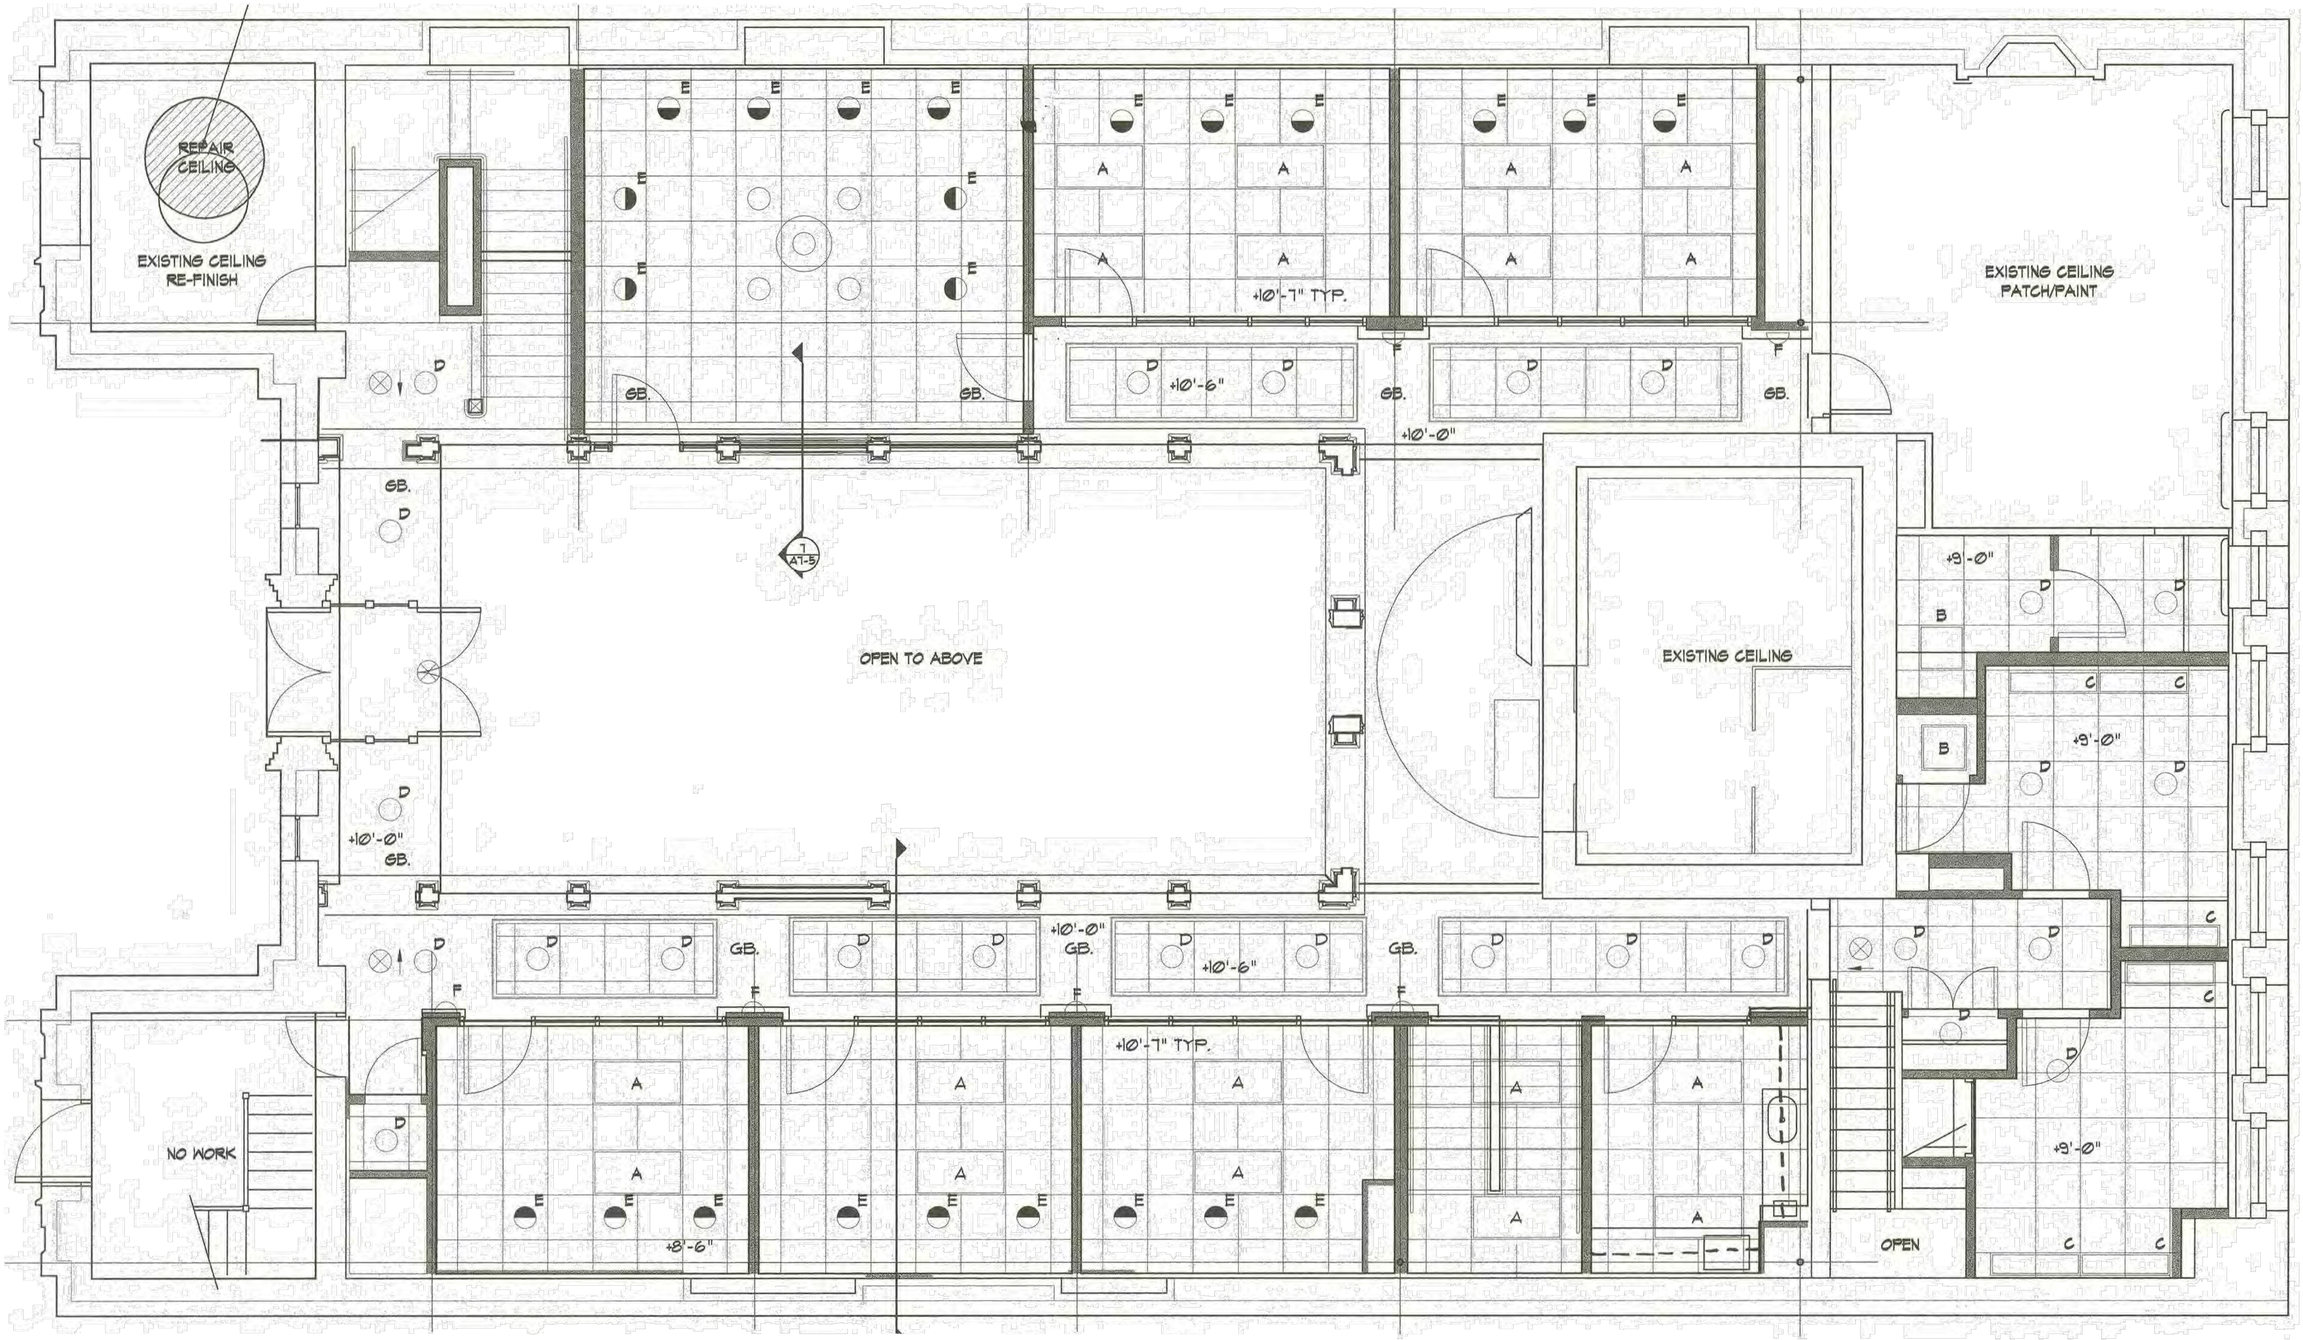
REPAIR CEILING
EXISTING CEILING RE-FINISH
EXISTING CEILING PATCH/PAINT
+10'-7" TYP.
+10'-6"
+10'-0"
GB.
OPEN TO ABOVE
EXISTING CEILING
+9'-0"
+8'-6"
NO WORK
OPEN
7
A7-5

FIRST FLOOR