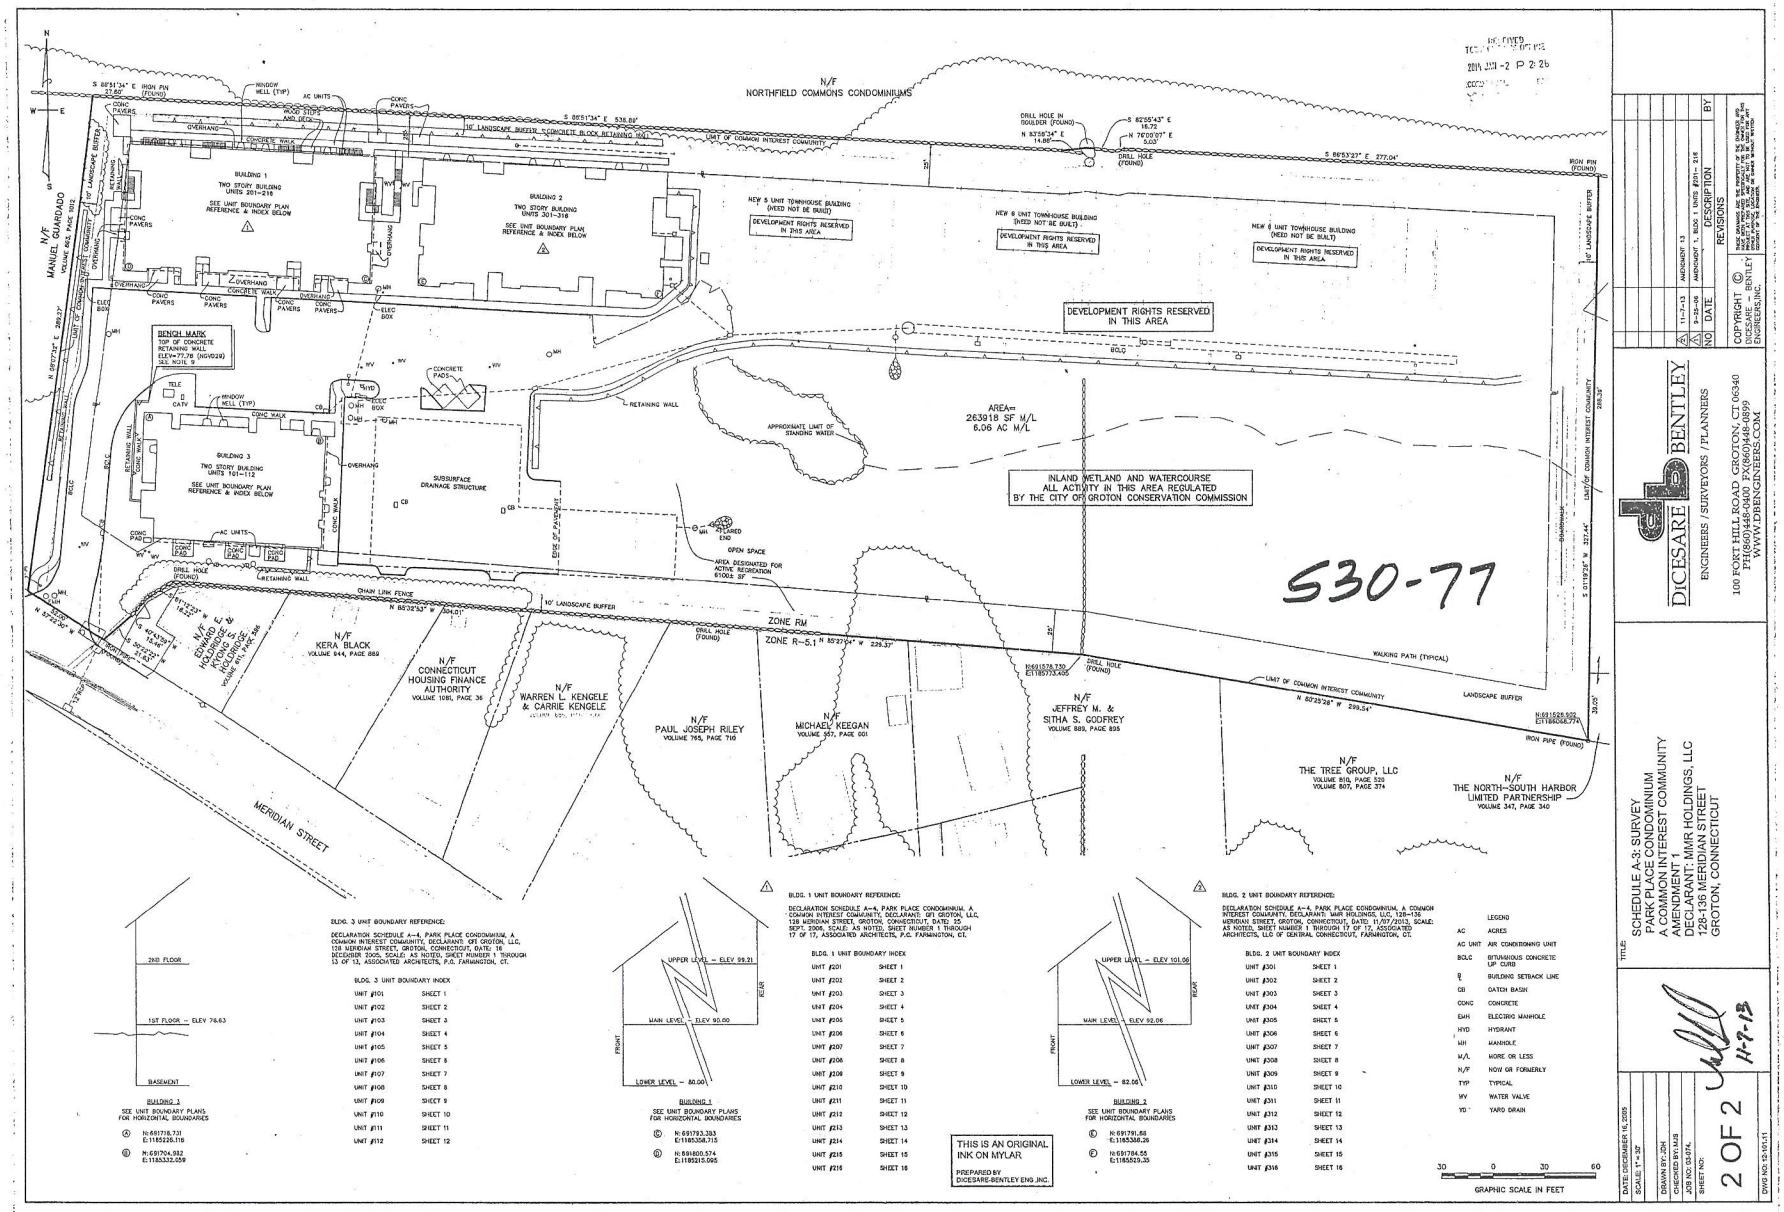

BLDG. 3 UNIT BOUNDARY REFERENCE:

DECLARATION SCHEDULE A-4, PARK PLACE CONDOMINIUM, A COMMON INTEREST COMMUNITY, DECLARANT: CPT GROTON, LLC, 128 MERIDIAN STREET, GROTON, CONNECTICUT, DATE: 16 DECEMBER 2005, SCALE: AS NOTED, SHEET NUMBER 1 THROUGH 13 OF 13, ASSOCIATED ARCHITECTS, P.C. FARMINGTON, CT.

BLDG. 3 UNIT BOUNDARY INDEX

UNIT #101	SHEET 1
UNIT #102	SHEET 2
UNIT #103	SHEET 3
UNIT #104	SHEET 4
UNIT #105	SHEET 5
UNIT #106	SHEET 6
UNIT #107	SHEET 7
UNIT #108	SHEET 8
UNIT #109	SHEET 9
UNIT #110	SHEET 10
UNIT #111	SHEET 11
UNIT #112	SHEET 12

BUILDING 3
SEE UNIT BOUNDARY PLANS
FOR HORIZONTAL BOUNDARIES

Ⓐ N:691718.731
E:1185328.118

Ⓑ N:691704.982
E:1185332.059

BLDG. 1 UNIT BOUNDARY REFERENCE:

DECLARATION SCHEDULE A-4, PARK PLACE CONDOMINIUM, A COMMON INTEREST COMMUNITY, DECLARANT: CPT GROTON, LLC, 128 MERIDIAN STREET, GROTON, CONNECTICUT, DATE: 16 DECEMBER 2005, SCALE: AS NOTED, SHEET NUMBER 1 THROUGH 17 OF 17, ASSOCIATED ARCHITECTS, P.C. FARMINGTON, CT.

BLDG. 1 UNIT BOUNDARY INDEX

UNIT #201	SHEET 1
UNIT #202	SHEET 2
UNIT #203	SHEET 3
UNIT #204	SHEET 4
UNIT #205	SHEET 5
UNIT #206	SHEET 6
UNIT #207	SHEET 7
UNIT #208	SHEET 8
UNIT #209	SHEET 9
UNIT #210	SHEET 10
UNIT #211	SHEET 11
UNIT #212	SHEET 12
UNIT #213	SHEET 13
UNIT #214	SHEET 14
UNIT #215	SHEET 15
UNIT #216	SHEET 16

BUILDING 1
SEE UNIT BOUNDARY PLANS
FOR HORIZONTAL BOUNDARIES

Ⓒ N:691793.393
E:1185308.715

Ⓓ N:691800.574
E:1185215.095

THIS IS AN ORIGINAL
INK ON MYLAR

PREPARED BY
DICESARE-BENTLEY ENG.INC.

BLDG. 2 UNIT BOUNDARY REFERENCE:

DECLARATION SCHEDULE A-4, PARK PLACE CONDOMINIUM, A COMMON INTEREST COMMUNITY, DECLARANT: MMR HOLDINGS, LLC, 128-136 MERIDIAN STREET, GROTON, CONNECTICUT, DATE: 11/07/2013, SCALE: AS NOTED, SHEET NUMBER 1 THROUGH 17 OF 17, ASSOCIATED ARCHITECTS, LLC OF CENTRAL CONNECTICUT, FARMINGTON, CT.

BLDG. 2 UNIT BOUNDARY INDEX

UNIT #301	SHEET 1
UNIT #302	SHEET 2
UNIT #303	SHEET 3
UNIT #304	SHEET 4
UNIT #305	SHEET 5
UNIT #306	SHEET 6
UNIT #307	SHEET 7
UNIT #308	SHEET 8
UNIT #309	SHEET 9
UNIT #310	SHEET 10
UNIT #311	SHEET 11
UNIT #312	SHEET 12
UNIT #313	SHEET 13
UNIT #314	SHEET 14
UNIT #315	SHEET 15
UNIT #316	SHEET 16

BUILDING 2
SEE UNIT BOUNDARY PLANS
FOR HORIZONTAL BOUNDARIES

Ⓔ N:691791.68
E:1185306.26

Ⓕ N:691784.55
E:1185219.35

LEGEND

AC	AGRES
AC UNIT	AIR CONDITIONING UNIT
BCLC	BITUMINOUS CONCRETE CURB
℄	BUILDING SETBACK LINE
CB	CATCH BASIN
CONC	CONCRETE
EMH	ELECTRIC MANHOLE
HYD	HYDRANT
MH	MANHOLE
M/L	MORE OR LESS
N/F	NOW OR FORMERLY
TYP	TYPICAL
WV	WATER VALVE
YD	YARD DRAIN

NO.	DATE:	DESCRIPTION	BY
3	11-7-13	AMENDMENT 13	
2	3-25-08	AMENDMENT 1, BLDG 1 UNITS #201- 216	

REVISIONS

COPYRIGHT © DICESARE - BENTLEY ENGINEERS, INC.

THESE DRAWINGS ARE THE PROPERTY OF THE DICESARE-BENTLEY ENGINEERS, INC. AND ARE NOT TO BE USED IN WHOLE OR IN PART FOR ANY OTHER PROJECT WITHOUT THE WRITTEN CONSENT OF THE DICESARE-BENTLEY ENGINEERS, INC.

DICESARE BENTLEY
ENGINEERS / SURVEYORS / PLANNERS
100 FORT HILL ROAD GROTON, CT 06340
PH:(860)448-0400 FX:(860)448-0899
WWW.DBENGINEERS.COM

TITLE:
SCHEDULE A-3: SURVEY
PARK PLACE CONDOMINIUM
A COMMON INTEREST COMMUNITY
AMENDMENT 1
DECLARANT: MMR HOLDINGS, LLC
128-136 MERIDIAN STREET
GROTON, CONNECTICUT

DATE: DECEMBER 16, 2005
SCALE: 1" = 30'
DRAWN BY: JDH
CHECKED BY: MJB
JOB NO: 04-074
SHEET NO:

2 OF 2

DWG NO: 03-161.11

11-7-13