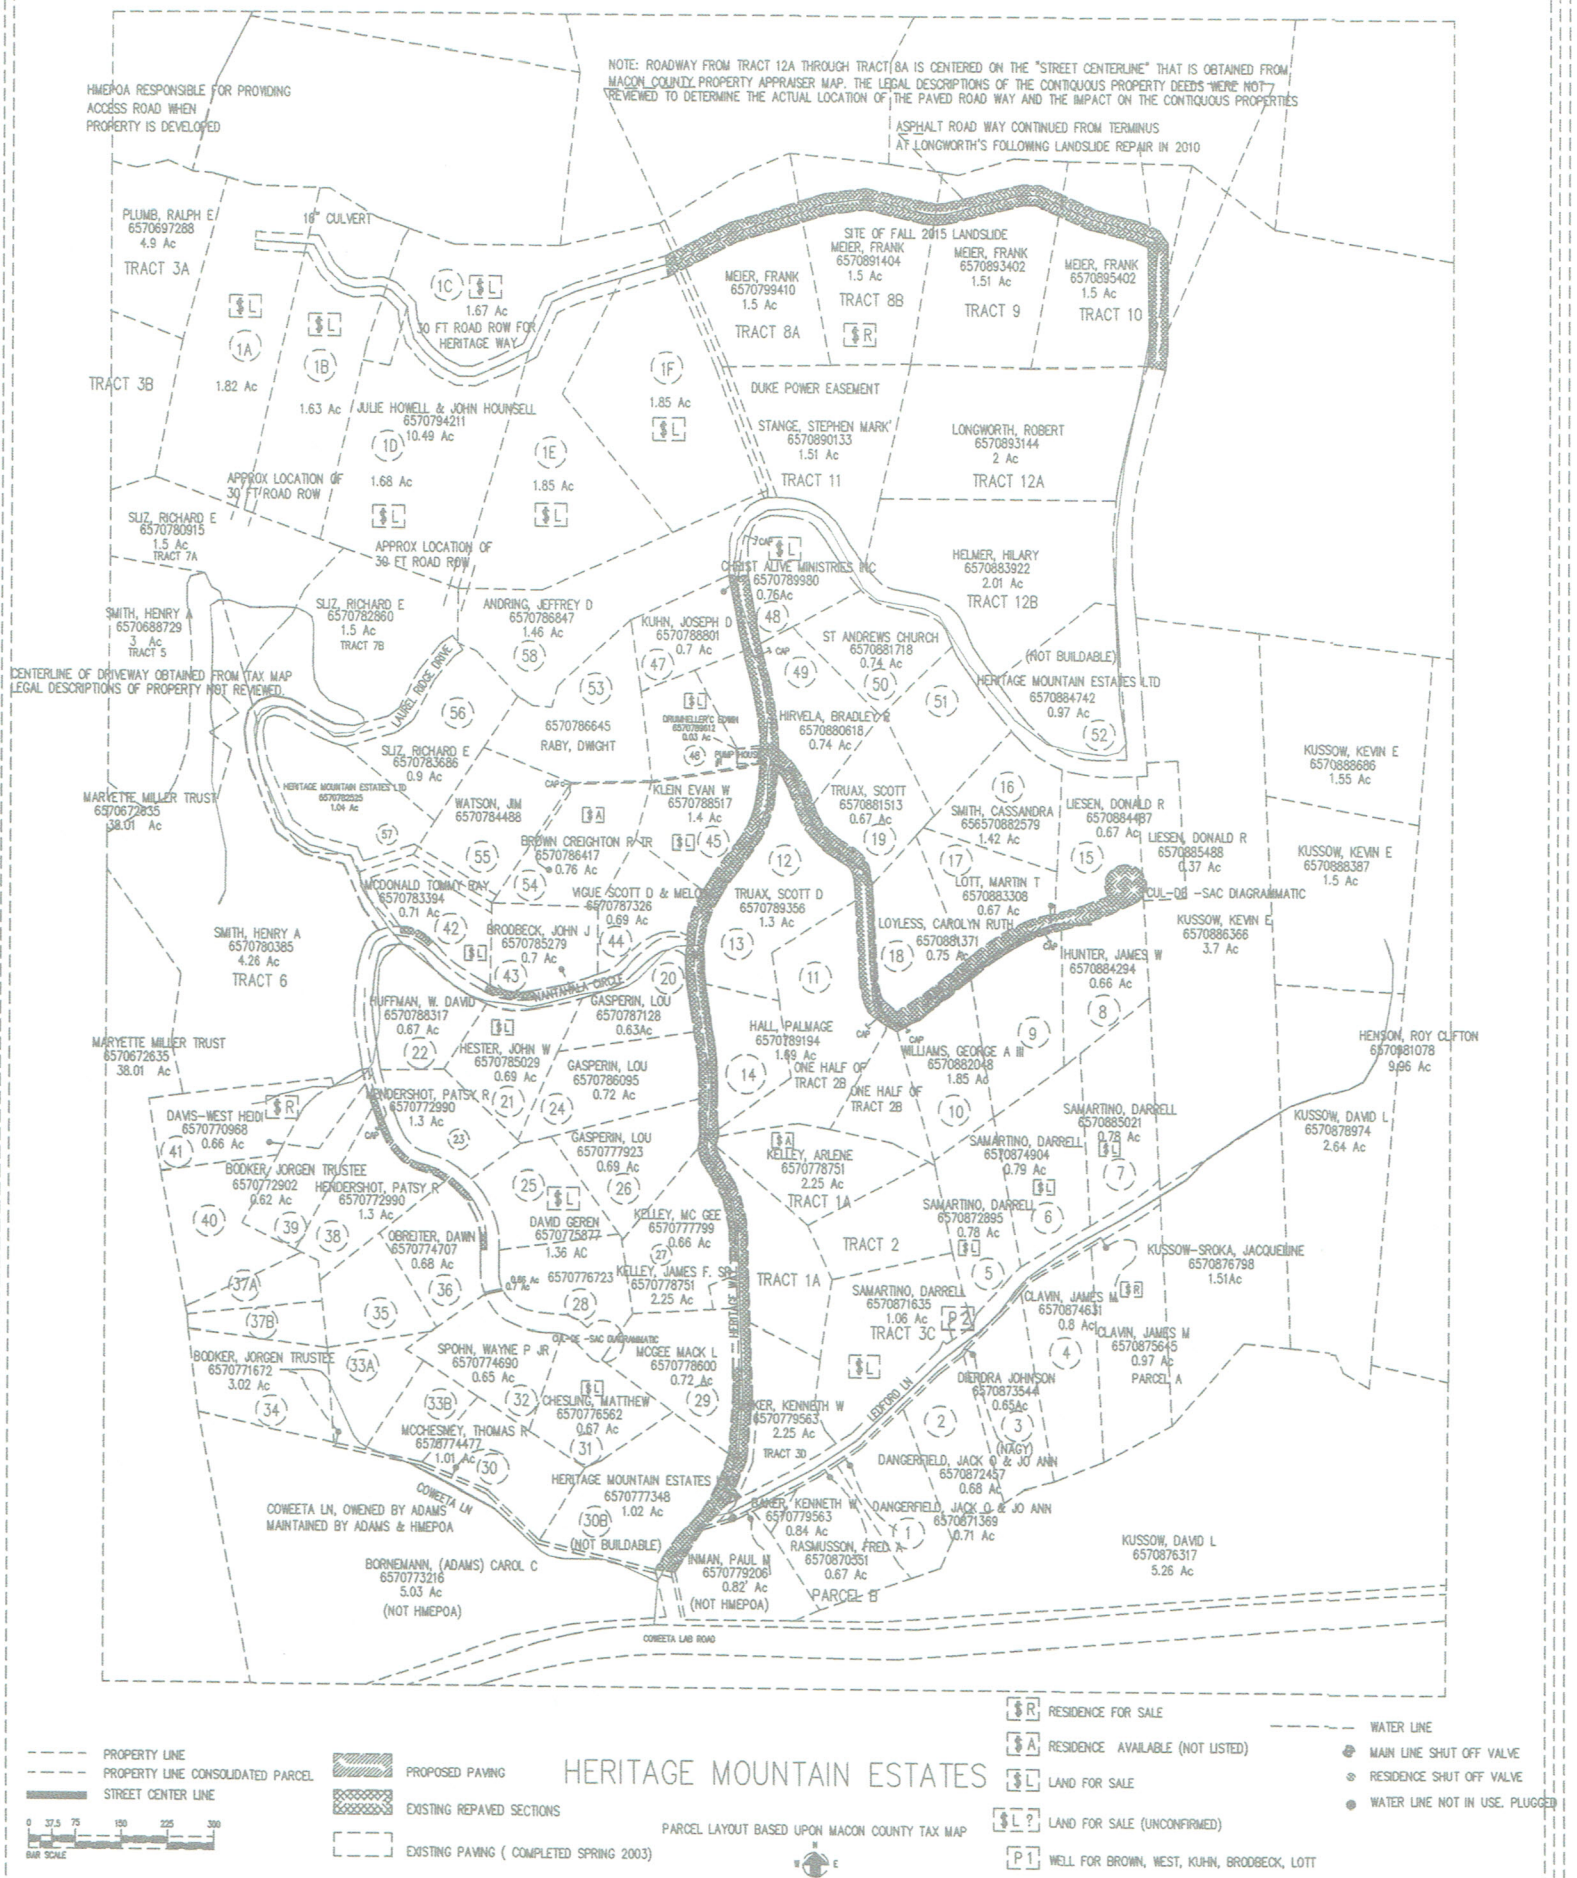
NOTE: ROADWAY FROM TRACT 12A THROUGH TRACT 8A IS CENTERED ON THE "STREET CENTERLINE" THAT IS OBTAINED FROM MACON COUNTY PROPERTY APPRAISER MAP. THE LEGAL DESCRIPTIONS OF THE CONTIGUOUS PROPERTY DEEDS WERE NOT REVIEWED TO DETERMINE THE ACTUAL LOCATION OF THE PAVED ROAD WAY AND THE IMPACT ON THE CONTIGUOUS PROPERTIES
HMEPOA RESPONSIBLE FOR PROVIDING ACCESS ROAD WHEN PROPERTY IS DEVELOPED
ASPHALT ROAD WAY CONTINUED FROM TERMINUS AT LONGWORTH'S FOLLOWING LANDSLIDE REPAIR IN 2010
PLUMB, RALPH E 6570697288 4.9 Ac
TRACT 3A
16" CULVERT
1.67 Ac 30 FT ROAD ROW FOR HERITAGE WAY
TRACT 3B
1.82 Ac
1.63 Ac
JULIE HOWELL & JOHN HOUNSELL 6570794211 10.49 Ac
APPROX LOCATION OF 30 FT ROAD ROW
1.68 Ac
1.85 Ac
1.85 Ac
SLIZ, RICHARD E 6570780915 1.5 Ac TRACT 7A
APPROX LOCATION OF 30 FT ROAD ROW
SMITH, HENRY A 6570688729 3 Ac TRACT 5
SLIZ, RICHARD E 6570782860 1.5 Ac TRACT 7B
ANDRING, JEFFREY D 6570786847 1.46 Ac
CENTERLINE OF DRIVEWAY OBTAINED FROM TAX MAP LEGAL DESCRIPTIONS OF PROPERTY NOT REVIEWED
LAUREL RIDGE DRIVE
SLIZ, RICHARD E 6570783686 0.9 Ac
6570786645 RABY, DWIGHT
MARYETTE MILLER TRUST 6570672635 38.01 Ac
HERITAGE MOUNTAIN ESTATES LTD 6570782825 1.04 Ac
WATSON, JIM 6570784488
BROWN CREIGHTON R TR 6570786417 0.76 Ac
MCDONALD TOMMY RAY 6570783394 0.71 Ac
VIGUE SCOTT D & MELO 6570787326 0.69 Ac
BROOBECK, JOHN J 6570785279 0.7 Ac
SMITH, HENRY A 6570780385 4.26 Ac
TRACT 6
HUFFMAN, W. DAVID 6570788317 0.67 Ac
GASPERIN, LOU 6570787128 0.63Ac
MARYETTE MILLER TRUST 6570672635 38.01 Ac
HESTER, JOHN W 6570785029 0.69 Ac
GASPERIN, LOU 6570786095 0.72 Ac
HENDERSHOT, PATSY R 6570772990 1.3 Ac
DAVIS-WEST HEIDI 6570770968 0.66 Ac
GASPERIN, LOU 6570777923 0.69 Ac
BOOKER, JORGEN TRUSTEE 6570772902 0.62 Ac
HENDERSHOT, PATSY R 6570772990 1.3 Ac
OBREITER, DAWN 6570774707 0.68 Ac
DAVID GEREN 6570775877 1.36 AC
KELLEY, MC GEE 6570777799 0.66 Ac
6570776723
KELLEY, JAMES F. SR 6570778751 2.25 Ac
BOOKER, JORGEN TRUSTEE 6570771672 3.02 Ac
SPOHN, WAYNE P JR 6570774690 0.65 Ac
MCGEE MACK L 6570778600 0.72 Ac
CHESLING, MATTHEW 6570776562 0.67 Ac
MCCHESNEY, THOMAS R 6570774477 1.01 Ac
HERITAGE MOUNTAIN ESTATES 6570777348 1.02 Ac
(NOT BUILDABLE)
COWEETA LN, OWNED BY ADAMS MAINTAINED BY ADAMS & HMEPOA
BORNEMANN, (ADAMS) CAROL C 6570773216 5.03 Ac (NOT HMEPOA)
INMAN, PAUL M 6570779206 0.82 Ac (NOT HMEPOA)
COWEETA LAB ROAD
MEIER, FRANK 6570799410 1.5 Ac
TRACT 8A
SITE OF FALL 2015 LANDSLIDE MEIER, FRANK 6570891404 1.5 Ac
TRACT 8B
MEIER, FRANK 6570893402 1.51 Ac
TRACT 9
MEIER, FRANK 6570895402 1.5 Ac
TRACT 10
DUKE POWER EASEMENT
STANGE, STEPHEN MARK 6570890133 1.51 Ac
TRACT 11
LONGWORTH, ROBERT 6570893144 2 Ac
TRACT 12A
HELMER, HILARY 6570883922 2.01 Ac
TRACT 12B
CHRIST ALIVE MINISTRIES INC 6570789930 0.76Ac
KUHN, JOSEPH D 6570788801 0.7 Ac
ST ANDREWS CHURCH 6570881718 0.74 Ac
(NOT BUILDABLE)
HERITAGE MOUNTAIN ESTATES LTD 6570884742 0.97 Ac
DRUMMELLER'S EDWIN 6570789012 0.03 Ac
PUMP HOUSE
HIRVELA, BRADLEY G 6570880618 0.74 Ac
KLEIN EVAN W 6570788517 1.4 Ac
TRUAX, SCOTT 6570881513 0.67 Ac
SMITH, CASSANDRA 656570882579 1.42 Ac
LIESEN, DONALD R 6570884487 0.67 Ac
LIESEN, DONALD R 6570885488 0.37 Ac
KUSSOW, KEVIN E 6570886686 1.55 Ac
KUSSOW, KEVIN E 6570888387 1.5 Ac
LOTT, MARTIN T 6570883308 0.67 Ac
CUL-DE -SAC DIAGRAMMATIC
TRUAX, SCOTT D 6570789356 1.3 Ac
LOYLESS, CAROLYN RUTH 6570881371 0.75 Ac
KUSSOW, KEVIN E 6570886366 3.7 Ac
HUNTER, JAMES W 6570884294 0.66 Ac
HALL, PALMAGE 6570789194 1.69 Ac
ONE HALF OF TRACT 2B
WILLIAMS, GEORGE A III 6570862048 1.85 Ac
ONE HALF OF TRACT 2B
HENSON, ROY CLIFTON 6570881078 9.66 Ac
SAMARTINO, DARRELL 6570885021 0.78 Ac
KUSSOW, DAVID L 6570878974 2.64 Ac
KELLEY, ARLENE 6570778751 2.25 Ac
TRACT 1A
SAMARTINO, DARRELL 6570874904 0.79 Ac
SAMARTINO, DARRELL 6570872895 0.78 Ac
TRACT 2
KUSSOW-SROKA, JACQUELINE 6570876798 1.51Ac
TRACT 1A
SAMARTINO, DARRELL 6570871635 1.06 Ac
TRACT 3C
CLAVIN, JAMES M 6570874631 0.8 Ac
CLAVIN, JAMES M 6570875645 0.97 Ac PARCEL A
DIERDRA JOHNSON 6570873544 0.65Ac
(NAGY)
DANGERFIELD, JACK O & JO ANN 6570872457 0.68 Ac
DANGERFIELD, JACK O & JO ANN 6570871369 0.71 Ac
KUSSOW, DAVID L 6570876317 5.26 Ac
TRACT 3D
RASMUSSON, FRED A 6570870351 0.67 Ac
PARCEL B
LIDFORD LN
PROPERTY LINE
PROPERTY LINE CONSOLIDATED PARCEL
STREET CENTER LINE
BAR SCALE
PROPOSED PAVING
EXISTING REPAVED SECTIONS
EXISTING PAVING (COMPLETED SPRING 2003)
HERITAGE MOUNTAIN ESTATES
PARCEL LAYOUT BASED UPON MACON COUNTY TAX MAP
09/05/2016
RESIDENCE FOR SALE
RESIDENCE AVAILABLE (NOT LISTED)
LAND FOR SALE
LAND FOR SALE (UNCONFIRMED)
WELL FOR BROWN, WEST, KUHN, BROOBECK, LOTT
WELL FOR RASMUSSON, REED (NAGY), DANGERFIELD, CLAVIN, INMAN, McCHESNEY, BOOKER
WATER LINE
MAIN LINE SHUT OFF VALVE
RESIDENCE SHUT OFF VALVE
WATER LINE NOT IN USE. PLUGGED