352 A

REFERENCES:
1. DEED BOOK 1059, PAGE 153
2. PLAT OF SURVEY FOR SAMUEL ADAMS & OTHERS BY: E.L. WILMARTH, C.L.S. DATED: MARCH 10, 1975 FILE: A070
3. DEED BOOK 513, PAGE 275
4. HIGHWAY PLAT BOOK 8, PAGE 66
5. DEED BOOK 985, PAGE 660
6. MAP BOOK 43, PAGE 106'D' P.D.J. FILE: S 2996-94B
7. DEED BOOK 1036, PAGE 47
8. MAP BOOK 23, PAGE 86 W&D FILE: C-202
9. DEED BOOK 1095, PAGE 803
10. MAP AT DEED BOOK 1095, PAGE 806
NOTE: REFERENCE No. 10 FAILS TO FORM A MATHEMATICAL CLOSURE.
11. DEED BOOK 935, PAGE 336
12. MAP BOOK 43, PAGE 68D D&D FILE: V1021B
13. MAP BOOK 43, PAGE 66K D&D FILE: V1005B
14. DEED BOOK 1163, PAGE 478
15. PLAT OF SURVEY FOR DORIS M. JONES & HAYWOOD JONES, JR. BY: BURGESS SURVEYING DATED: AUGUST 15, 1998 FILE: 0179A MAP AT DEED BOOK 1163, PAGE 481
16. EDWARD P. HARVEY ESTATE SUBDIVISION BY: E.L. WILMARTH DATED: APRIL 14, 1977 FILE: D-159

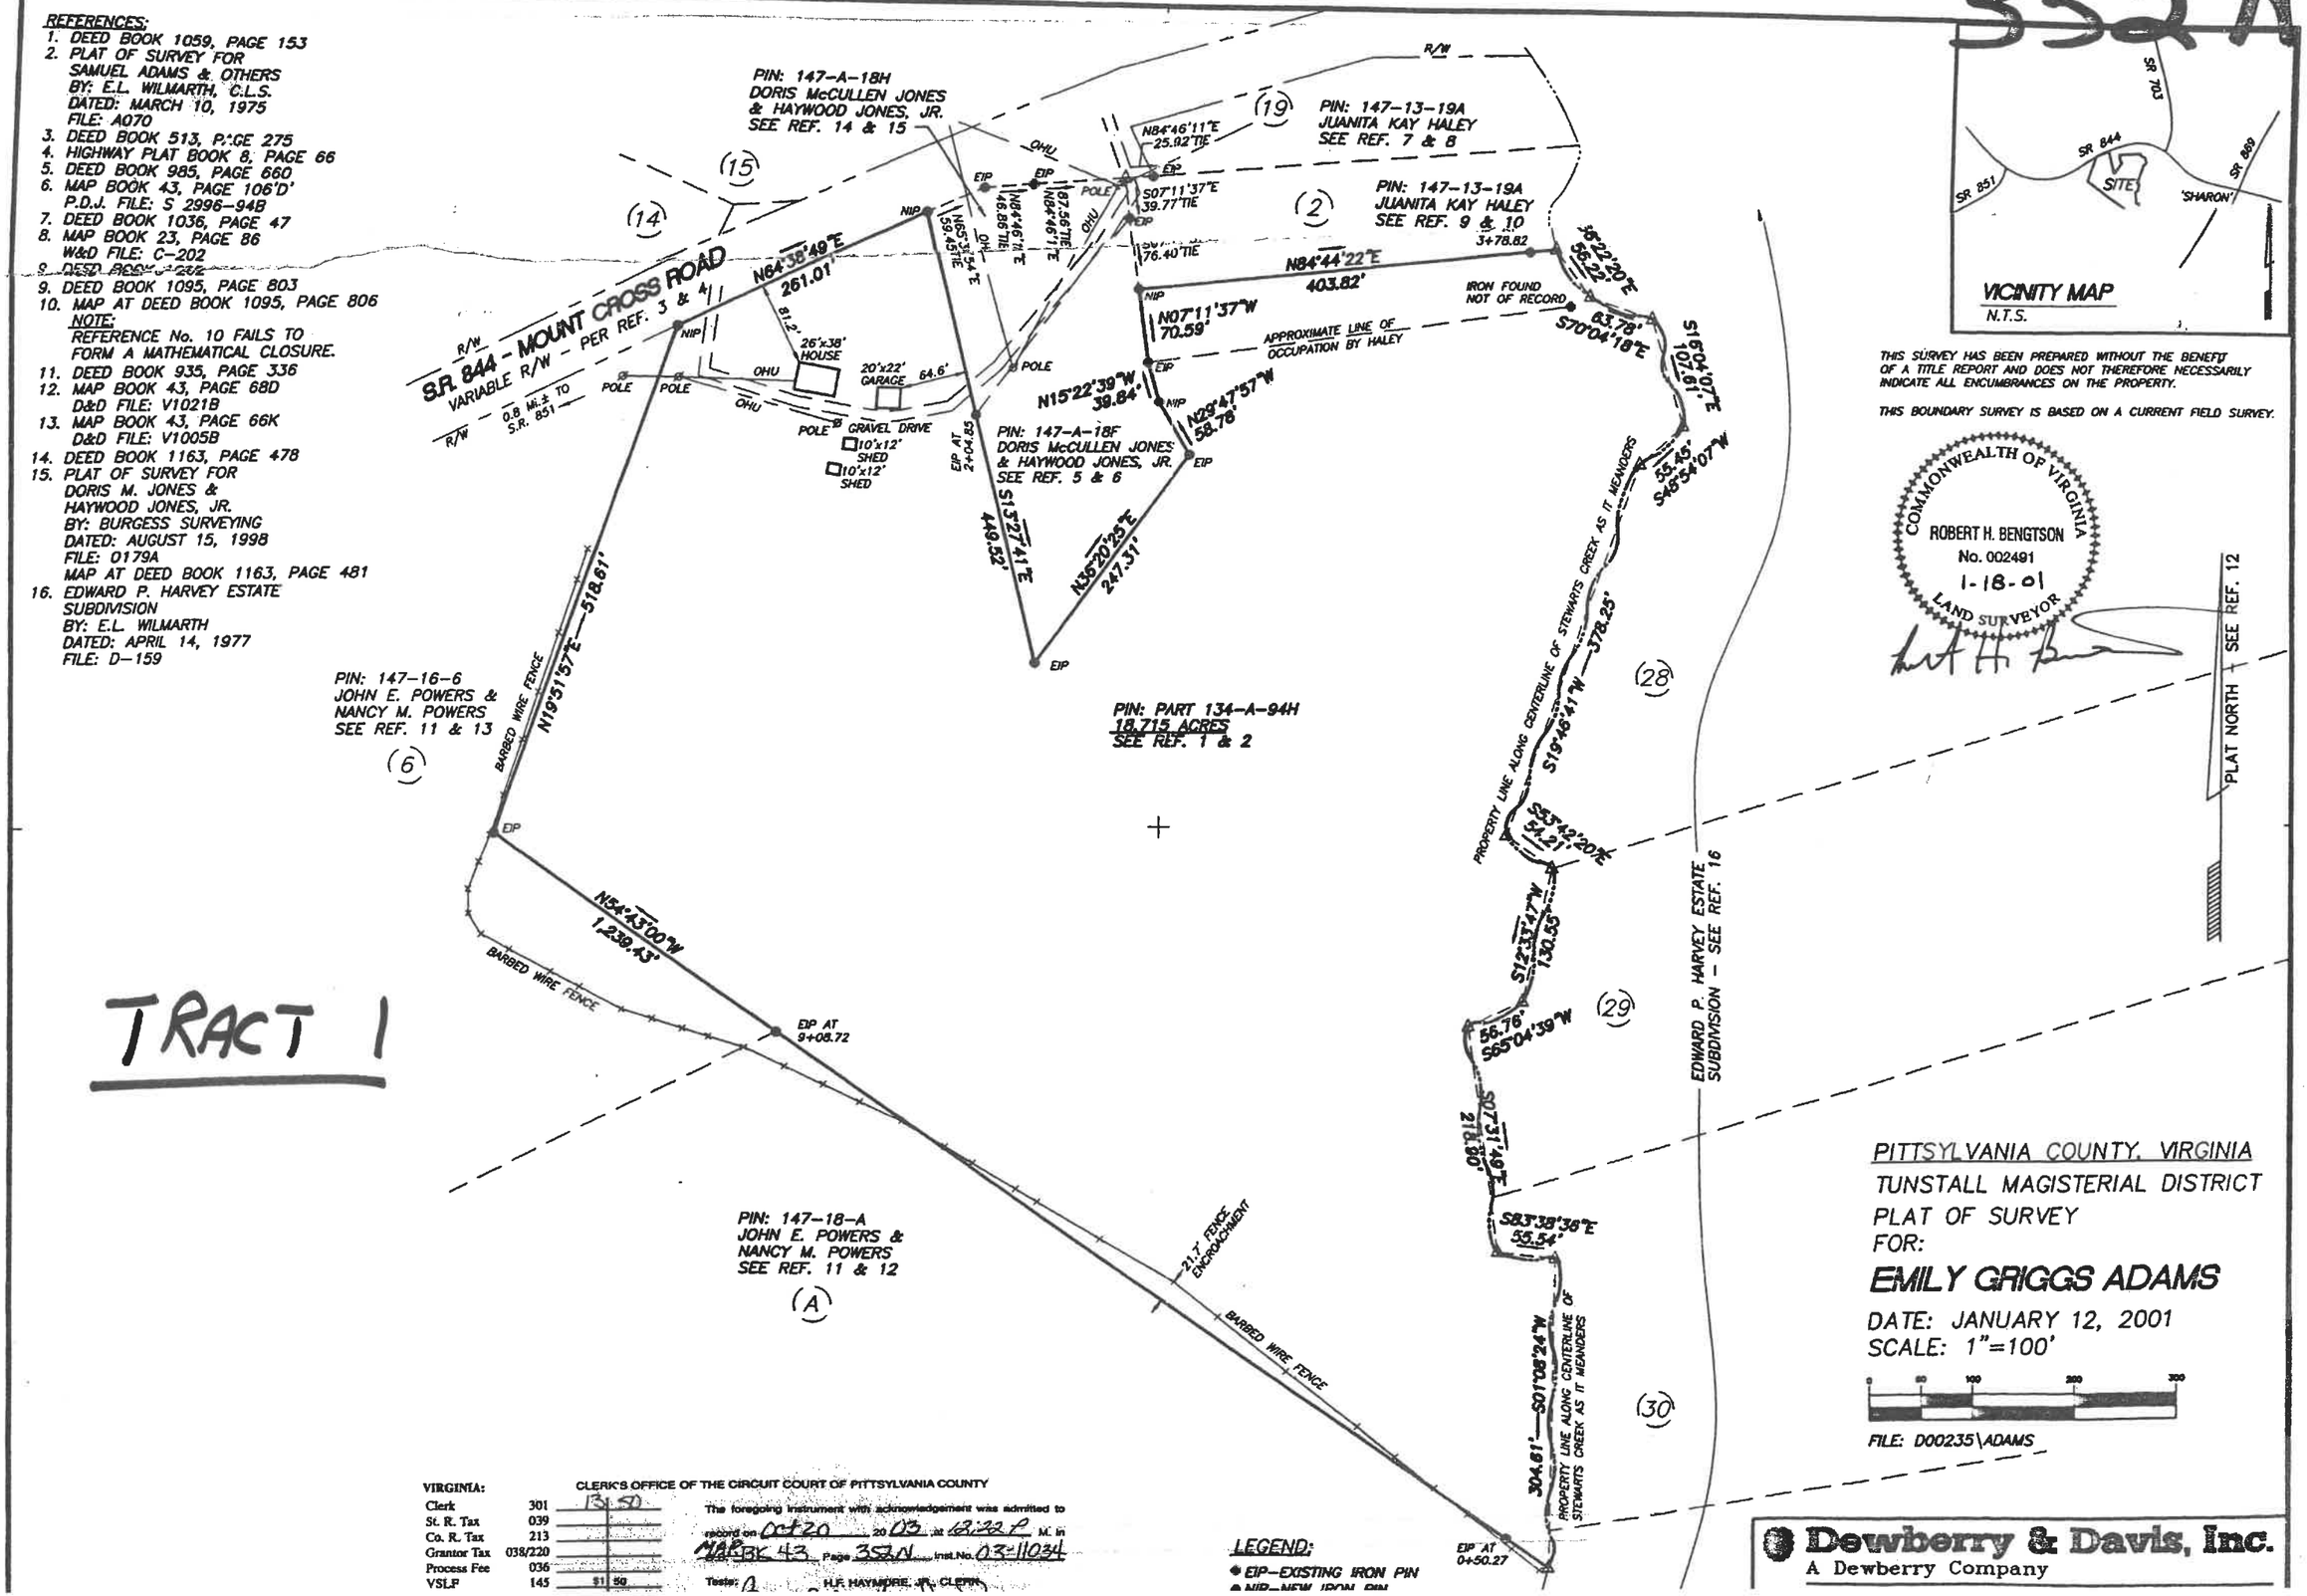

VICINITY MAP
N.T.S.

THIS SURVEY HAS BEEN PREPARED WITHOUT THE BENEFIT OF A TITLE REPORT AND DOES NOT THEREFORE NECESSARILY INDICATE ALL ENCUMBRANCES ON THE PROPERTY.

THIS BOUNDARY SURVEY IS BASED ON A CURRENT FIELD SURVEY.

COMMONWEALTH OF VIRGINIA
ROBERT H. BENGTSON
No. 002491
1-18-01
LAND SURVEYOR

PITTSYLVANIA COUNTY, VIRGINIA
TUNSTALL MAGISTERIAL DISTRICT
PLAT OF SURVEY
FOR:
EMILY GRIGGS ADAMS
DATE: JANUARY 12, 2001
SCALE: 1"=100'

FILE: D00235\ADAMS

LEGEND:
● EIP-EXISTING IRON PIN
● NIP-NEW IRON PIN

VIRGINIA: CLERK'S OFFICE OF THE CIRCUIT COURT OF PITTSYLVANIA COUNTY

Clerk	301	13.50
St. R. Tax	039	
Co. R. Tax	213	
Grantor Tax	038/220	
Process Fee	036	
VSLF	145	$1.50

The foregoing instrument with acknowledgement was admitted to record on Oct 20 20 03 at 12:22 P M. in MAP BK 43 Page 352N Inst.No. 03-11034

Teste: H.F. HAYMORE, JR., CLERK

Dewberry & Davis, Inc.
A Dewberry Company