NOTES:
1. THIS SURVEY HAS BEEN PREPARED WITHOUT BENEFIT OF A TITLE REPORT AND DOES NOT, THEREFORE, NECESSARILY INDICATE ALL ENCUMBRANCES UPON THE PROPERTY.
2. THIS PROPERTY IS NOT IN FLOOD ZONE A OR B. THIS PROPERTY IS IN FLOOD ZONE C.

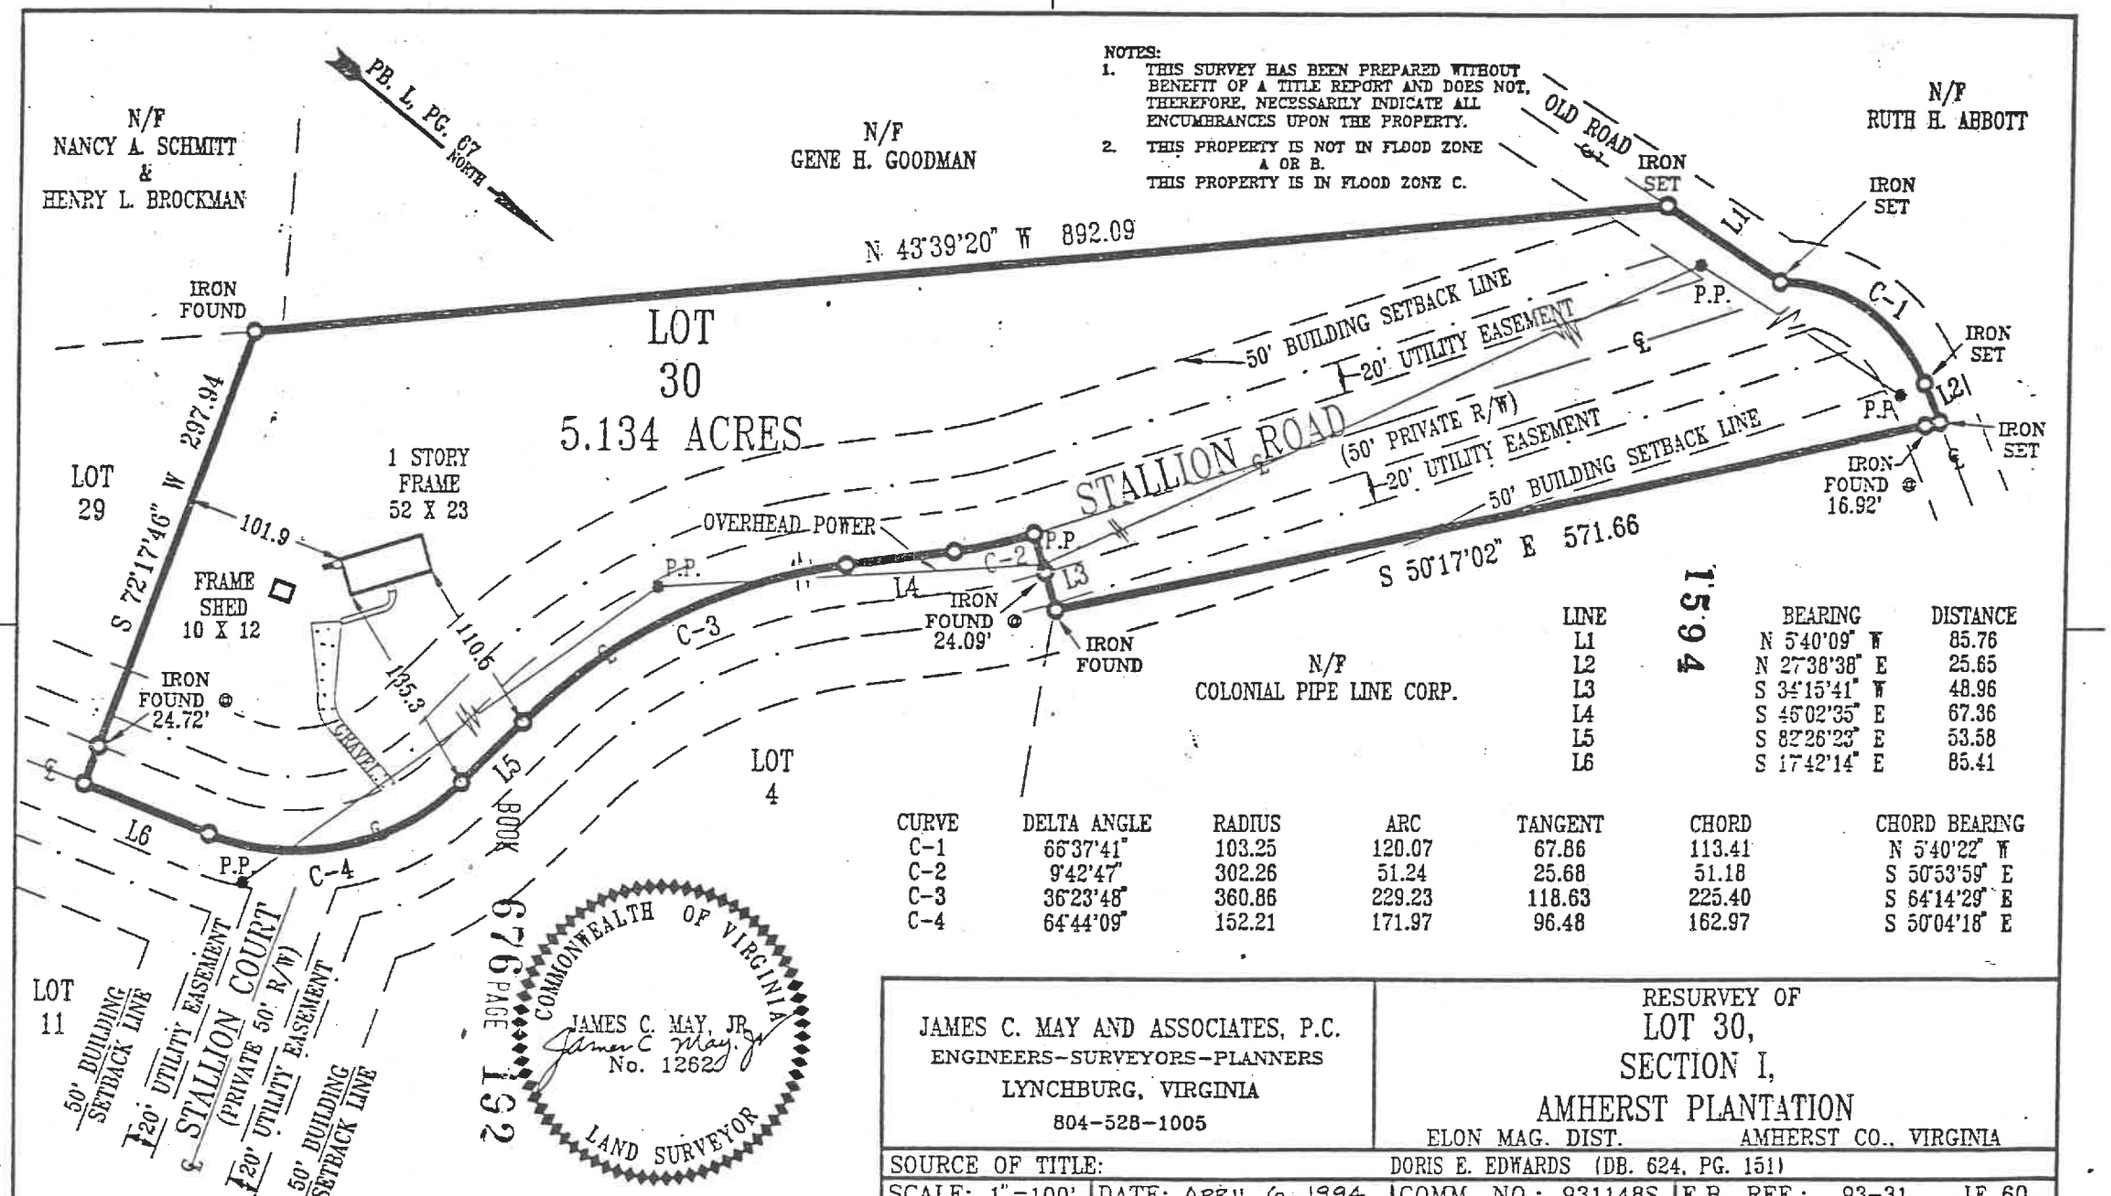

LINE	BEARING	DISTANCE
L1	N 5°40'09" W	85.76
L2	N 27°38'38" E	25.65
L3	S 34°15'41" W	48.96
L4	S 45°02'35" E	67.36
L5	S 82°26'23" E	53.58
L6	S 17°42'14" E	85.41

CURVE	DELTA ANGLE	RADIUS	ARC	TANGENT	CHORD	CHORD BEARING
C-1	66°37'41"	103.25	120.07	67.86	113.41	N 5°40'22" W
C-2	9°42'47"	302.26	51.24	25.68	51.18	S 50°53'59" E
C-3	36°23'48"	360.86	229.23	118.63	225.40	S 64°14'29" E
C-4	64°44'09"	152.21	171.97	96.48	162.97	S 50°04'18" E

JAMES C. MAY AND ASSOCIATES, P.C.
ENGINEERS-SURVEYORS-PLANNERS
LYNCHBURG, VIRGINIA
804-528-1005

RESURVEY OF
LOT 30,
SECTION I,
AMHERST PLANTATION
ELON MAG. DIST. AMHERST CO., VIRGINIA

SOURCE OF TITLE: DORIS E. EDWARDS (DB. 624, PG. 151)

SCALE: 1"=100' | DATE: APRIL 6, 1994 | COMM. NO.: 931148S | F.B. REF.: 93-31 LE 60

FOR: Don W. Simmons & Tammy L. Edwards | TAX ID.: