


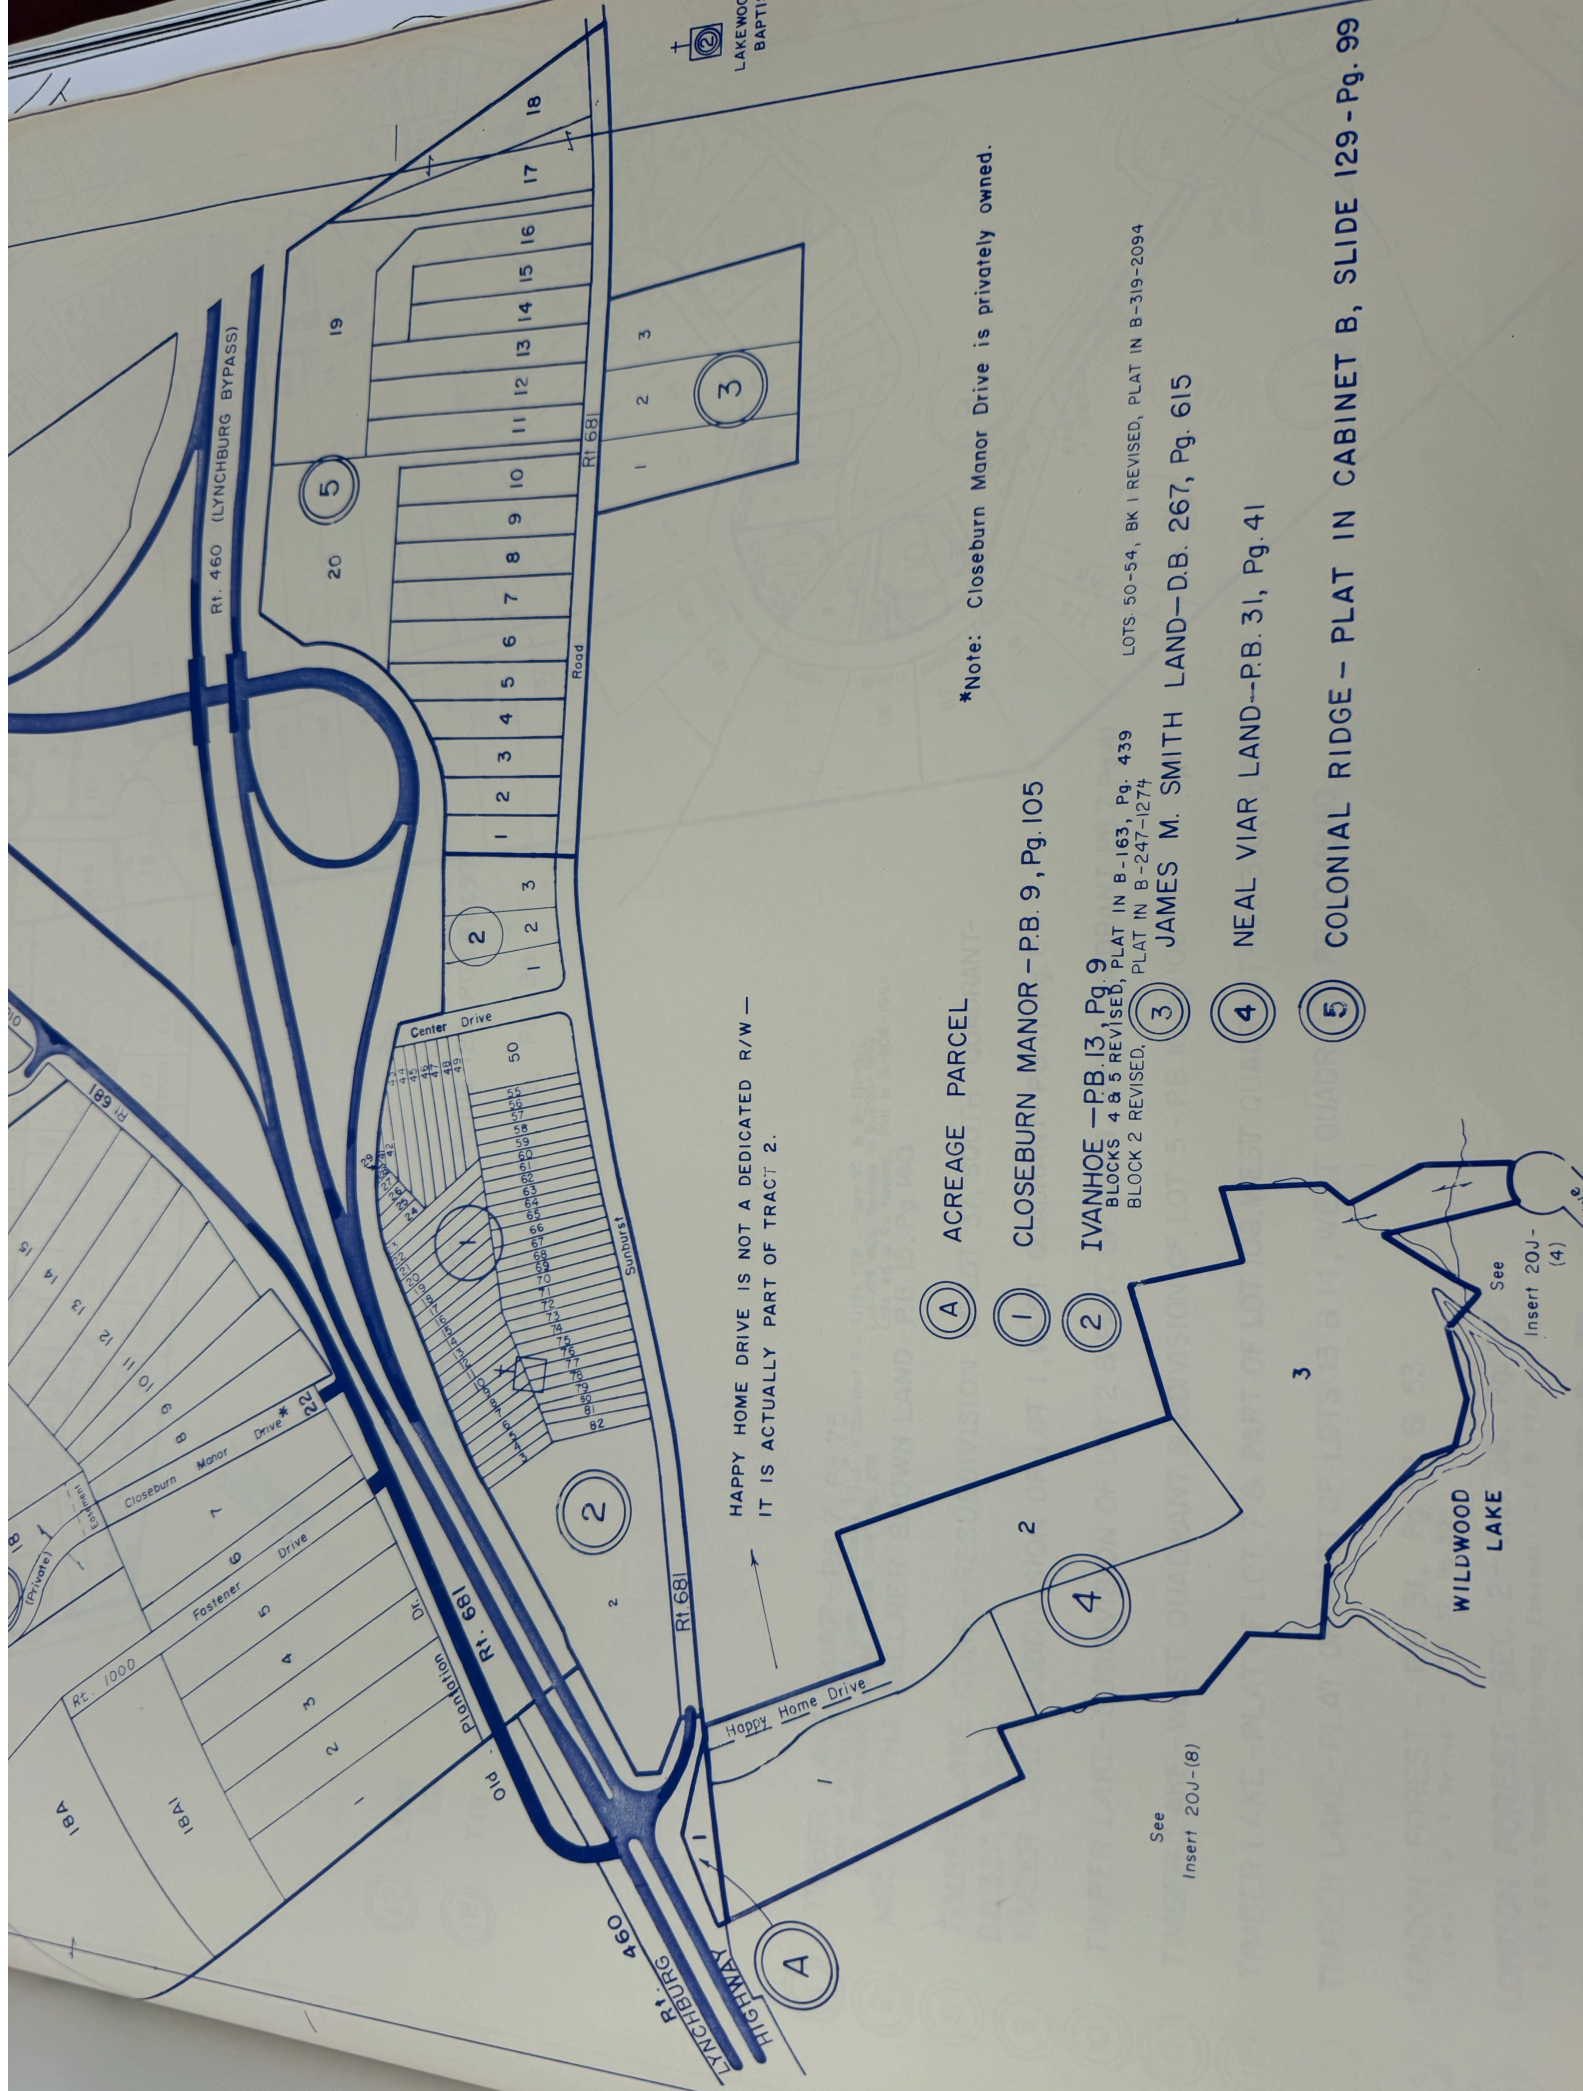

HAPPY HOME DRIVE IS NOT A DEDICATED R/W -
IT IS ACTUALLY PART OF TRACT 2.

*Note: Closeburn Manor Drive is privately owned.

- (A) ACREAGE PARCEL
- (1) CLOSEBURN MANOR - P.B. 9, Pg. 105
- (2) IVANHOE - P.B. 13, Pg. 9
BLOCKS 4 & 5 REVISED, PLAT IN B-163, Pg. 439
BLOCK 2 REVISED, PLAT IN B-247-1274
JAMES M. SMITH LAND-D.B. 267, Pg. 615
- (4) NEAL VIAR LAND-P.B. 31, Pg. 41
- (5) COLONIAL RIDGE - PLAT IN CABINET B, SLIDE 129-Pg. 99

See
Insert 20J-(B)

See
Insert 20J-(4)