


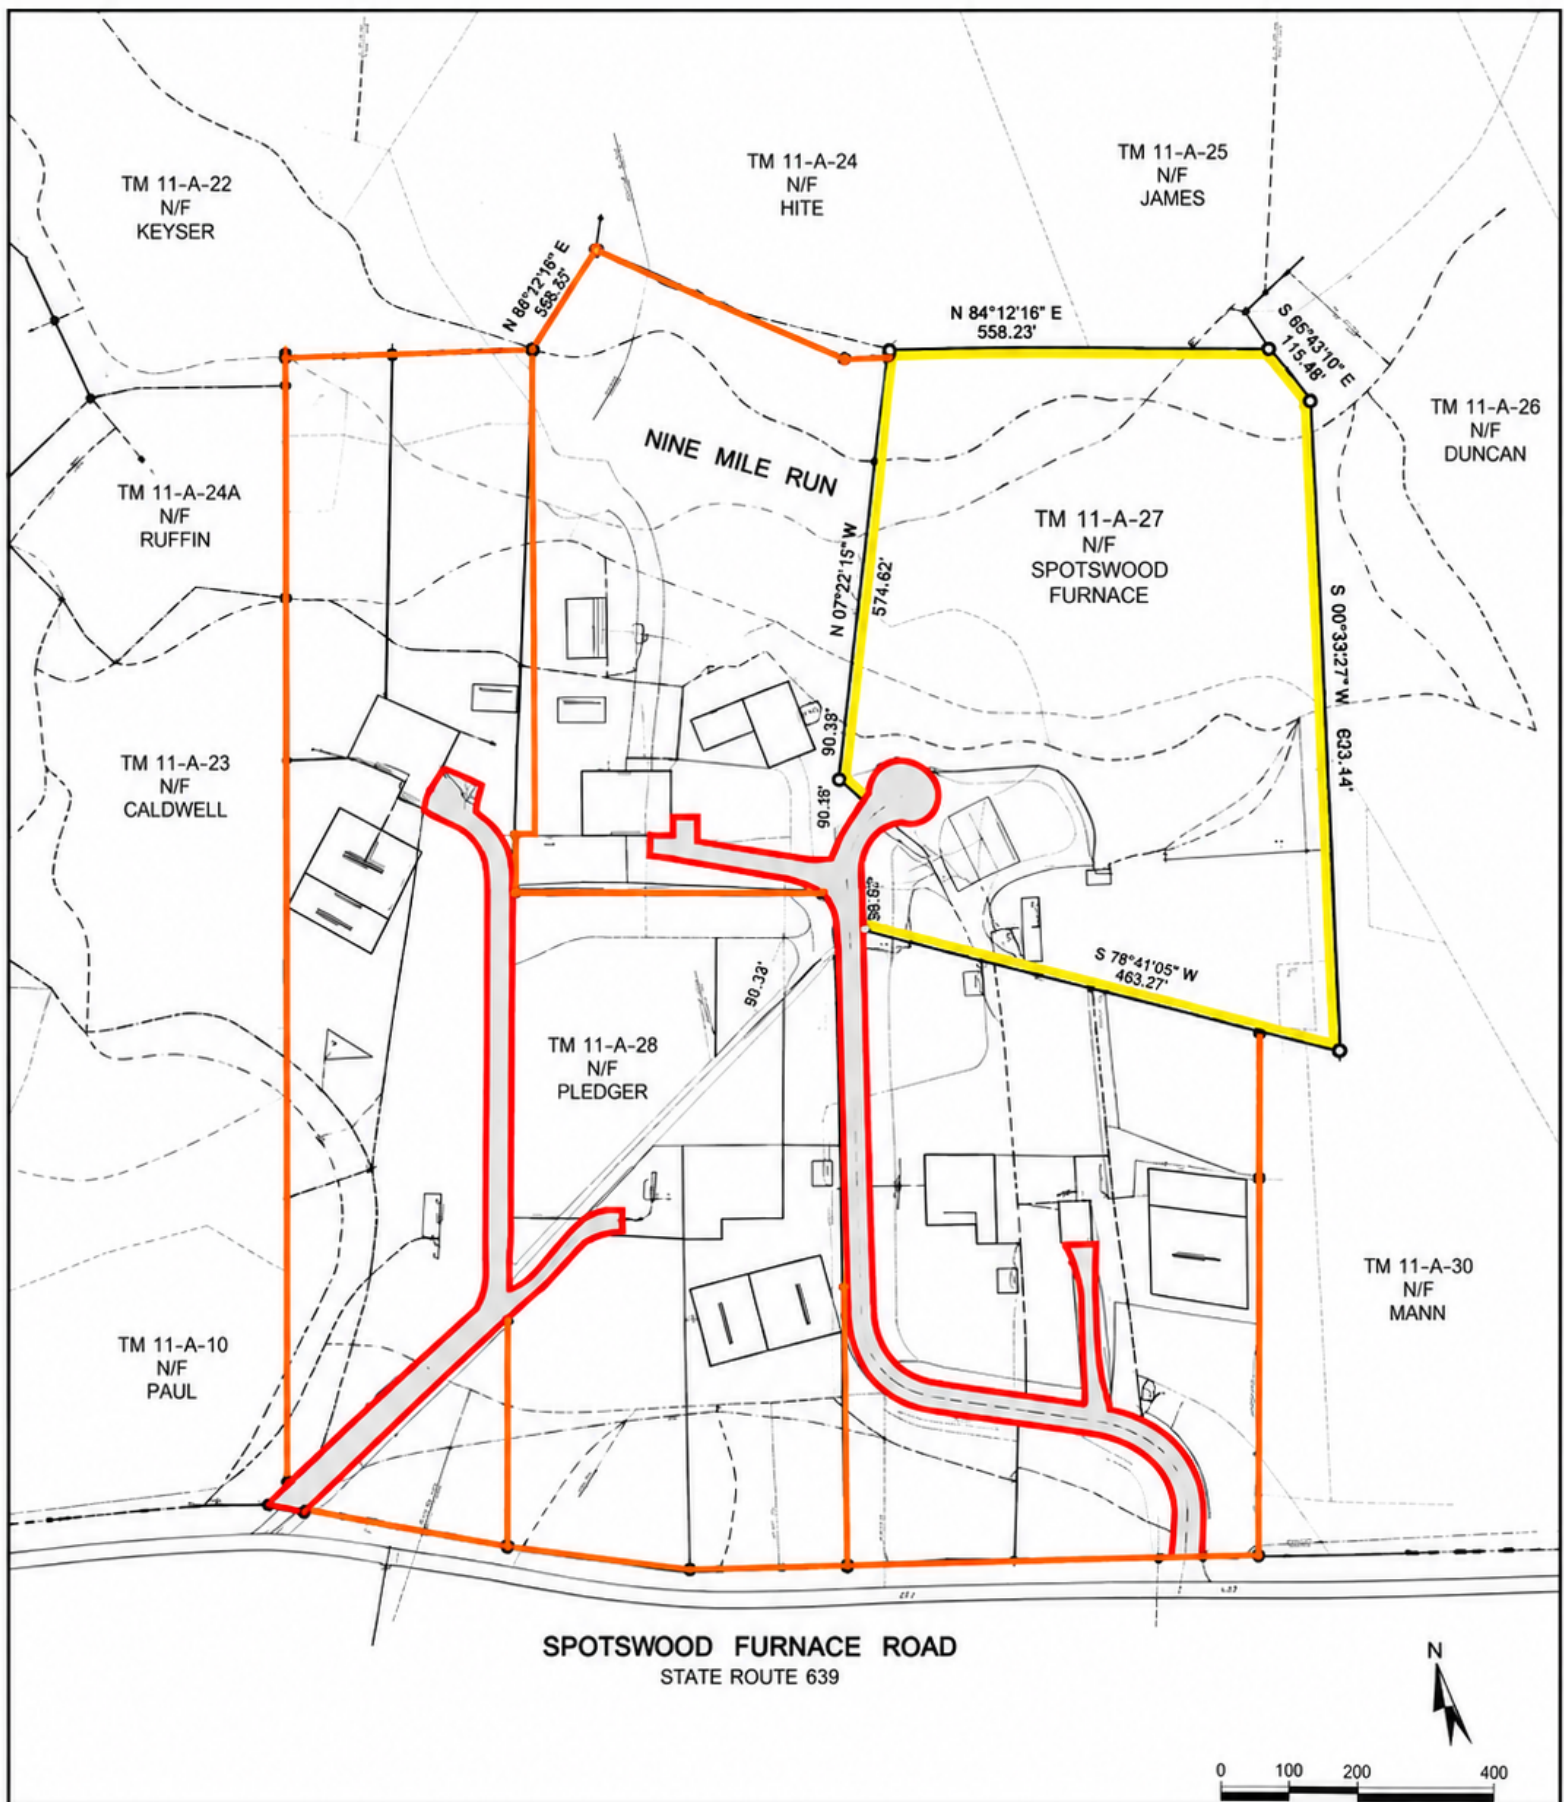



SPOTSWOOD FURNACE

CHANCELLOR DISTRICT
SPOTSYLVANIA COUNTY, VIRGINIA

GRADING PLAN

THE
BENCHMARK GROUP
LAND SURVEYING • PLANNING • ENGINEERING

6906 TOWNGATE DRIVE, SUITE 220
FREDERICKSBURG, VA. 22407
PHONE (540) 370-3548 FAX (540) 370-3549

