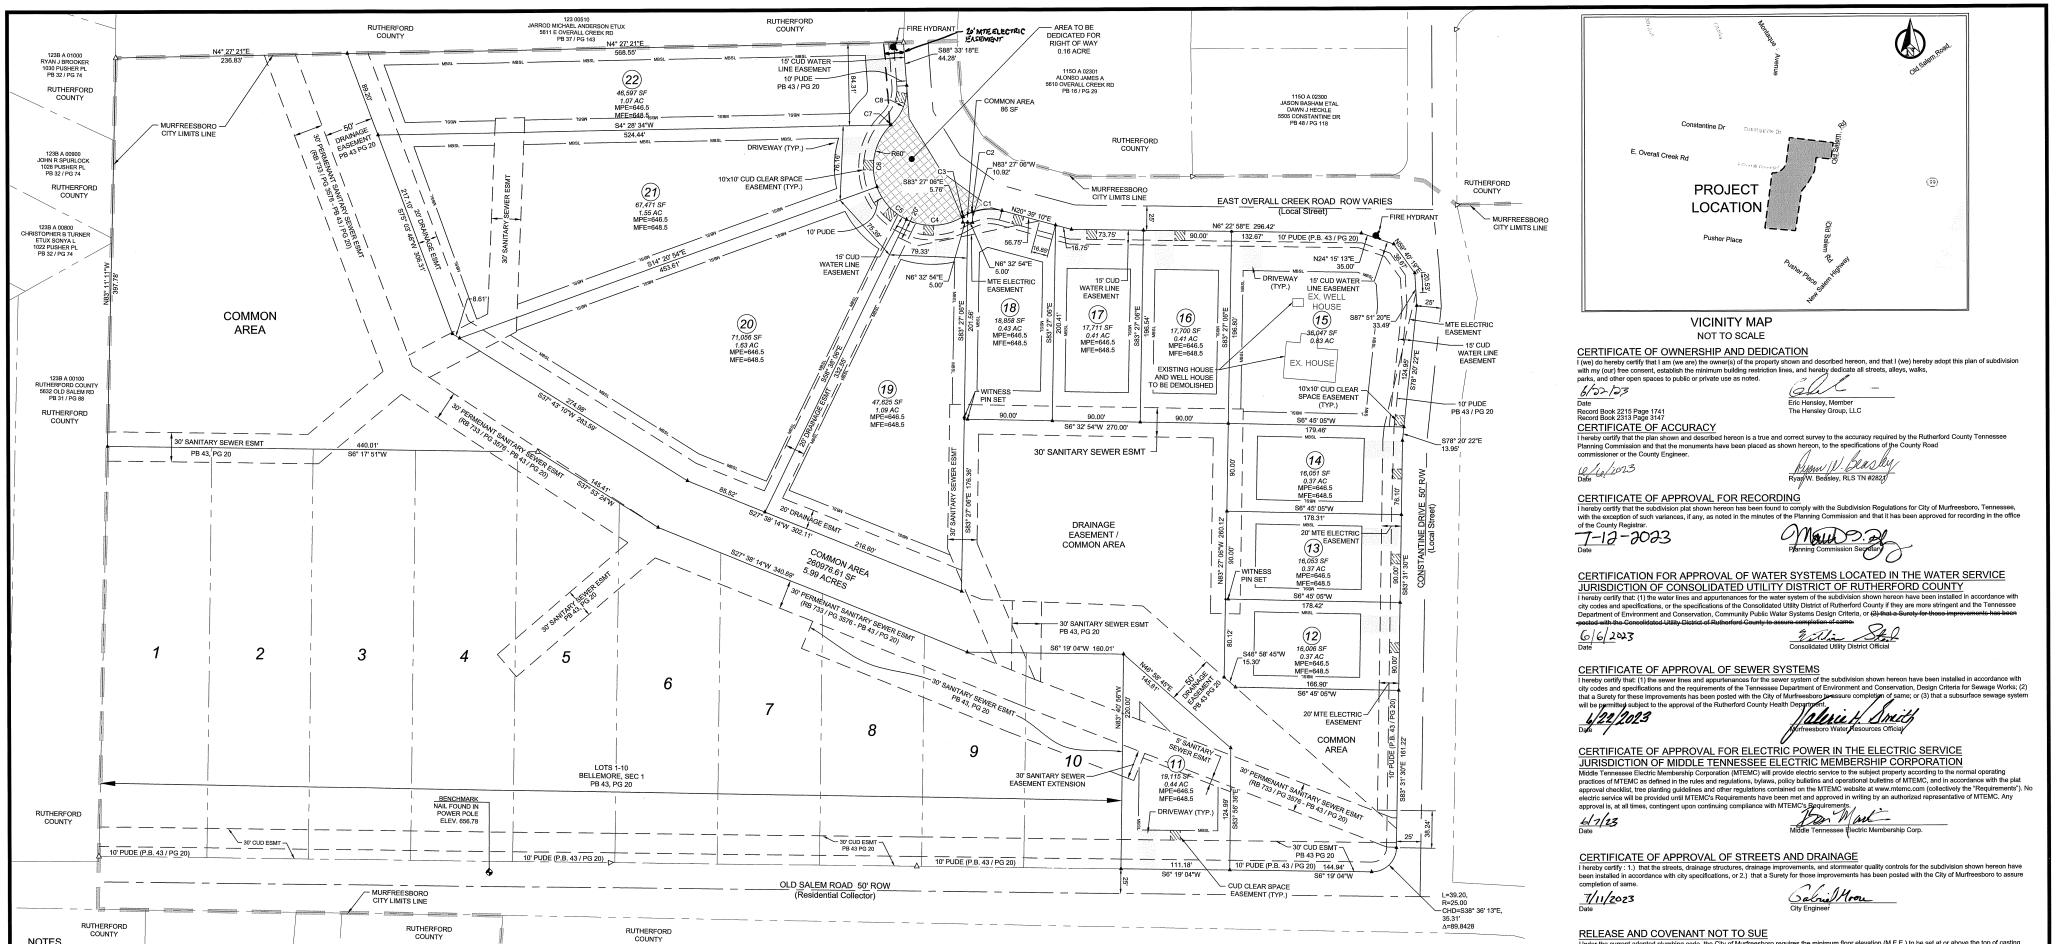
COMMON AREA
DRAINAGE EASEMENT / COMMON AREA
COMMON AREA 269976.61 SF 5.99 ACRES
EAST OVERALL CREEK ROAD ROW VARIES (Local Street)
OLD SALEM ROAD 50' ROW (Residential Collector)
CONSTANTINE DRIVE 50' ROW (Local Street)
EX. WELL HOUSE
EX. HOUSE
EXISTING HOUSE AND WELL HOUSE TO BE DEMOLISHED
AREA TO BE DEDICATED FOR RIGHT OF WAY 0.16 ACRE
LOTS 1-10 BELLEMORE, SEC 1 PB 43, PG 20
30' SANITARY SEWER EASEMENT EXTENSION
BENCHMARK NAIL FOUND IN POWER POLE ELEV. 656.78
RUTHERFORD COUNTY
MURFREESBORO CITY LIMITS LINE
MTE ELECTRIC EASEMENT
15' CUD WATER LINE EASEMENT
10' PUDE (P.B. 43 / PG 20)
30' CUD ESMT
30' SANITARY SEWER ESMT
30' PERMANENT SANITARY SEWER EASEMENT (RB 733 / PG 3976 - PB 43 / PG 20)
50' DRAINAGE EASEMENT (RB 733 / PG 3976 - PB 43 / PG 20)
10'x10' CUD CLEAR SPACE EASEMENT (TYP.)
DRIVEWAY (TYP.)
WITNESS PIN SET
FIRE HYDRANT
N4° 27' 21"E 568.55'
S88° 33' 18"E 44.26'
S4° 28' 34"W 524.44'
N6° 22' 58"E 296.42'
S87° 51' 20"E 33.46'
S78° 20' 22"E 13.96'
S6° 45' 05"W 179.46'
S6° 32' 54"W 270.00'
S6° 19' 04"W 160.01'
S6° 17' 51"W 440.01'
N6° 32' 54"E 5.00'
N83° 27' 06"W 10.92'
S83° 27' 06"E 5.76'
N50° 36' 17"E 56.70'
N6° 32' 54"E 514.45' 553.61'
S27° 42' 10"W 283.58'
S27° 38' 14"W 340.58'
S27° 38' 24"W 166.41'
S27° 38' 14"W 302.11'
N83° 27' 06"W 280.12'
S83° 27' 06"E 178.36'
S83° 27' 06"E 200.41'
S83° 27' 06"E 196.54'
S83° 27' 06"E 196.60'
S83° 27' 06"E 196.60'
S83° 27' 06"E 196.60