



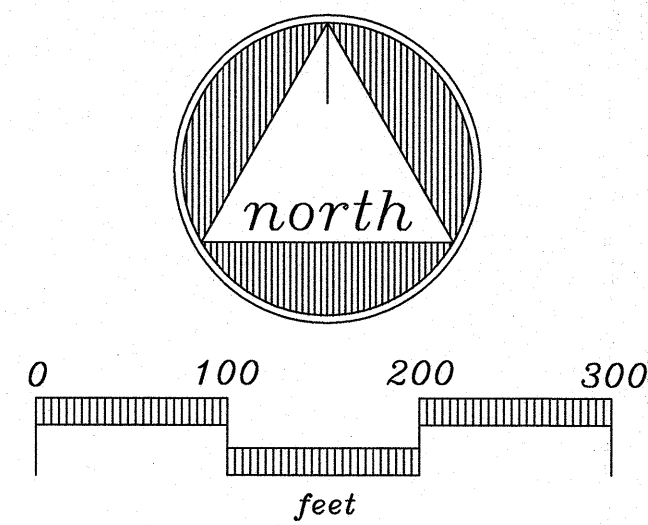


SOILS LINE TABLE

LINE	BEARING	DISTANCE
L1	S 68°32'15" W	139.69'
L2	N 40°10'44" W	137.41'
L3	N 02°41'19" W	31.68'
L4	S 83°54'07" E	155.75'
L5	S 52°20'40" W	73.15'
L6	S 05°09'42" W	75.71'
L7	S 57°43'30" E	114.67'
L8	N 72°46'49" W	99.95'
L9	N 55°31'57" W	19.29'
L10	S 55°01'29" E	123.56'
L11	N 08°03'03" E	41.63'
L12	N 54°04'08" E	79.71'
L13	S 82°45'19" E	73.09'
L14	S 28°59'01" W	93.41'
L15	N 88°16'40" W	97.66'

SOILS LEGEND

- 30/45/60 MPI
SOILS ARE SUITABLE FOR SUBSURFACE SEWAGE DISPOSAL SYSTEMS.
- 75 MPI
SOILS ARE marginally suitable for SUBSURFACE SEWAGE DISPOSAL SYSTEMS.

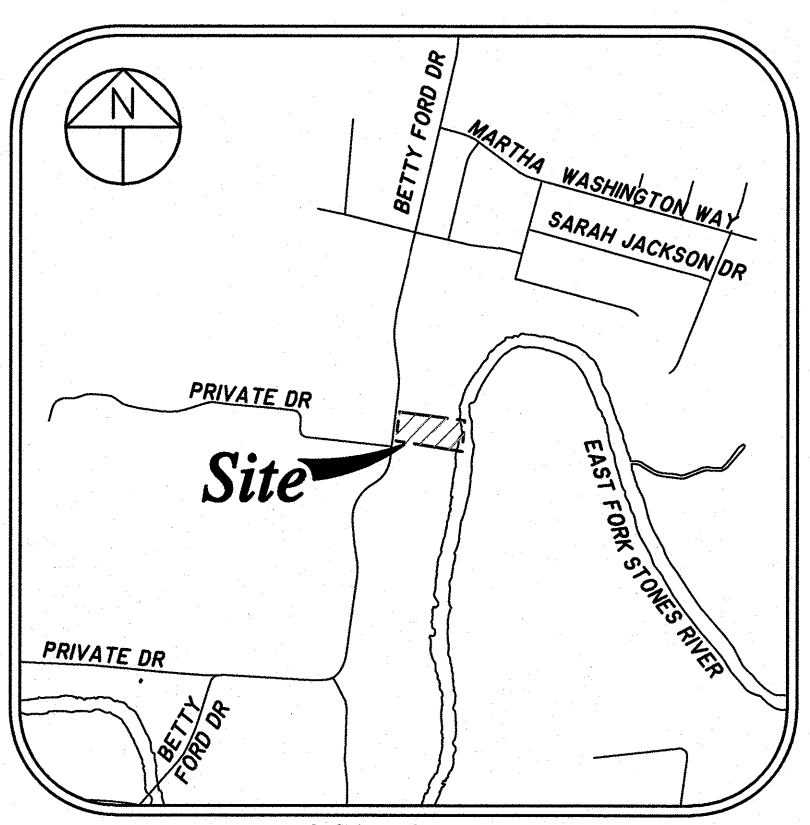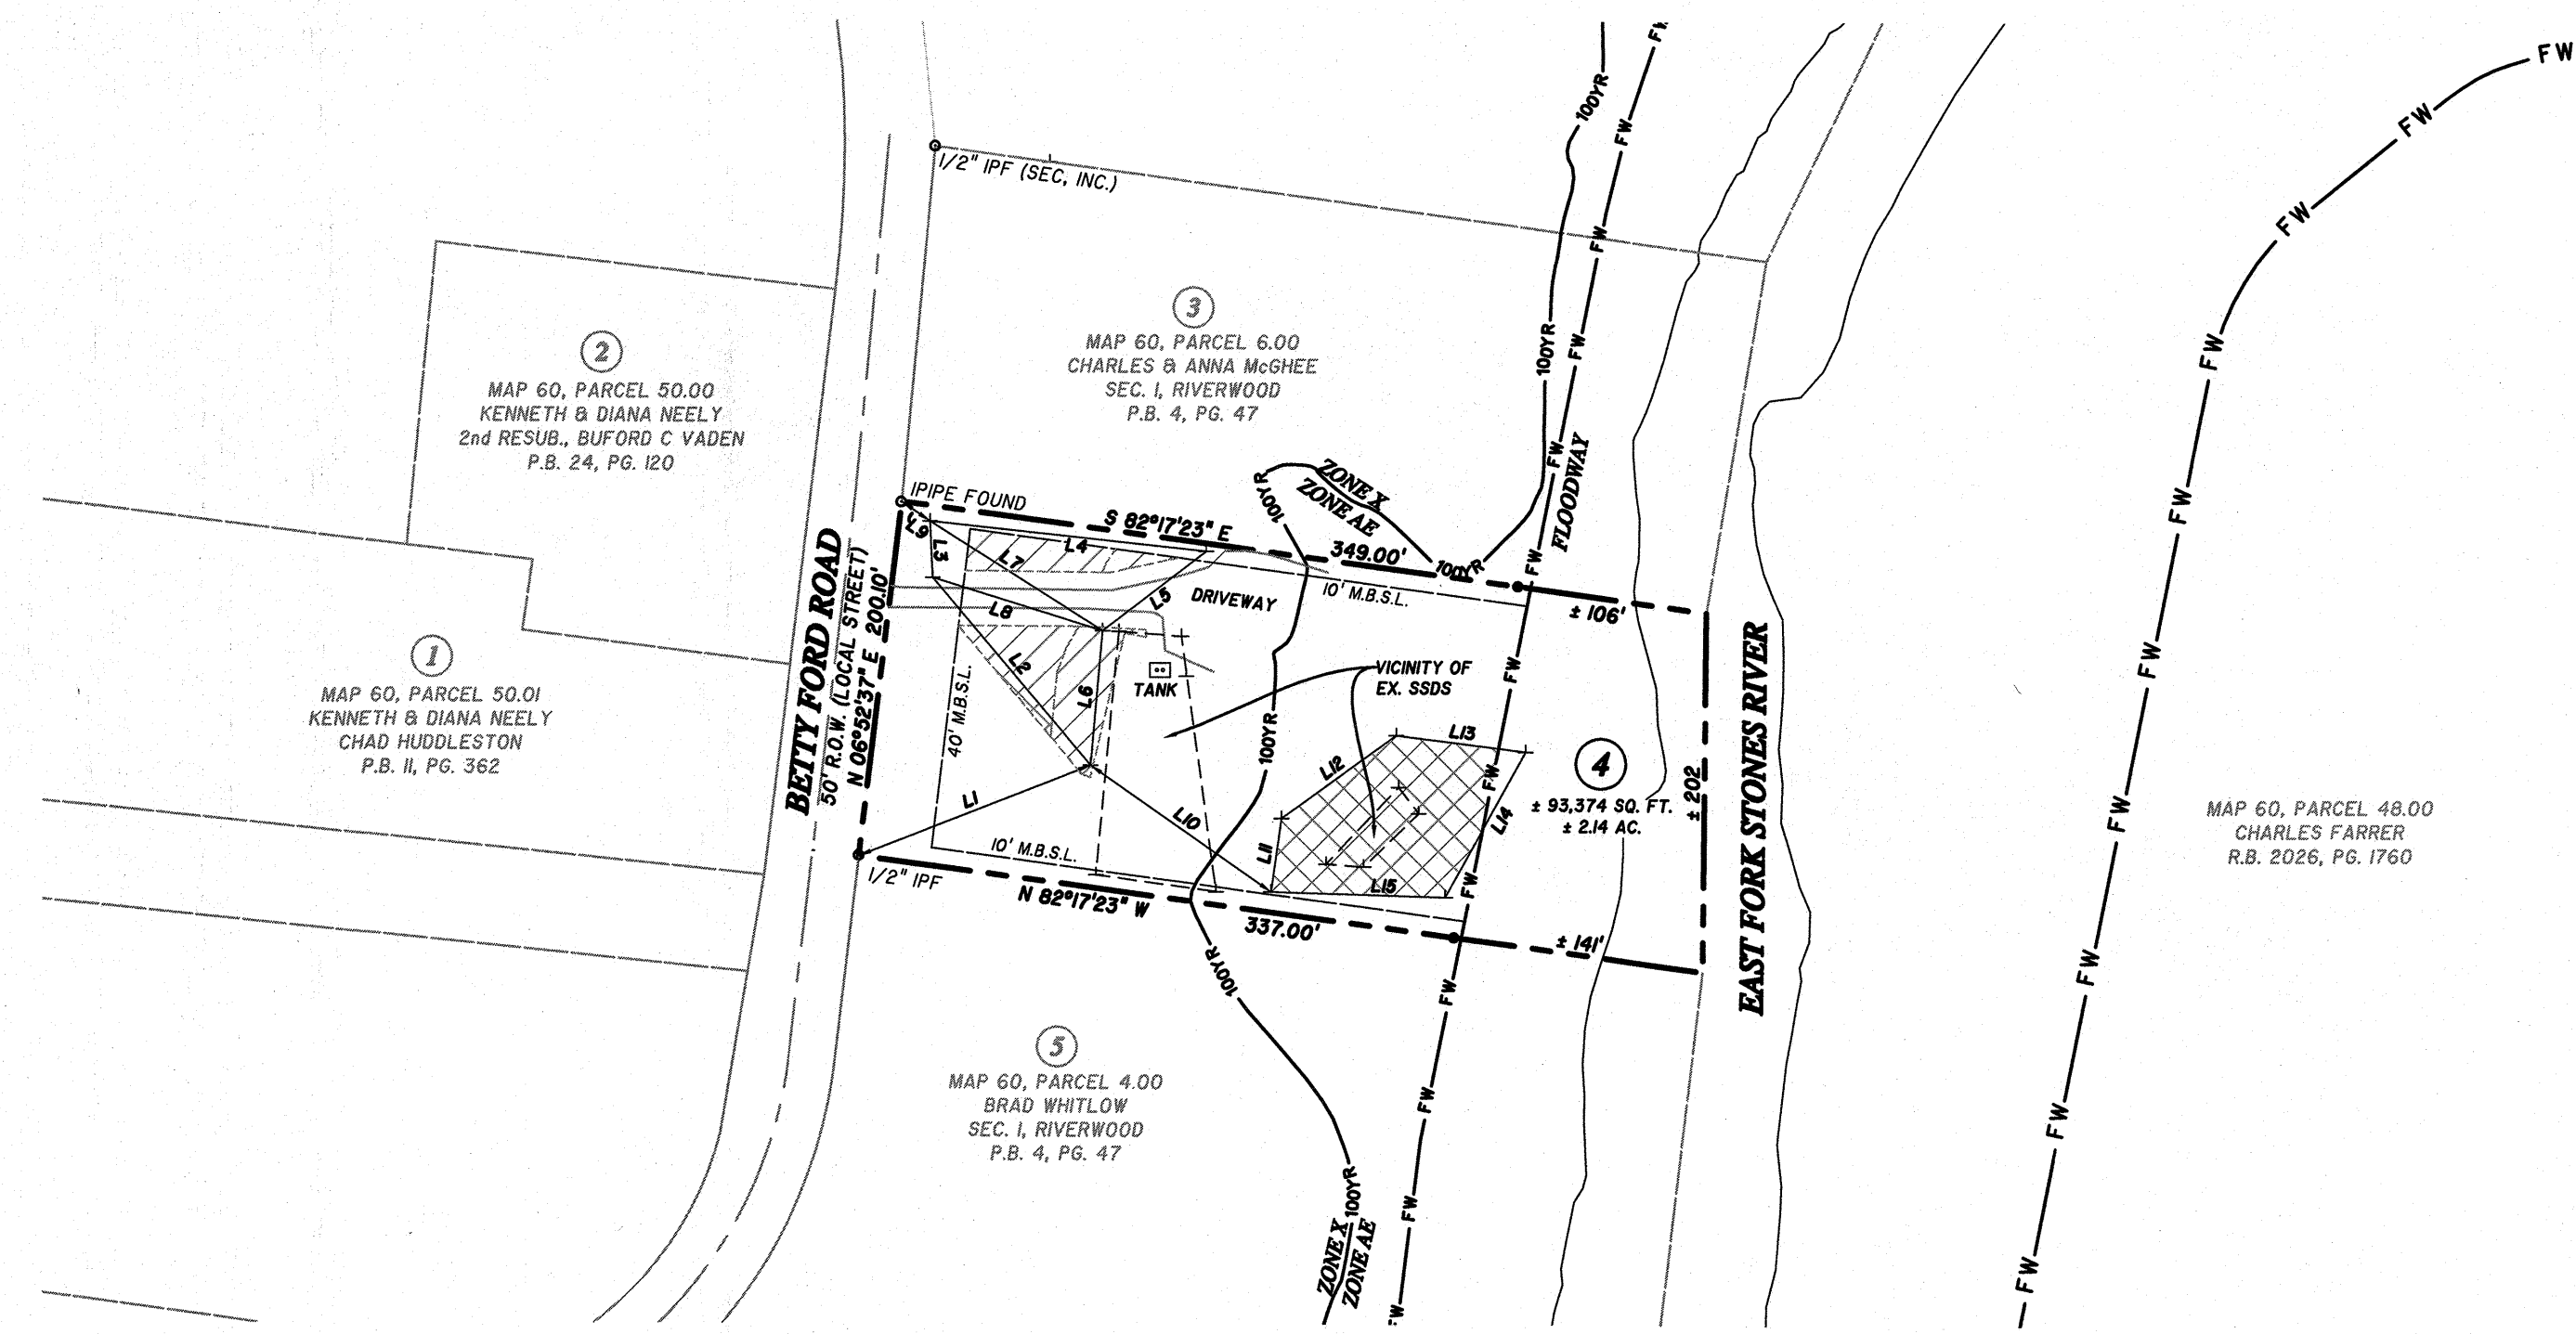


LOCATION MAP
N.T.S.

GENERAL NOTES:

1. WORK ONLY. THIS SOIL MAP IS NOT A GENERAL PROPERTY SURVEY AS DEFINED UNDER RULE 0820-3-.07 (1), OF T.C.A. 62-18-126, AND IS ONLY INTENDED TO BE USED FOR SOIL MAPPING PURPOSES.
 2. BASIS OF BEARING WAS DERIVED FROM TN STATE PLANE COORDINATE SYSTEM (TN-83F)
- I HEREBY CERTIFY THAT THIS MAP IS BASED ON A FIELD SURVEY DONE UNDER MY DIRECT SUPERVISION, AND THAT IT CORRECTLY REPRESENTS THE SOILS GRID STAKED ON THE GROUND AS SHOWN.

DATE: 8-21-26 David A. Parker
DAVID A. PARKER - TN. R.L.S. #2371

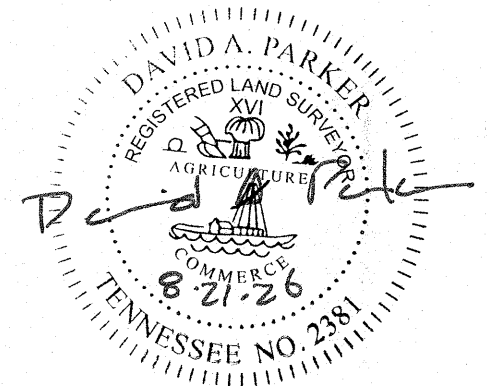

LEGEND

- SET IRON PIN
- IRON PIN FOUND (AS NOTED)
- ⊥ STAKE

SOILS MAP

**LOT 4
SECTION I, RIVERWOOD
SUBDIVISION**

MAP 60, PARCEL 5.00
4172 BETTY FORD ROAD, MURFREESBORO, TN 37130
21st CIVIL DISTRICT OF RUTHERFORD COUNTY
P.B. 4, PG. 47, D.B. 651, PG. 144 (R.O.R.C., TN)

SEC, Inc. SITE ENGINEERING CONSULTANTS
ENGINEERING • SURVEYING • LAND PLANNING
LANDSCAPE ARCHITECTURE
WWW.SEC-CIVIL.COM

850 MIDDLE TENNESSEE BLVD • MURFREESBORO, TENNESSEE 37129
PHONE (615) 890-7901 • FAX (615) 895-2567

PROJ. # 11132	DATE: REV:	FILE: BETTYFORD(4172)- BDRY-SOULS.DWG	DRAWN BY: MHM	SCALE: 1"=100'	SHEET 1 OF 1
------------------	---------------	---	------------------	-------------------	-----------------