Docusign Envelope ID: D6246898-485E-81E5-817A-0D1DBA255068

NOTE: BEARINGS RELATIVE TO TENNESSEE
STATE PLANE COORDINATE SYSTEM - NAD83/2011
ELEVATIONS RELATIVE TO NAVD88
DATE OF OBSERVATION 10/15/2026

1 inch = 30 ft.
30 15 0 30

Know what's below. Call before you dig.

## Utility Disclaimer

Surveyor has not physically located the underground utilities. Above grade and underground utilities shown were taken from visible appurtenances at the site, public records and/or maps prepared by others. Surveyor makes no guarantee that the underground utilities shown comprise all such utilities in the area, either in service or abandoned. Surveyor further does not warrant that the underground utilities are in the exact location indicated. Therefore, reliance upon the type, size and location of utilities shown should be done so with this circumstance considered. Detailed verification of existence, location and depth should also be made prior to any decision relative thereto is made. Availability and cost of service should be confirmed with the appropriate utility company. In Tennessee, it is a requirement, per "The Underground Utility Damage Prevention Act", that anyone who engages in excavation must notify all known underground utility owner, no less than three (3) nor more than ten (10) working days prior to the date of their intent to excavate and also to avoid any possible hazard or conflict. Tennessee One Call 811.

**GPS NOTES:**
(1) Class of survey: IV
(2) Type of GPS field procedure: RTK
(3) Dates of survey: 15 October 2026
(4) Datum/Epoch: NAD83 (2011), Epoch 2010
(5) Published/Fixed-control use: TDOT CORS STATION TN-3B
N: 608974.149
E: 1735077.087
Z: 725.58
(6) Geoid model: Geoid 18
(7) Combined grid factor(s): 0.99992261
(8) Units: US Survey Feet

## LEGEND

| | | | |
|---|---|---|---|
| AREA DRAIN | | IRON ROD OLD (IR OLD) | |
| LIGHT POLE | | IRON PIPE OLD (IP OLD) | |
| EXISTING MANHOLE | | 1/2" REBAR SET (IR NEW) | |
| UTILITY POLE | | CAPPED SEXTON RLS#2400 | |
| FIRE HYDRANT | | FINISHED FLOOR ELEVATION | FFE |
| VALVE | | BACKFLOW PREVENTER | BFPV |
| GAS METER | | REGISTER'S OFFICE OF | R.O.R.C.,TN |
| CATCH BASIN | | RUTHERFORD COUNTY | |
| WATER METER | WM | METAL FENCE POST | MFP |
| CLEAN OUT | | WOOD FENCE POST | WFP |
| HANDICAP PARKING | | AIR CONDITIONING UNIT | AC |
| PULL BOX | | PUBLIC UTILITY & | P.U.D.E. |
| SIGN | | DRAINAGE EASEMENT | |
| GUY WIRE | | MINIMUM BUILDING | M.B.S.L. |
| MAG NAIL | | SETBACK LINE | |
| UTILITY VAULT | | PORTION OF | P/O |
| SUBJECT PROPERTY LINE | | | |
| RIGHT-OF-WAY/ADJOINER | | | |
| EXISTING EASEMENT | | | |
| M.B.S.L. - SETBACK LINE | | | |
| FENCE LINE | | | |
| SEWER LINE | SA | | |
| STORM LINE | ST | | |
| WATER LINE | W | | |
| FIBER OPTIC LINE | FO | | |
| GAS LINE | GAS | | |
| OVERHEAD ELECTRIC | OHE | | |
| MAJOR CONTOUR | 610 | | |
| MINOR CONTOUR | 611 | | |
| TREE LINE | | | |




## SURVEYOR'S CERTIFICATE:

I, Christopher Blake Sexton, Registered Land Surveyor, Tennessee RLS #2400, do hereby certify that the survey shown hereon was made by myself or under my direct supervision on 15 October 2026, and the same is true and correct to the best of my knowledge and belief. I further certify this is a Category IV remote sensing survey, and is in compliance with the current Tennessee minimum standards of practice as defined under rule 0820-03-07C (5). The horizontal datum is NAD 1983, which was derived using a GPS network RTK observation taken by a dual frequency Trimble R12i with a published positional accuracy of 8mm horizontal and 15mm vertical. The unadjusted ratio of precision of the data shown hereon (in relative positioning accuracy given at the 95% confidence level) is at least 1:10,000.

Signed by:
509F4C57426D4E0...
10/16/2026

Christopher Blake Sexton, RLS — Date
Tennessee License Number: 2400

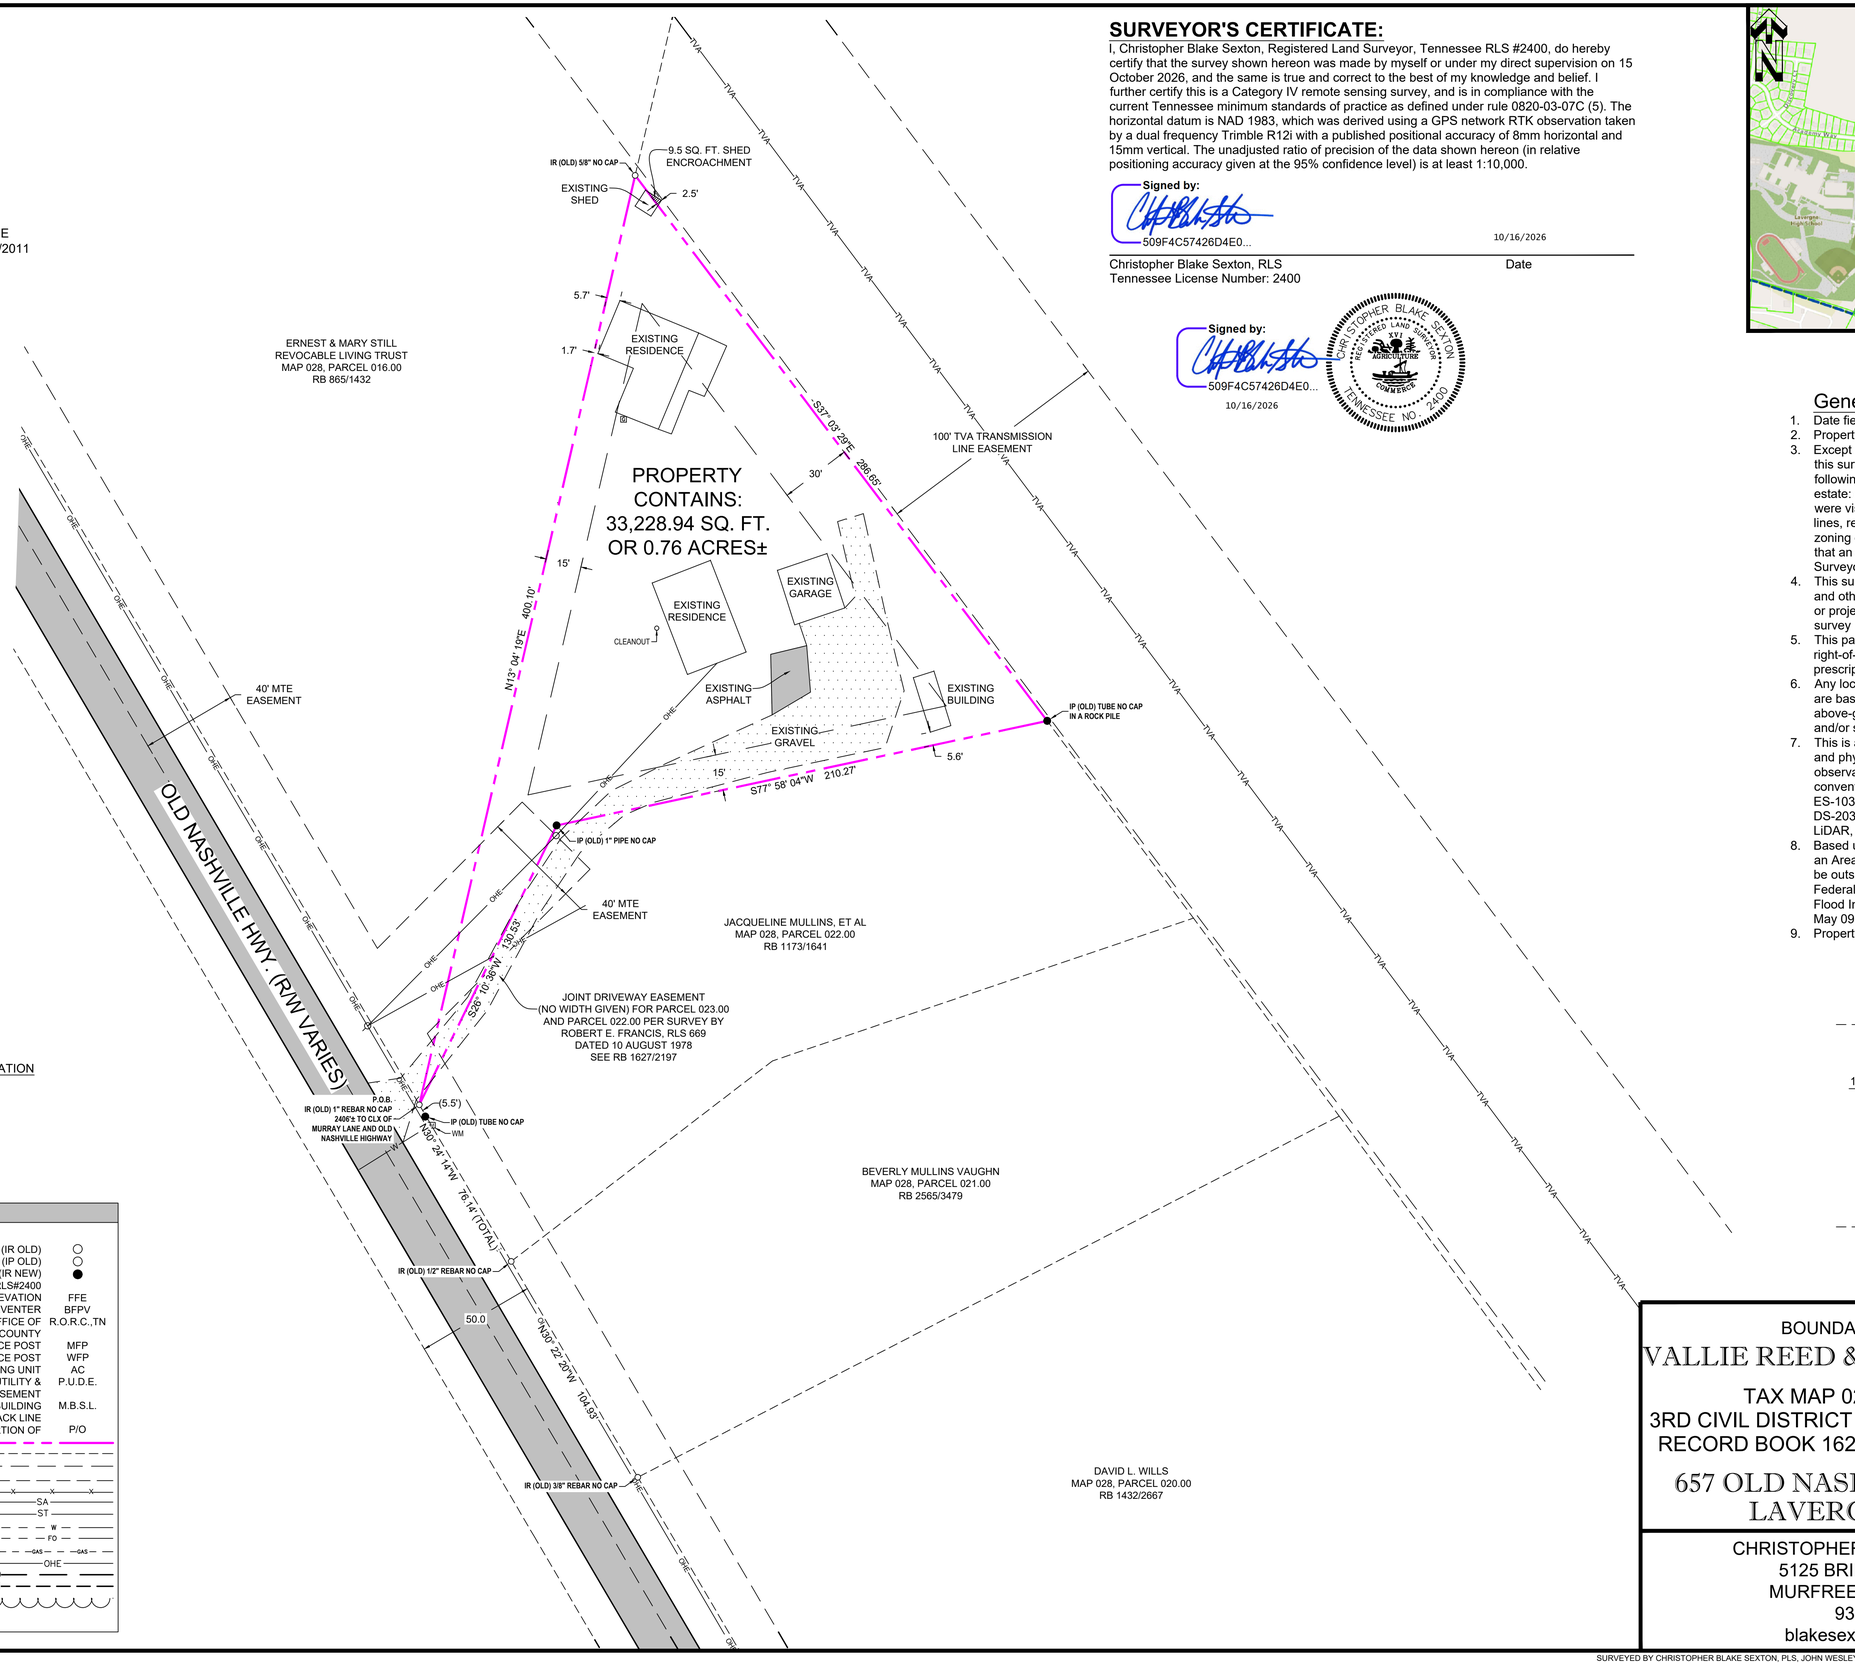Signed by:
509F4C57426D4E0...
10/16/2026

CHRISTOPHER BLAKE SEXTON REGISTERED LAND SURVEYOR DEPARTMENT OF AGRICULTURE TENNESSEE NO. 2400




VICINITY MAP
NOT TO SCALE

## General Notes

1. Date field survey completed: 10/15/2026.
2. Property contains 33,288.94± sq.ft. or 0.76± acres.
3. Except as specifically stated or shown on this survey, this survey does not purport to reflect any of the following which may be applicable to the subject real estate: easements, other than possible easements that were visible at the time of this survey, building setback lines, restrictive covenants, subdivision restrictions, zoning or other land-use regulations, and other facts that an accurate and current title search may disclose. Surveyor was not furnished a title report.
4. This survey was made using the latest recorded deeds and other information, and there are no encroachments or projections other than those shown hereon. This survey is subject to the findings of a title report.
5. This parcel of land is subject to any and all right-of-ways and/or easements either by record and/or prescription that a complete title search may reveal.
6. Any location of underground utilities as shown hereon are based solely on observations and field locations of above-ground structures. Additional buried utilities and/or structures may exist.
7. This is a true and accurate portrayal of the boundaries and physical features array of methods including GNSS observations (Trimble R12i Dual Frequency Receivers), conventional total station observations (Topcon ES-103), robotic total station observations (Topcon DS-203i), the available record data, aerial photography, LiDAR, and the physical evidence found in the field.
8. Based upon a graphic scale this property is located in an Area Designated as Zone "X" (Areas Determined to be outside the 100-Year Floodplain) on the most recent Federal Emergency Management Agency (F.E.M.A.) Flood Insurance Rate Map No. 47149C0160J, Dated May 09, 2023.
9. Property has access to public utilities.

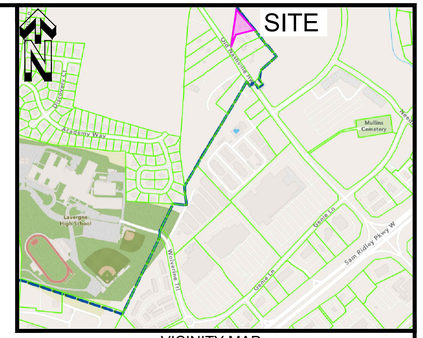


Minimum Building Setback
Detail for AG Zoning
NOT TO SCALE

BOUNDARY SURVEY FOR:
VALLIE REED & HOWARD MULLINS
TAX MAP 028, PARCEL 023.00
3RD CIVIL DISTRICT OF RUTHERFORD COUNTY
RECORD BOOK 1627, PAGE 2197, R.O.R.C., TN
657 OLD NASHVILLE HIGHWAY
LAVERGNE, TN 37086

CHRISTOPHER BLAKE SEXTON, PLS
5125 BRIDGEMORE BLVD.
MURFREESBORO, TN 37129
931-261-8875
blakesexton@comcast.net

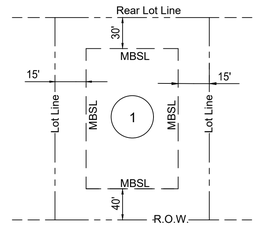

©COPYRIGHT SEXTON 2026

SURVEYED BY CHRISTOPHER BLAKE SEXTON, PLS, JOHN WESLEY SEXTON, CREW CHIEF & JEFF HOUSE, CREW CHIEF File No.: 2026-120