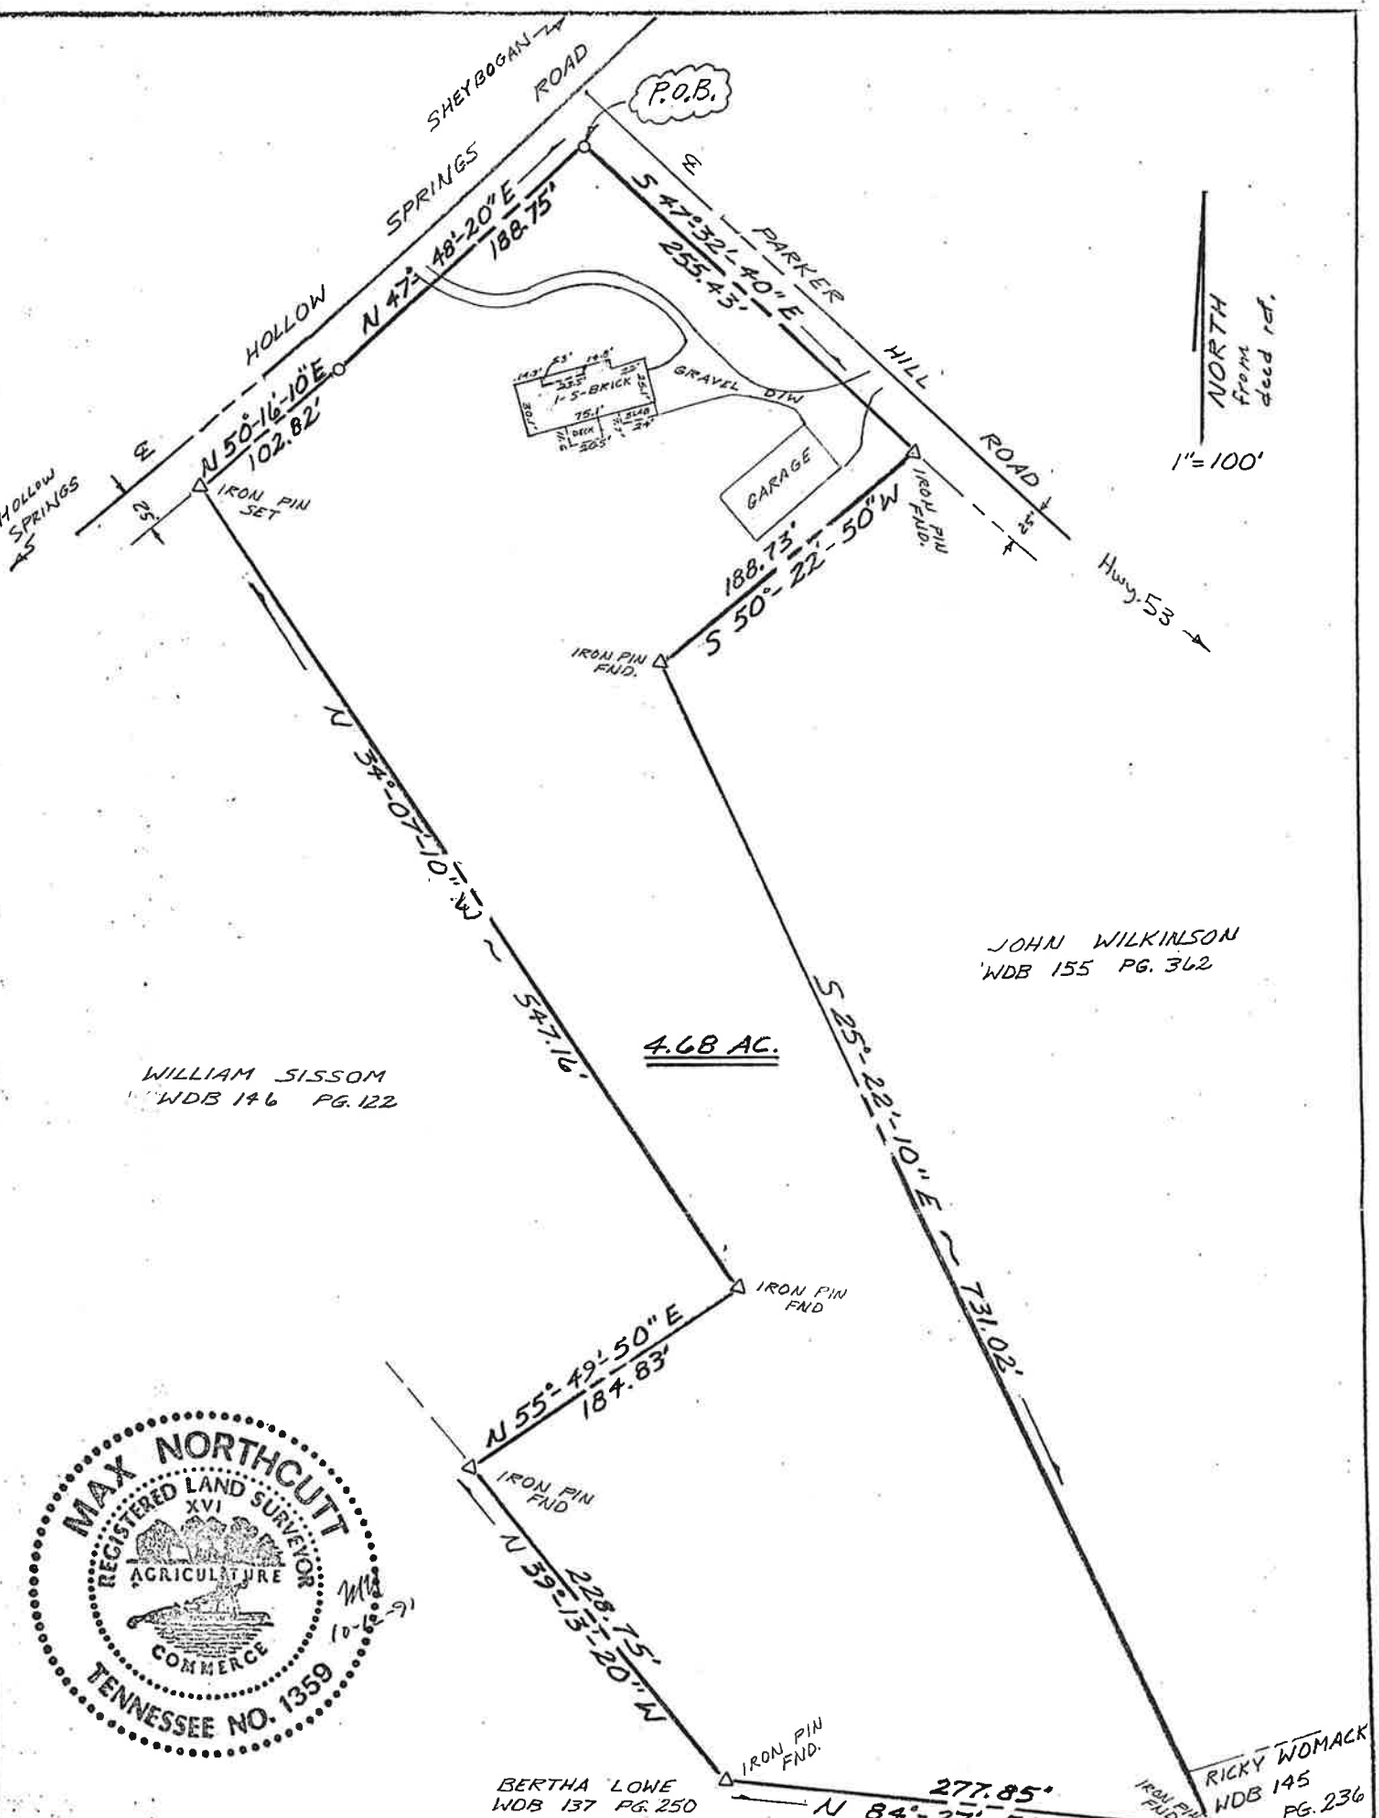


I HEREBY CERTIFY TO THE BEST OF MY KNOWLEDGE AND BELIEF THAT THIS IS A TRUE AND CORRECT SURVEY AND PLAT. ALL ENCROACHMENTS, IF ANY, ARE SHOWN HEREON.

10-12-91
DATE

MAX NORTHCUTT, RLS

SURVEYED FOR ORVILLE G. & PEGGY PRICE OWNER

LYING IN THE 13th CIVIL DISTRICT OF CANNON COUNTY, TENNESSEE

PROPERTY ADDRESS

LOT(S) BLOCK S/D

S/D REFERENCE TDB PG PLAT CAB

TRACT/PARCEL DEED BOOK 147 PG 179

TAX MAP PARCEL SCALE 1" = 100'

FIELD WORK DATE 10-12-91 DATE DRAWN 10-12-91 KM

REVISED / UPDATED 10-12-91 MN R/W'S excluded

PREPARED BY:

FLOOD NOTE: This property IS not in a special flood hazard zone. Ref.

MAX NORTHCUTT & ASSOC.
LAND SURVEYING
MANCHESTER, TENNESSEE