Plat Book _____, Page _____

I Mickey G. Miller, certify that this plat was draw under my supervision from an actual survey made under my supervision (deed description and/or Map Book 1535, Page 1154. That the boundaries not surveyed are clearly indicated as drawn from information found in Book N/A, Page N/A; that the ratio of precision as calculated is 1:73,020 that this plat was prepared in accordance with G.S. 47-30 as amended.
Witness my original signature, registration number and seal.
This 16TH day of October, A.D. 2000.

FILED 2000-023318
Nov 09 2000 09:13:51 am

Randolph County, NC
Ann Shaw, REGISTER of DEEDS

By: Shannon Powell, Deputy

Recording Fee 21.00

State of North Carolina
County of Randolph

I, Jill M. Wood, Review Officer of Randolph County, certify that the map or plat to which this certification is affixed meets all statutory requirements for recording.

11.9.00
Date

Review Officer

MICKEY G. MILLER, PLS
LICENSE NUMBER: L-837

NORTH CAROLINA PROFESSIONAL SEAL L-837 LAND SURVEYOR MICKEY G. MILLER

I, Mickey G. Miller, Professional Land Surveyor, NC L-837 certify to one or more of the following as indicated thus: X

X a. That the survey creates a subdivision of land within the area of a county or municipality that has an ordinace that regulates parcels of land;
b. That the survey is located in a portion of a county or municiplity that is unregulated as to an ordinance that regulates parcels of land;
c. Any one of the following:
1. That the survey is of an existing parcel or parcels of land does not create a new street or change an existing street;
2. That the survey is of an existing building or other structures, or natural feature, such as a watercourse or
3. That the survey is a control survey.
d. That the survey is of another category, such as the recombination of existing parcels, a court-ordered survey, or other exception to the definition of subdivision.
e. That the information available to this surveyor is such that I am unable to make a determination to the best of my professional ability as to the provisions contained in a thru of above.

Registered Land Surveyor
Randolph County, North Carolina

NORTH CAROLINA PROFESSIONAL SEAL L-837 LAND SURVEYOR MICKEY G. MILLER

PL BOOK Book: 0067
Page: 0087

Certificate of Approval

This subdivision plat has been found to comply with the provisions of the Subdivision Ordinance of Randolph County and provided that it is recorded in the Office of the Register of Deeds within 60 days of final approval by the Planning Board.

Planning Director
Randolph County Administrative

Date: 11.9.00

Date of Approval by Planning Board

RANDOLPH COUNTY, NORTH CAROLINA

NOTICE

This property is located within a Public Water Supply Watershed DEVELOPMENT RESTRICTIONS MAY APPLY

11.9.00
Date

Planning Director

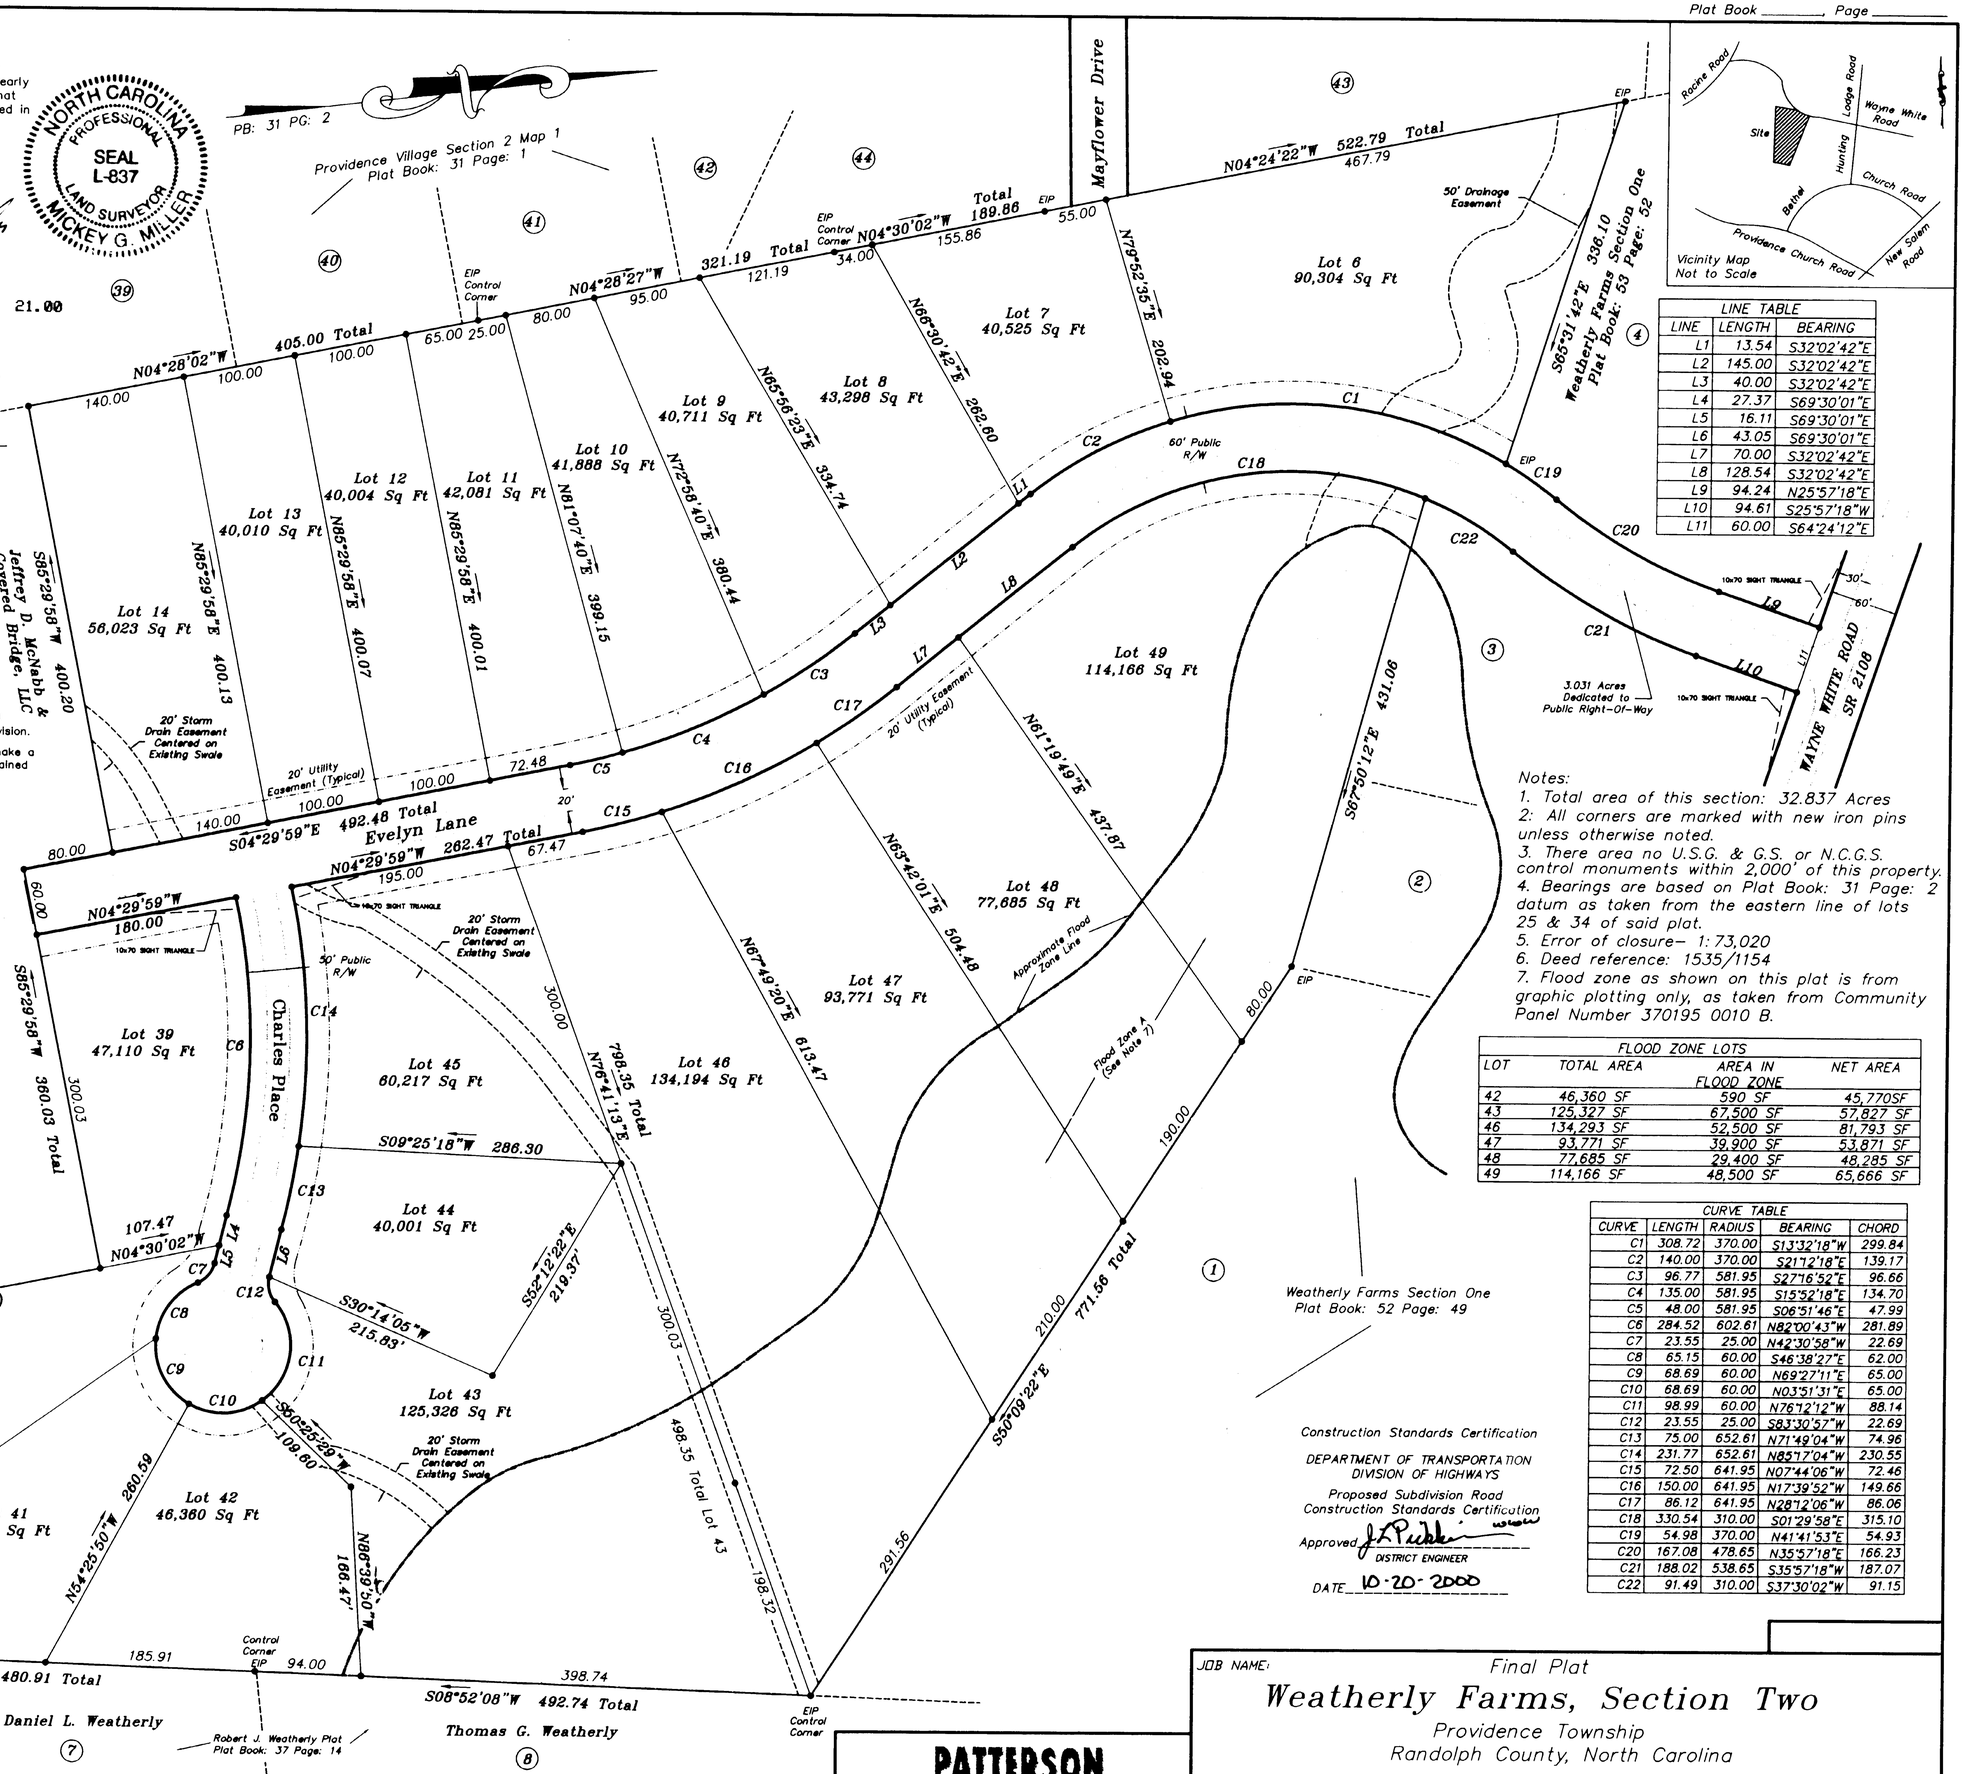
PB: 31 PG: 2
Providence Village Section 2 Map 1
Plat Book: 31 Page: 1
Mayflower Drive
N04°24'22"W 522.79 Total
467.79
Lot 6
90,304 Sq Ft
Lot 7
40,525 Sq Ft
Lot 8
43,298 Sq Ft
Lot 9
40,711 Sq Ft
Lot 10
41,888 Sq Ft
Lot 11
42,081 Sq Ft
Lot 12
40,004 Sq Ft
Lot 13
40,010 Sq Ft
Lot 14
56,023 Sq Ft
Lot 39
47,110 Sq Ft
Lot 40
75,364 Sq Ft
Lot 41
42,294 Sq Ft
Lot 42
46,360 Sq Ft
Lot 43
125,326 Sq Ft
Lot 44
40,001 Sq Ft
Lot 45
60,217 Sq Ft
Lot 46
134,194 Sq Ft
Lot 47
93,771 Sq Ft
Lot 48
77,685 Sq Ft
Lot 49
114,166 Sq Ft
Evelyn Lane
Charles Place
Weatherly Farms Section One
Plat Book: 53 Page: 52
Weatherly Farms Section One
Plat Book: 52 Page: 49
WAYNE WHITE ROAD SR 2108
Jeffrey D. McNabb & Covered Bridge, LLC
Daniel L. Weatherly
Thomas G. Weatherly
Robert J. Weatherly Plat Plat Book: 37 Page: 14
Control Corner EIP
EIP Control Corner
20' Storm Drain Easement Centered on Existing Swale
20' Utility Easement (Typical)
50' Public R/W
60' Public R/W
50' Drainage Easement
3.031 Acres Dedicated to Public Right-Of-Way
10x70 SIGHT TRIANGLE
Approximate Flood Zone Line
Flood Zone A (See Note 7)
S04°29'59"E 492.48 Total
N04°29'59"W 262.47 Total
S08°50'38"W 480.91 Total
S08°52'08"W 492.74 Total
N04°30'02"W 507.47 (Total Lot 40)
S09°25'18"W 286.30
S30°14'05"W 215.83'
S50°25'29"W 108.60'
N76°41'13"E 798.35 Total
S50°09'22"E 771.56 Total
S87°50'12"E 431.06
S85°29'58"W 263.97
S85°29'58"W 400.20
N28°25'33"W 477.88
N54°25'50"W 260.59
S52°12'22"E 219.37'
N61°19'49"E 437.87
N63°42'01"E 504.48
N67°49'20"E 613.47
N81°07'40"E 399.15
N72°58'40"E 380.44
N65°56'23"E 334.74
N66°30'42"E 262.60
N79°52'35"E 202.94
S65°31'42"E 336.10
N04°28'02"W 405.00 Total
N04°28'27"W 321.19 Total
N04°30'02"W 155.86 Total 189.86
N04°29'59"W 180.00
N04°30'02"W 107.47
N04°29'59"W 195.00
S85°29'58"W 360.03 Total
S04°29'58"E 400.13
S85°29'58"E 400.07
S85°29'58"E 400.01
