REVISIONS

REVISIONS		
DATE	PLS NAME	LIC. NO.

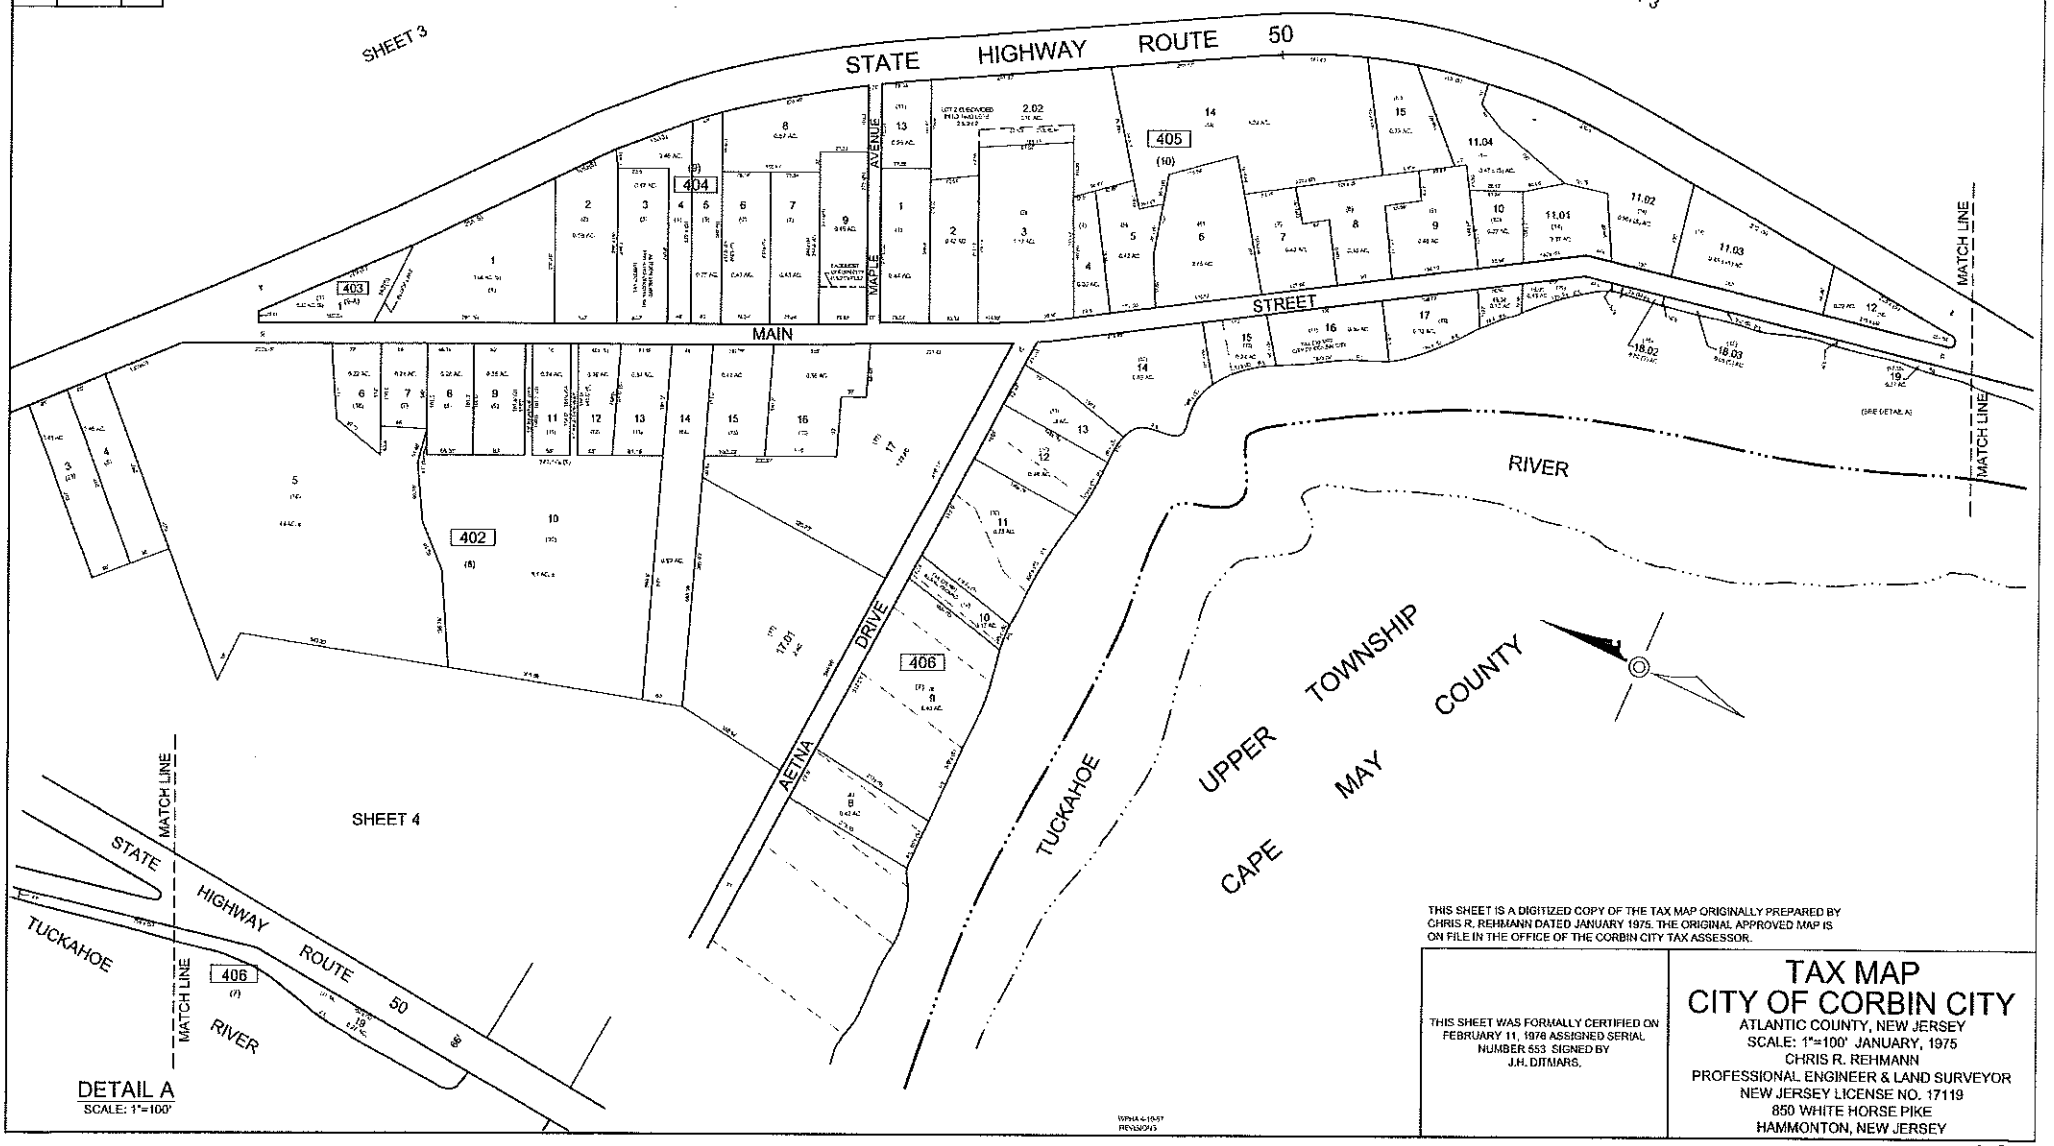

THIS SHEET IS A DIGITIZED COPY OF THE TAX MAP ORIGINALLY PREPARED BY CHRIS R. REHMANN DATED JANUARY 1975. THE ORIGINAL APPROVED MAP IS ON FILE IN THE OFFICE OF THE CORBIN CITY TAX ASSESSOR.

THIS SHEET WAS FORMALLY CERTIFIED ON FEBRUARY 11, 1978 ASSIGNED SERIAL NUMBER 553 SIGNED BY J.H. DITMARS.

TAX MAP
CITY OF CORBIN CITY

ATLANTIC COUNTY, NEW JERSEY
SCALE: 1"=100' JANUARY, 1975
CHRIS R. REHMANN
PROFESSIONAL ENGINEER & LAND SURVEYOR
NEW JERSEY LICENSE NO. 17119
850 WHITE HORSE PIKE
HAMMONTON, NEW JERSEY